



Note, all areas are:	
• Approximate	
• Subject to detailed site survey	
• Subject to detailed planning consent	
• Subject to building regulations approval	

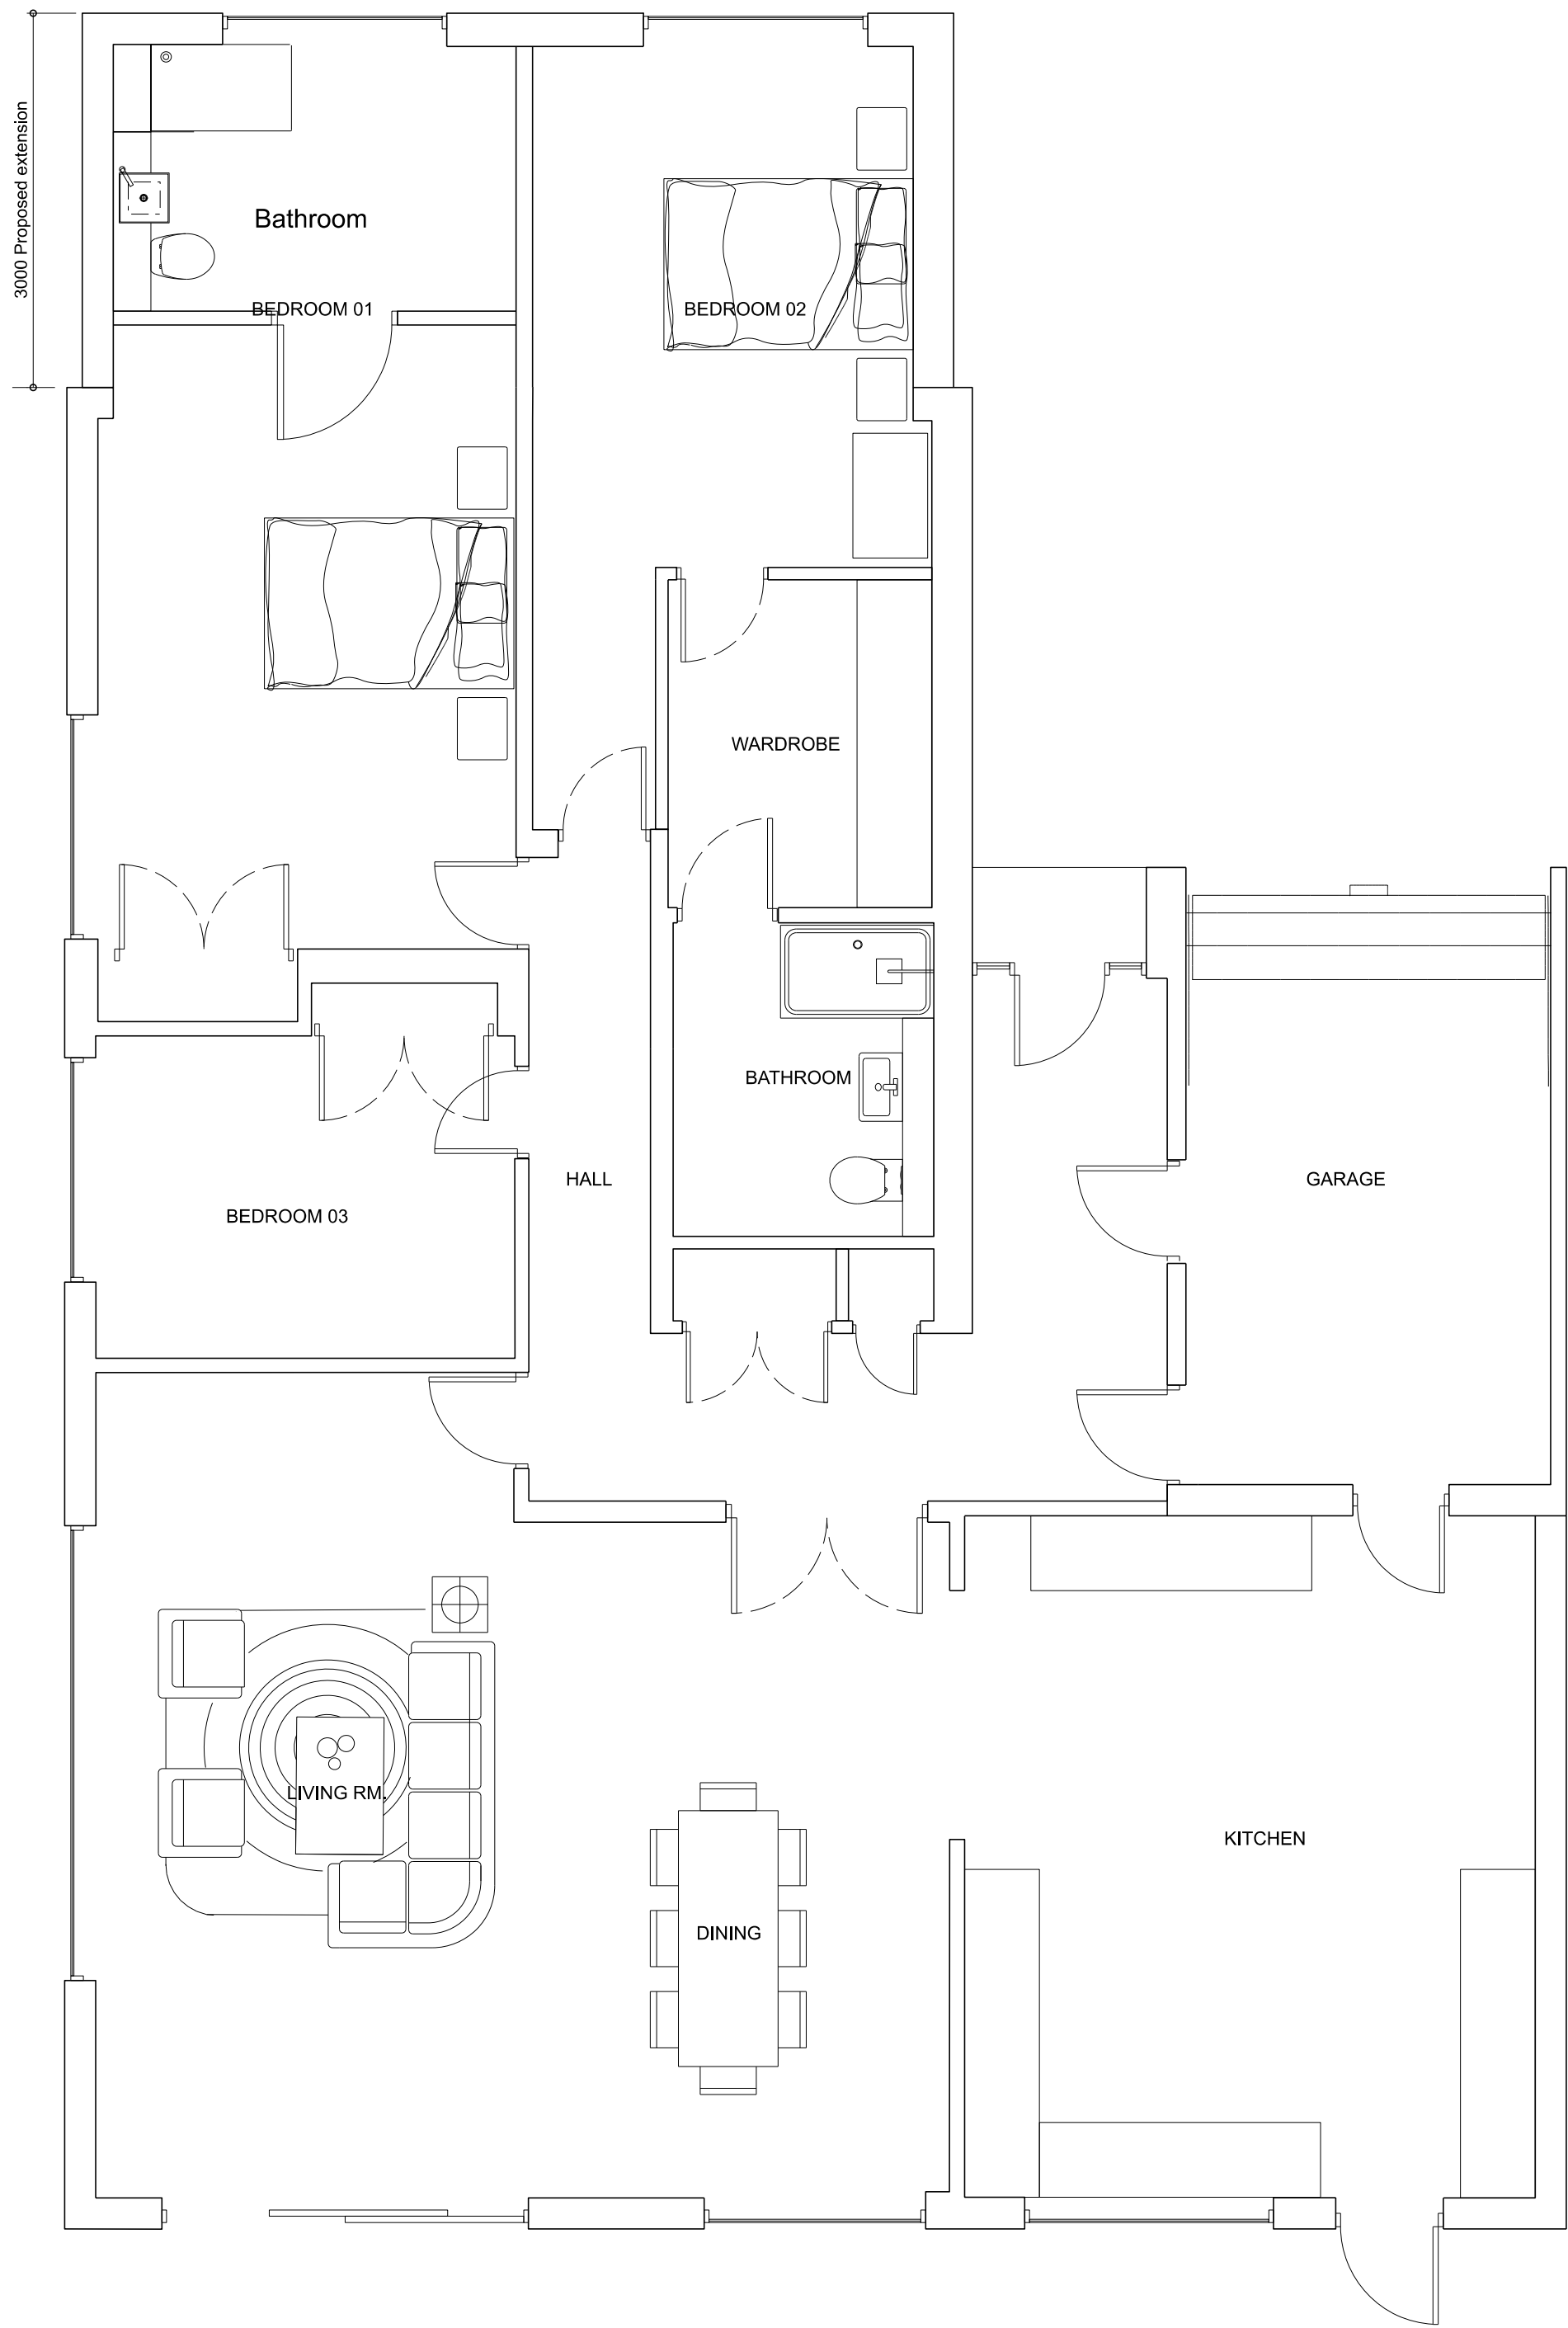


GROUND FLOOR PLAN




FRONT ELEVATION

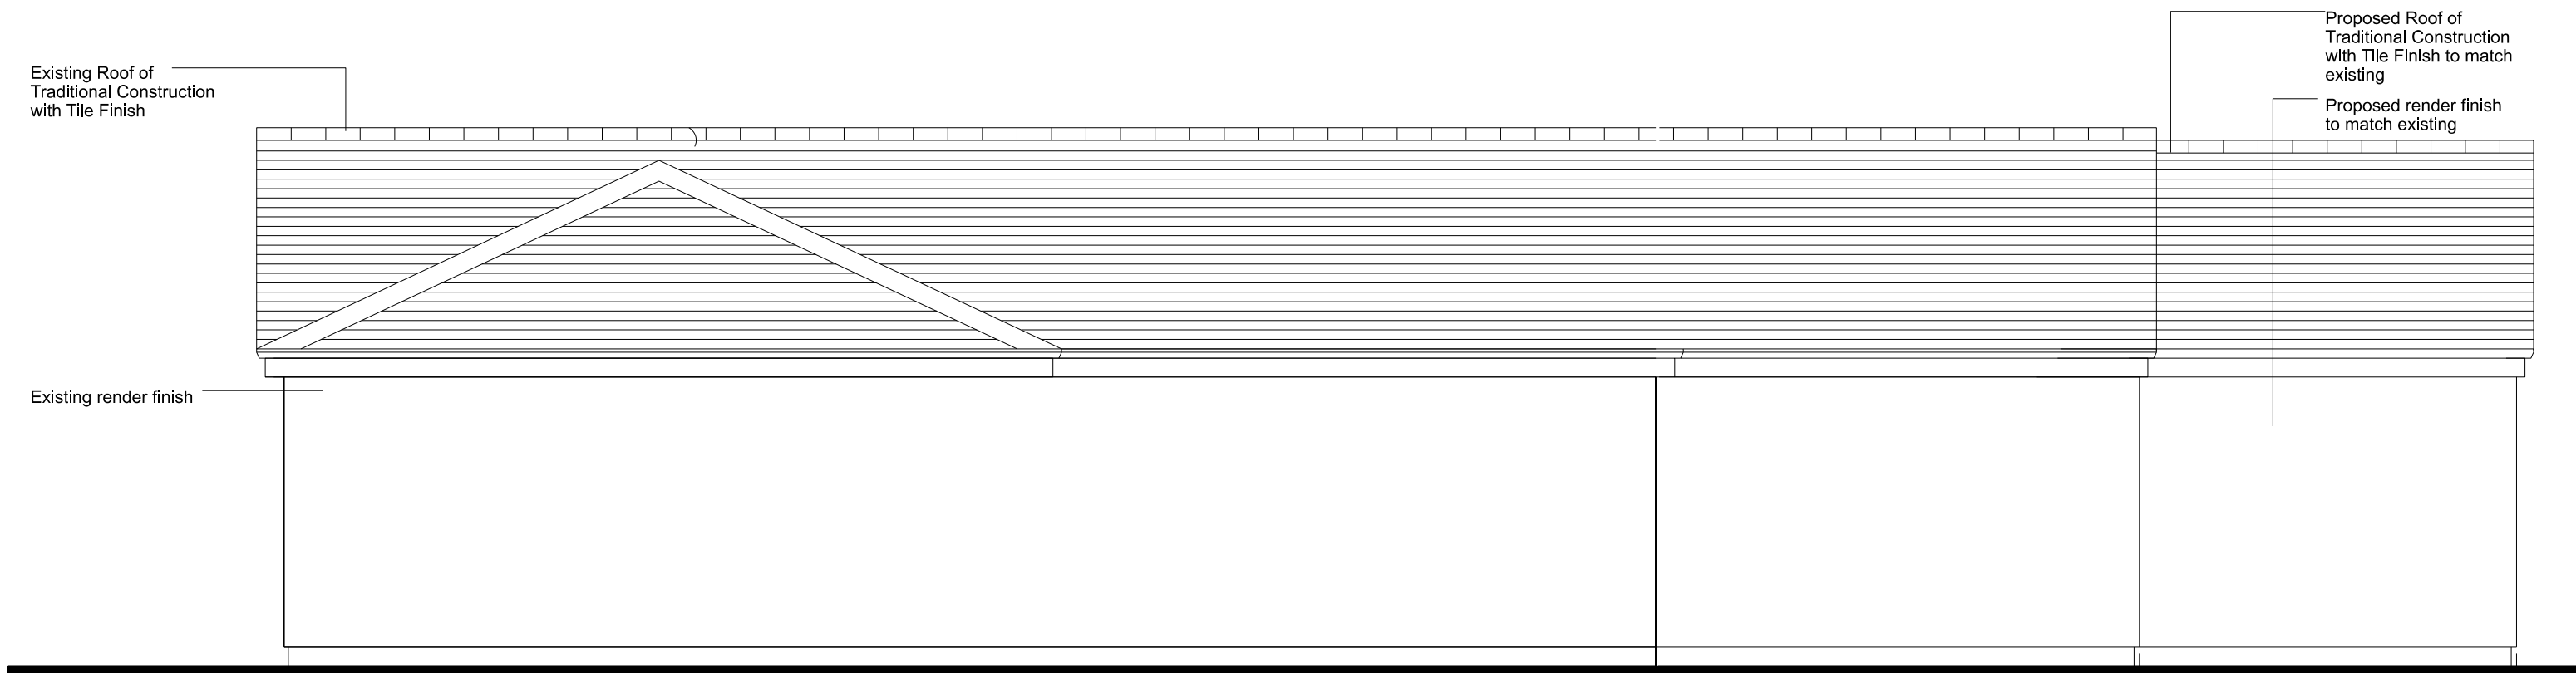

SIDE ELEVATION

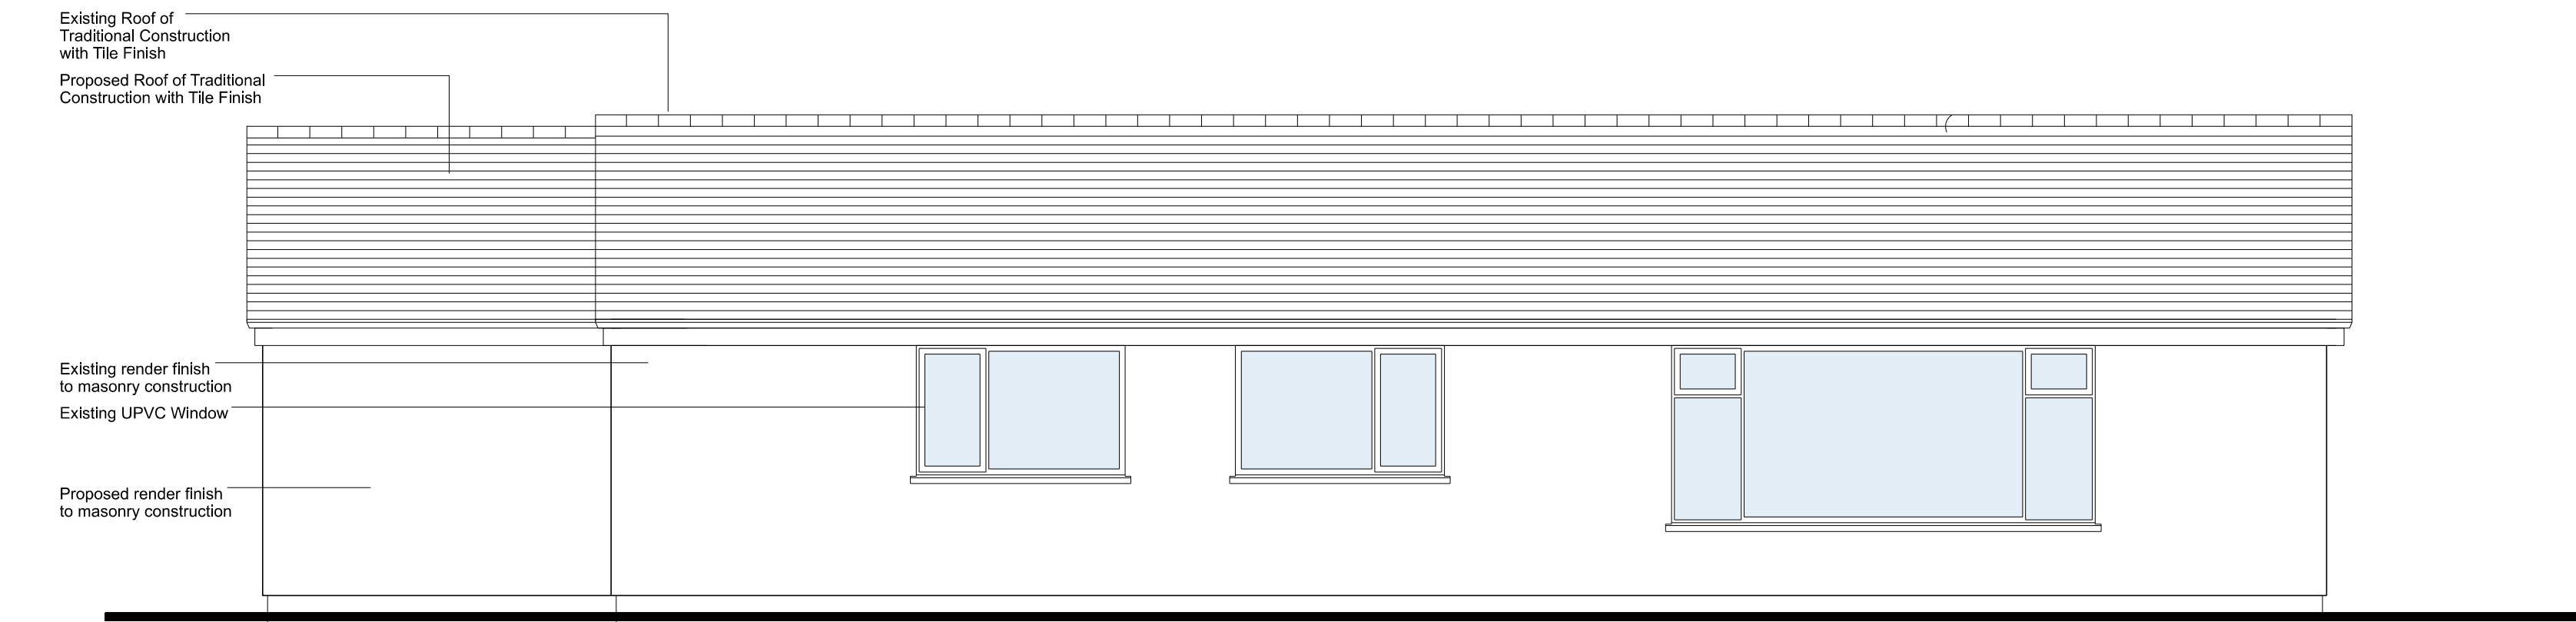

SIDE ELEVATION

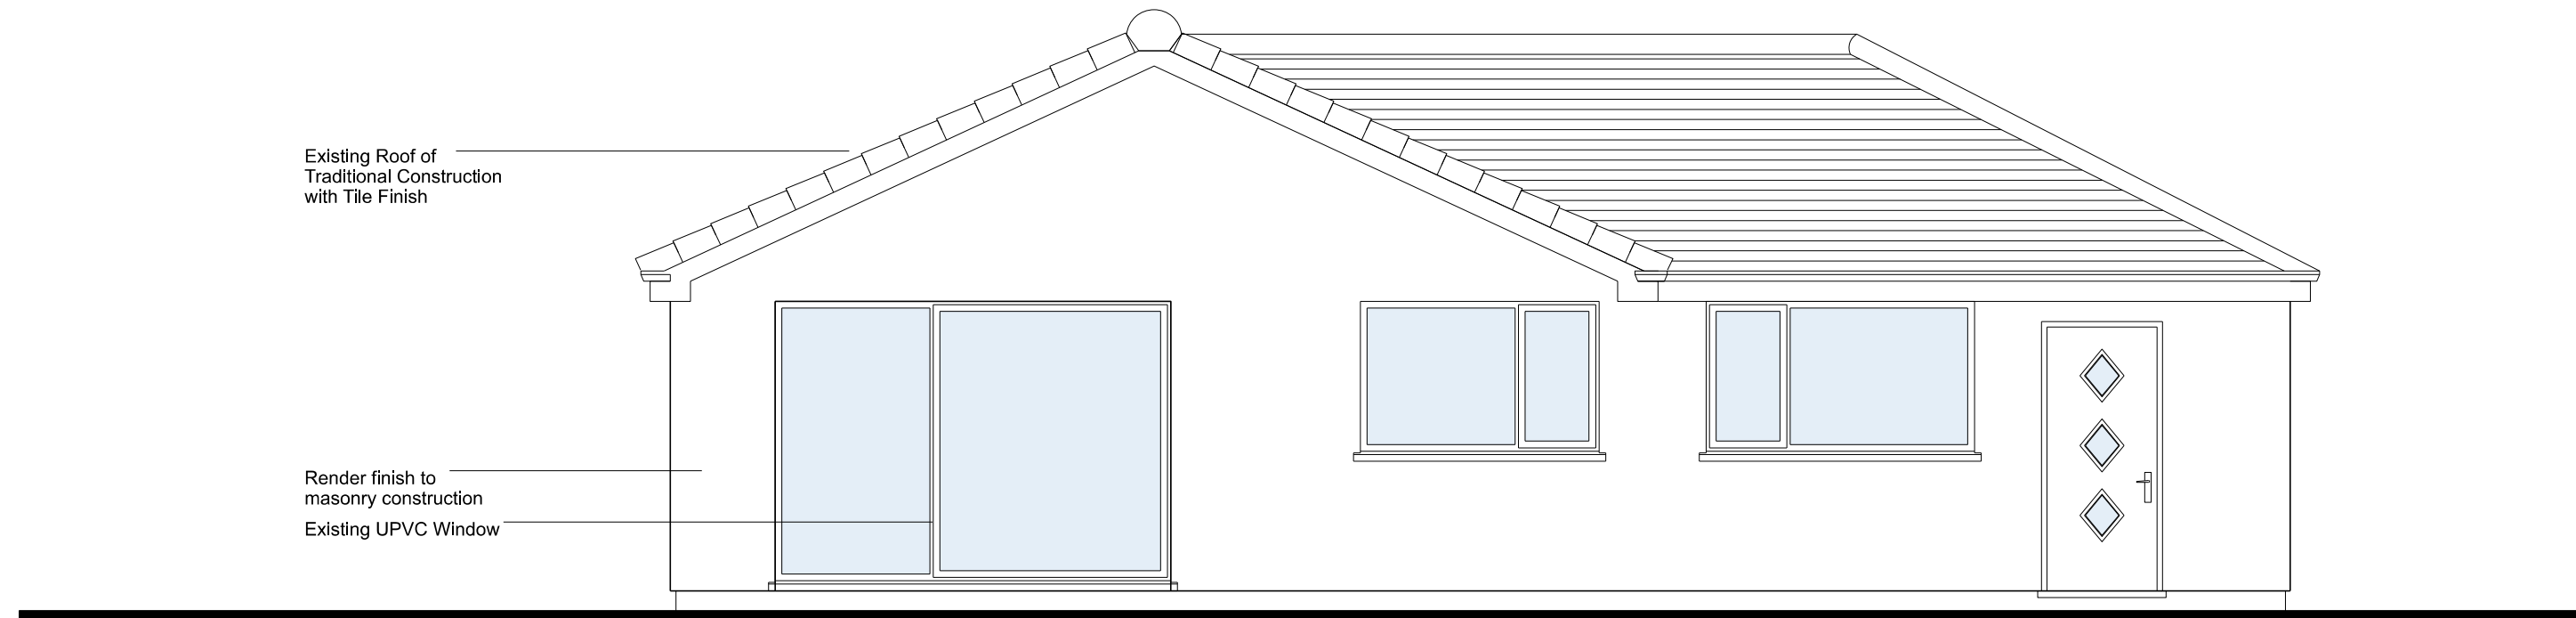

REAR ELEVATION

NOTES

This Document is presented to The Client may not be used or relied on by any other person or by the client in relation to any other matters not covered specifically by the scope of this Document. All dimensions to be confirmed by via the clients topographical survey.

Notwithstanding anything to the contrary contained in the Document, Studio Attis is obliged to exercise reasonable skill, care and diligence in the performance of the services required by Client Name and Studio Attis shall not be liable except to the extent that it has failed to exercise reasonable skill, care and diligence, and this Document shall be read and construed accordingly.

This Document has been prepared by Studio Attis and no individual is personally liable in connection with the preparation of this Document. By receiving this Document and acting on it, the client or any other person accepts that no individual is personally liable whether in contract, tort, for breach of statutory duty or otherwise. Studio Attis has used reasonable endeavours to provide information that is correct and accurate and the Document sets out reasonable conclusions that have been reached on the basis of the information available.

Rev	Amendment	Date
P01	Issue	06.09.22



www.studioattis.co.uk
info@studioattis.co.uk

INFORMATION

STUDIO ATTIS

Project	Drawing Title		
Deerbolt Crescent	Proposed drawings		
	Drawing Scale	Issue Date	Drawn
	1:50 @ A1	06.09.22	PN
	Job NO.	Drawing NO.	Rev

2205 02-03-002 01