




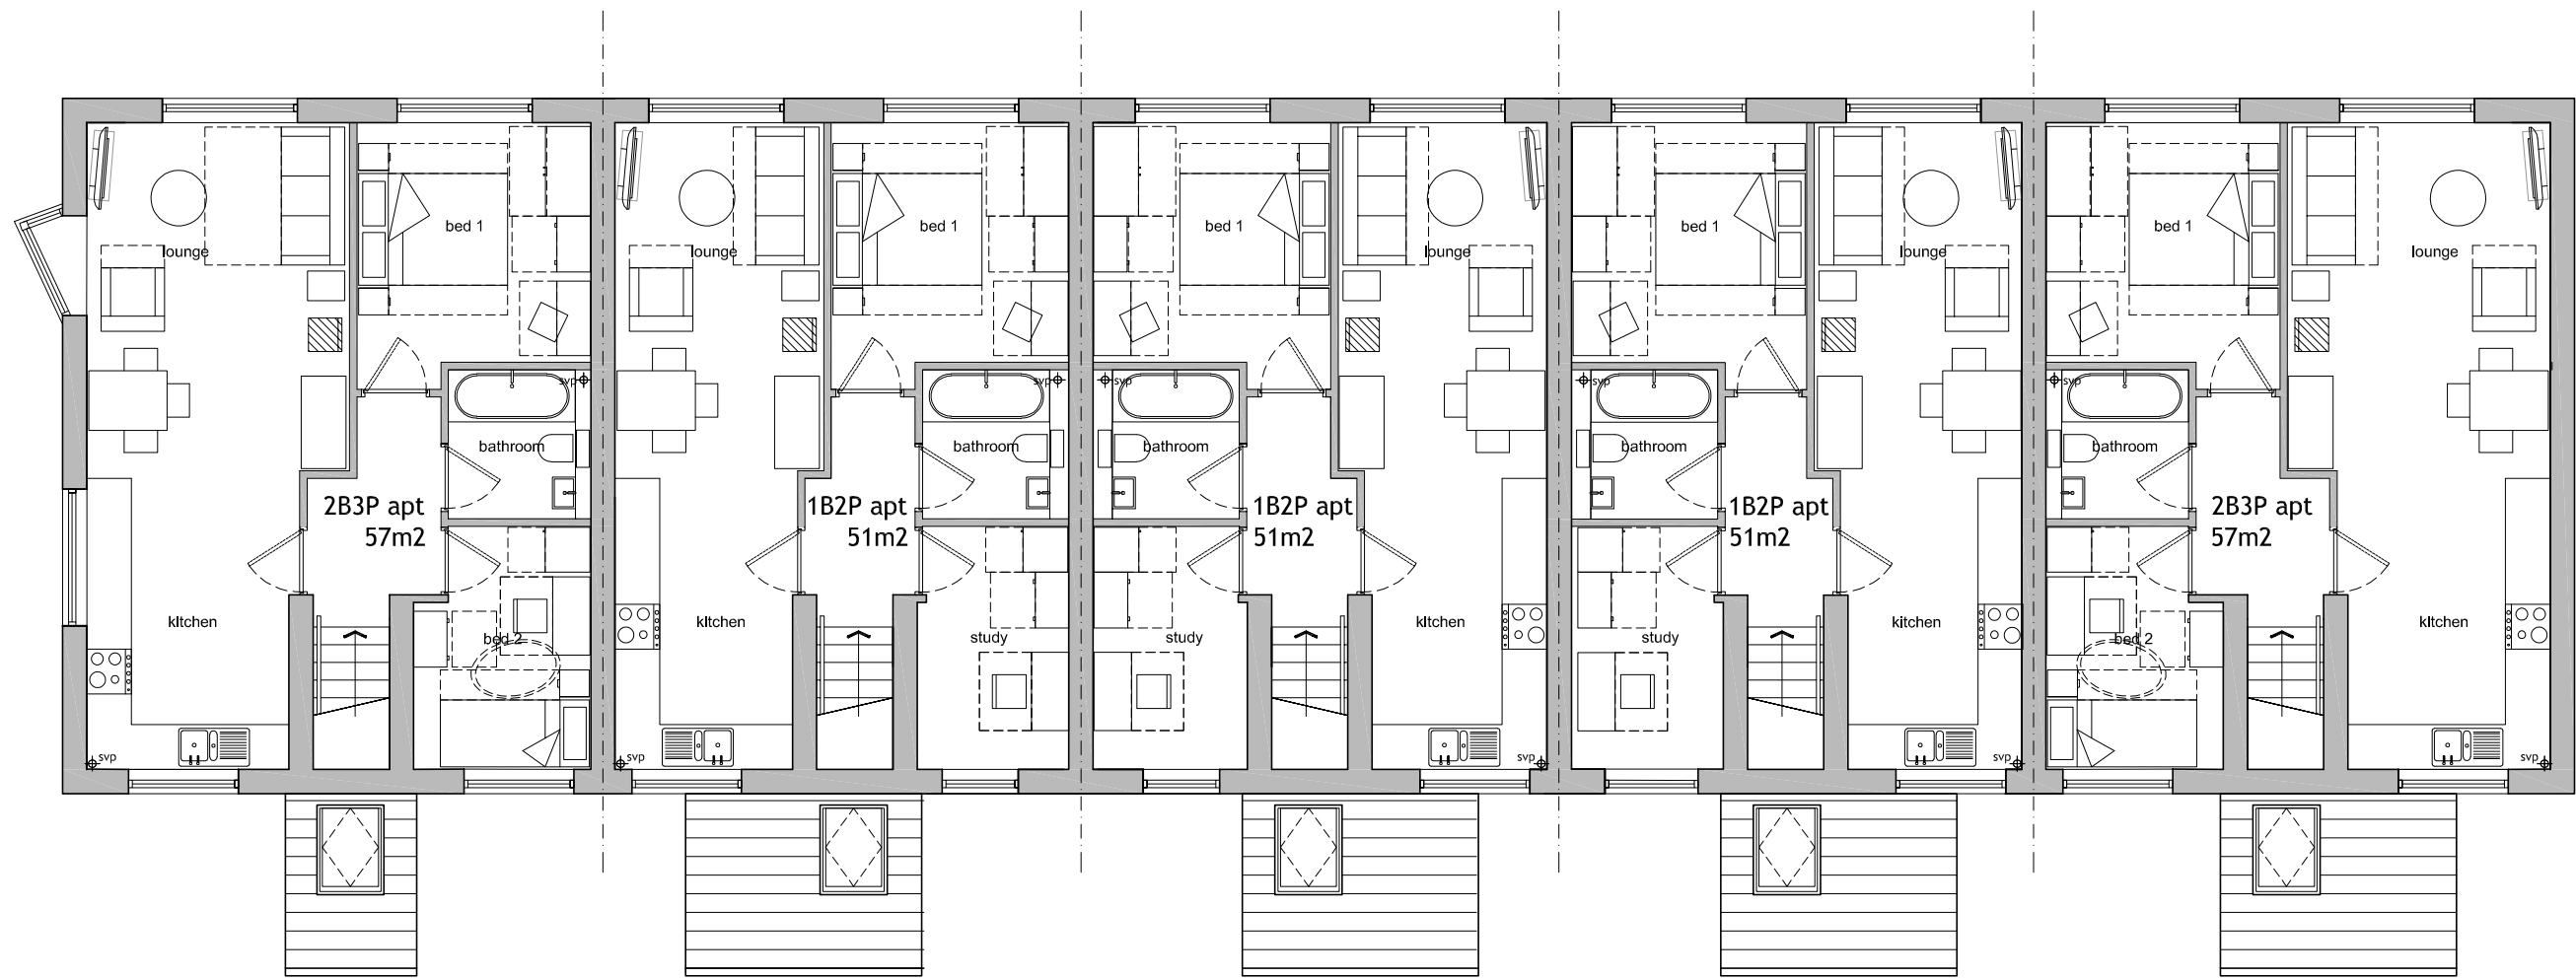

first floor plan

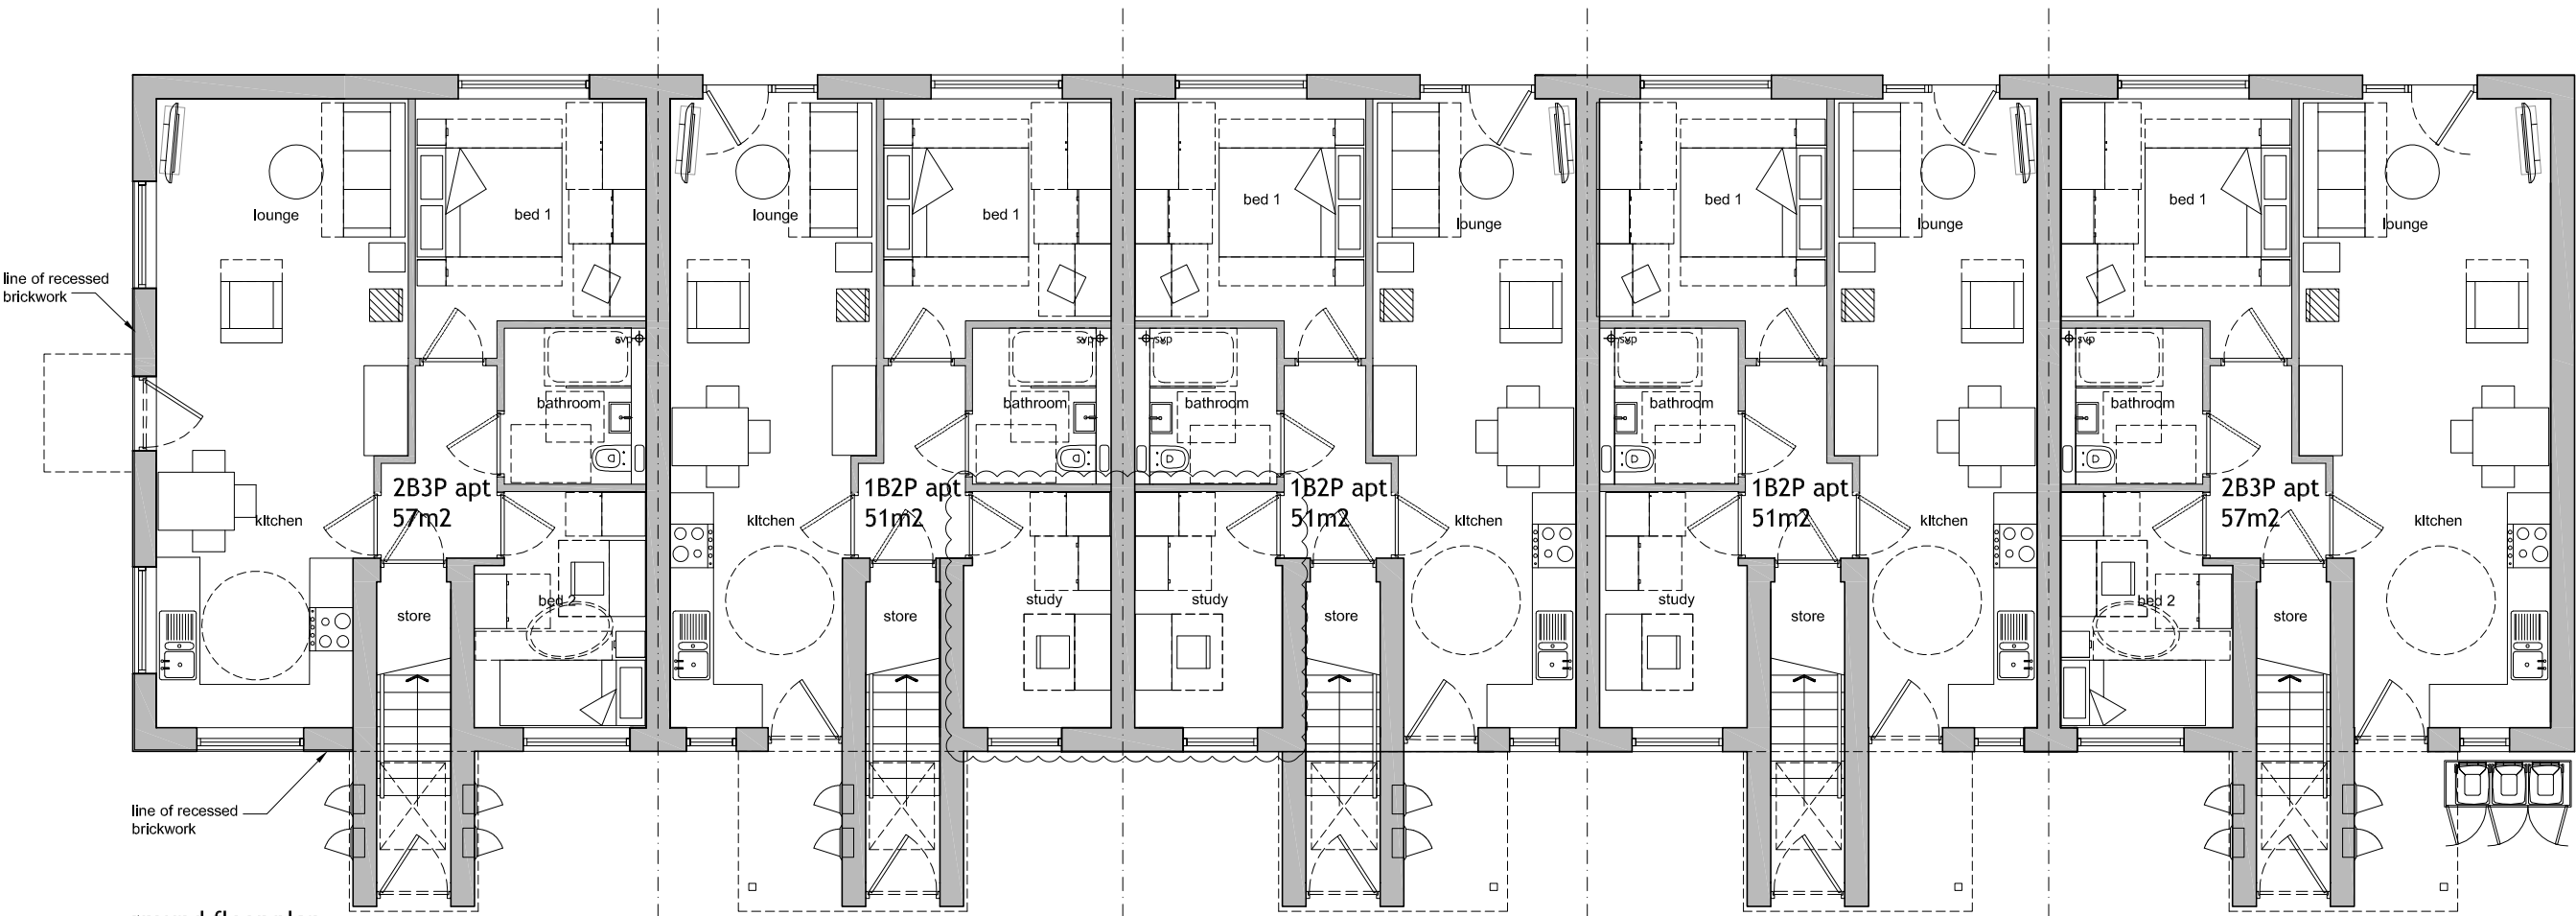

ground floor plan

 

A3

Level 2
architects

Project Greene's Road, Whiston		
Title Block A Proposed Floor Plans		
Scale 1:100	Drawing 417-1-PLN-004	Rev C
PLANNING		