



PLAN SCALE IN METRES

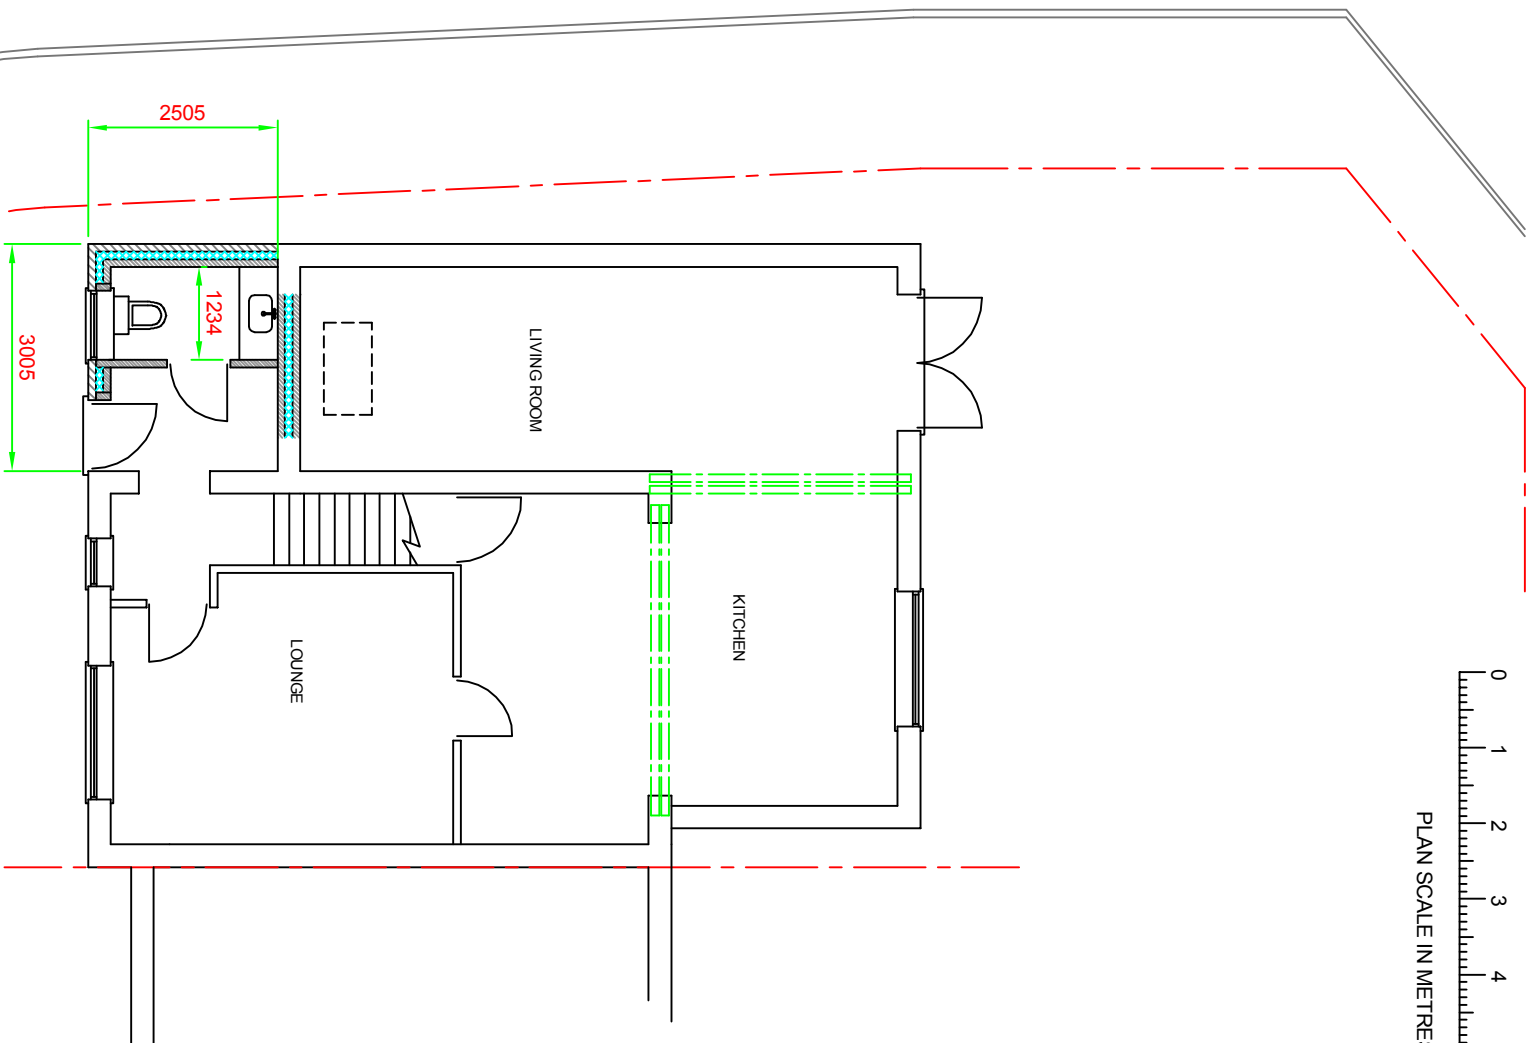

PROPOSED GROUND FLOOR PLAN

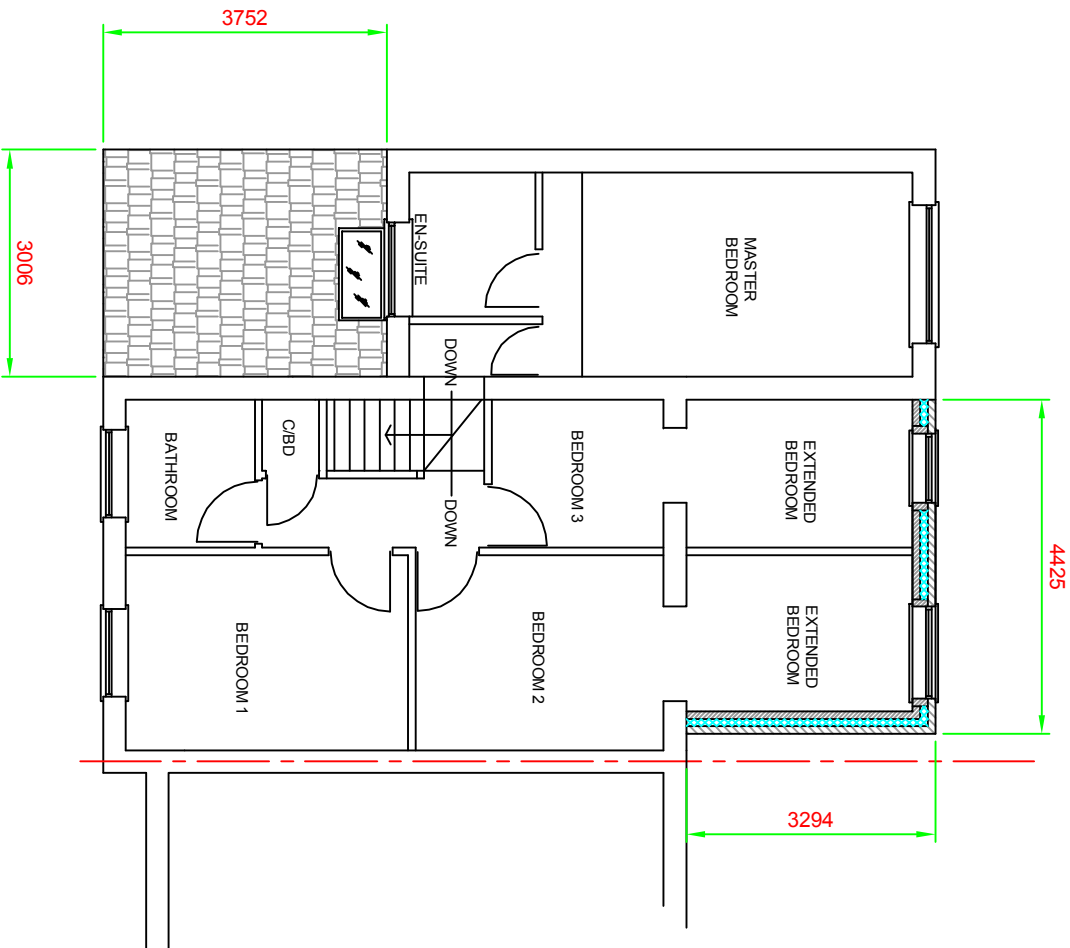

PROPOSED FIRST FLOOR PLAN

Rev.	Description	By	Date

OWNER	Mrs S. DRYSDALE
-------	-----------------

ADDRESS	8 BRAMBLING PARK HALEWOOD MERSEYSIDE L26 7WE
---------	---

PROPOSAL	Two Storey Extension to Rear of Dwelling + Front Extension
----------	---

TITLE	Proposed Floor Plans
-------	----------------------

DRAWN BY	LDJ	DATE	06 Mar 2023	SCALE	1:100&A3
----------	-----	------	-------------	-------	----------

DRG. NO.	23-SD-02-0
----------	------------