


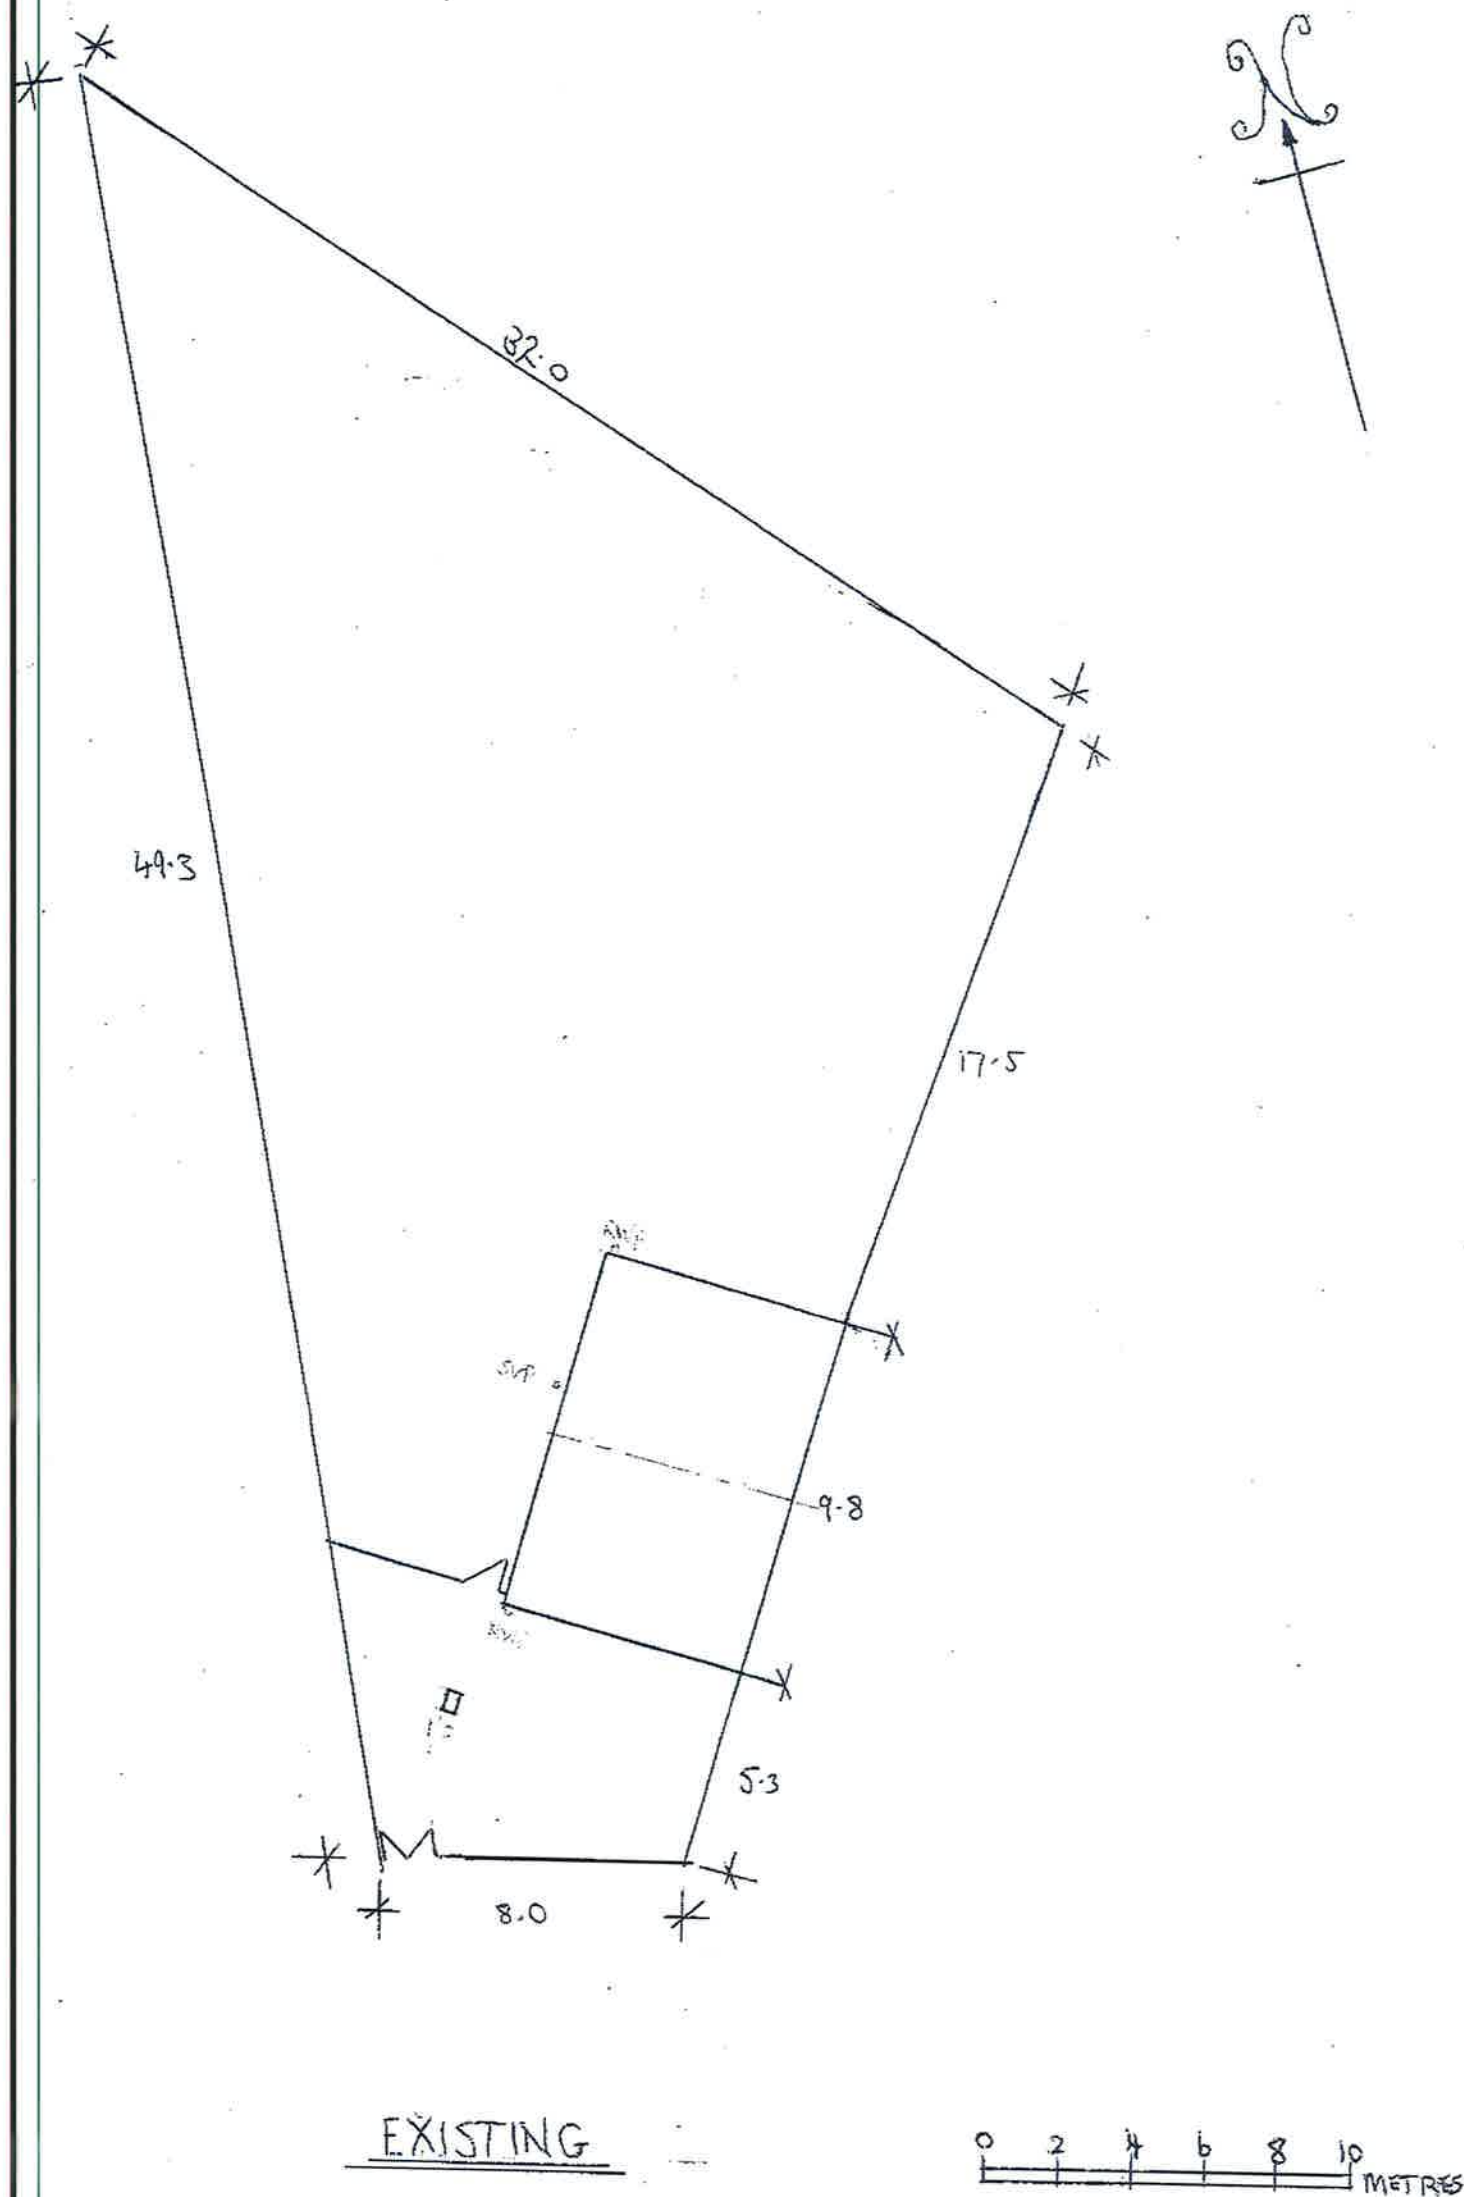

| CLIENT:                              | ADDRESS:                            | SCHEME:                                                                                                 | DRAWING TITLE: | SCALE: | DATE:         |
|--------------------------------------|-------------------------------------|---|----------------|--------|---------------|
| MR BRIAN HUGHES<br>MRS MARIA BENNETT | 59 MELLING WAY<br>KIRKBY<br>L32 7TN | SINGLE STOREY WRAP-AROUND<br>EXTENSION TO REAR AND<br>GABLE ELEVATIONS WITH<br>PORCH TO FRONT ELEVATION | SITE PLAN      | 1:200  | 29 MARCH 2023 |
|                                      |                                     |   |                |        | DRAWING NO:   |