


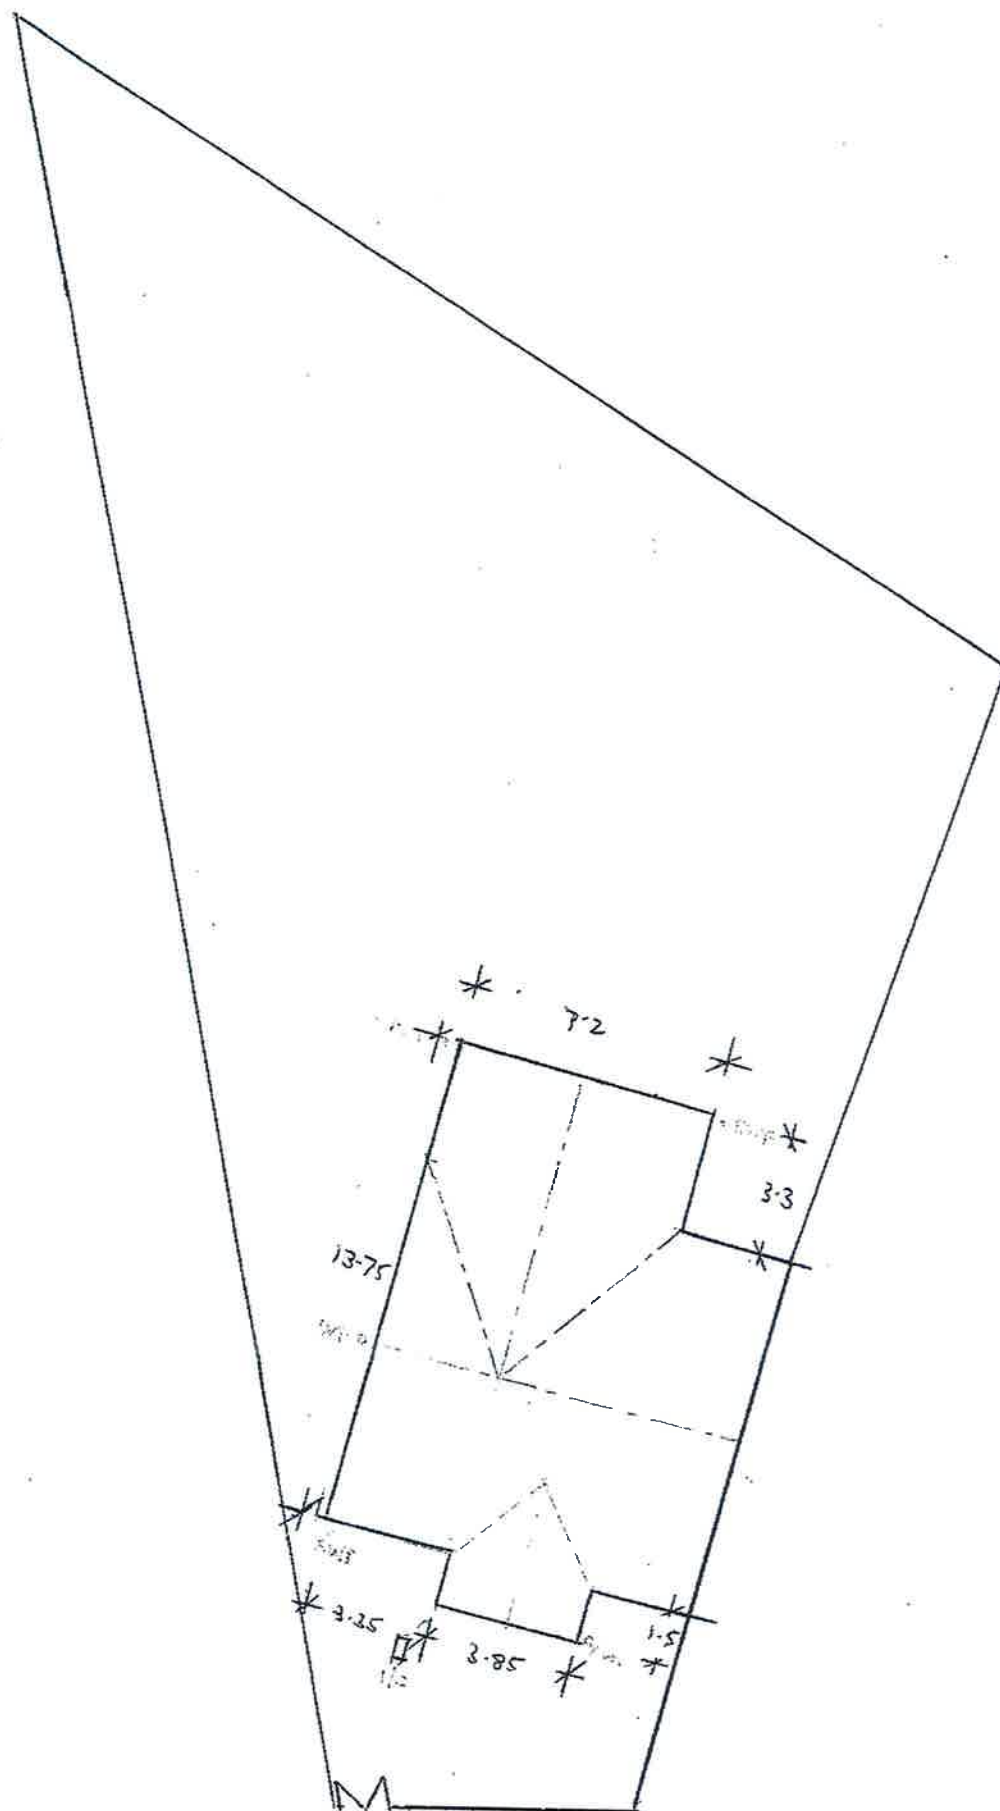

PROPOSED

0 2 4 6 8 10 METRES

CLIENT:	ADDRESS:	SCHEME:	DRAWING TITLE:	SCALE:	DATE:
MR. BRIAN HUGHES MRS. MARIA BENNETT	59 MELLING WAY KIRKBY L32 7TN	SINGLE STOREY WRAP AROUND EXTENSION TO REAR AND GABLE ELEVATIONS WITH PORCH TO FRONT ELEVATION.	SITE PLAN	1:200	29 MARCH 2023
					DRAWING No:
					2 OF 7.