



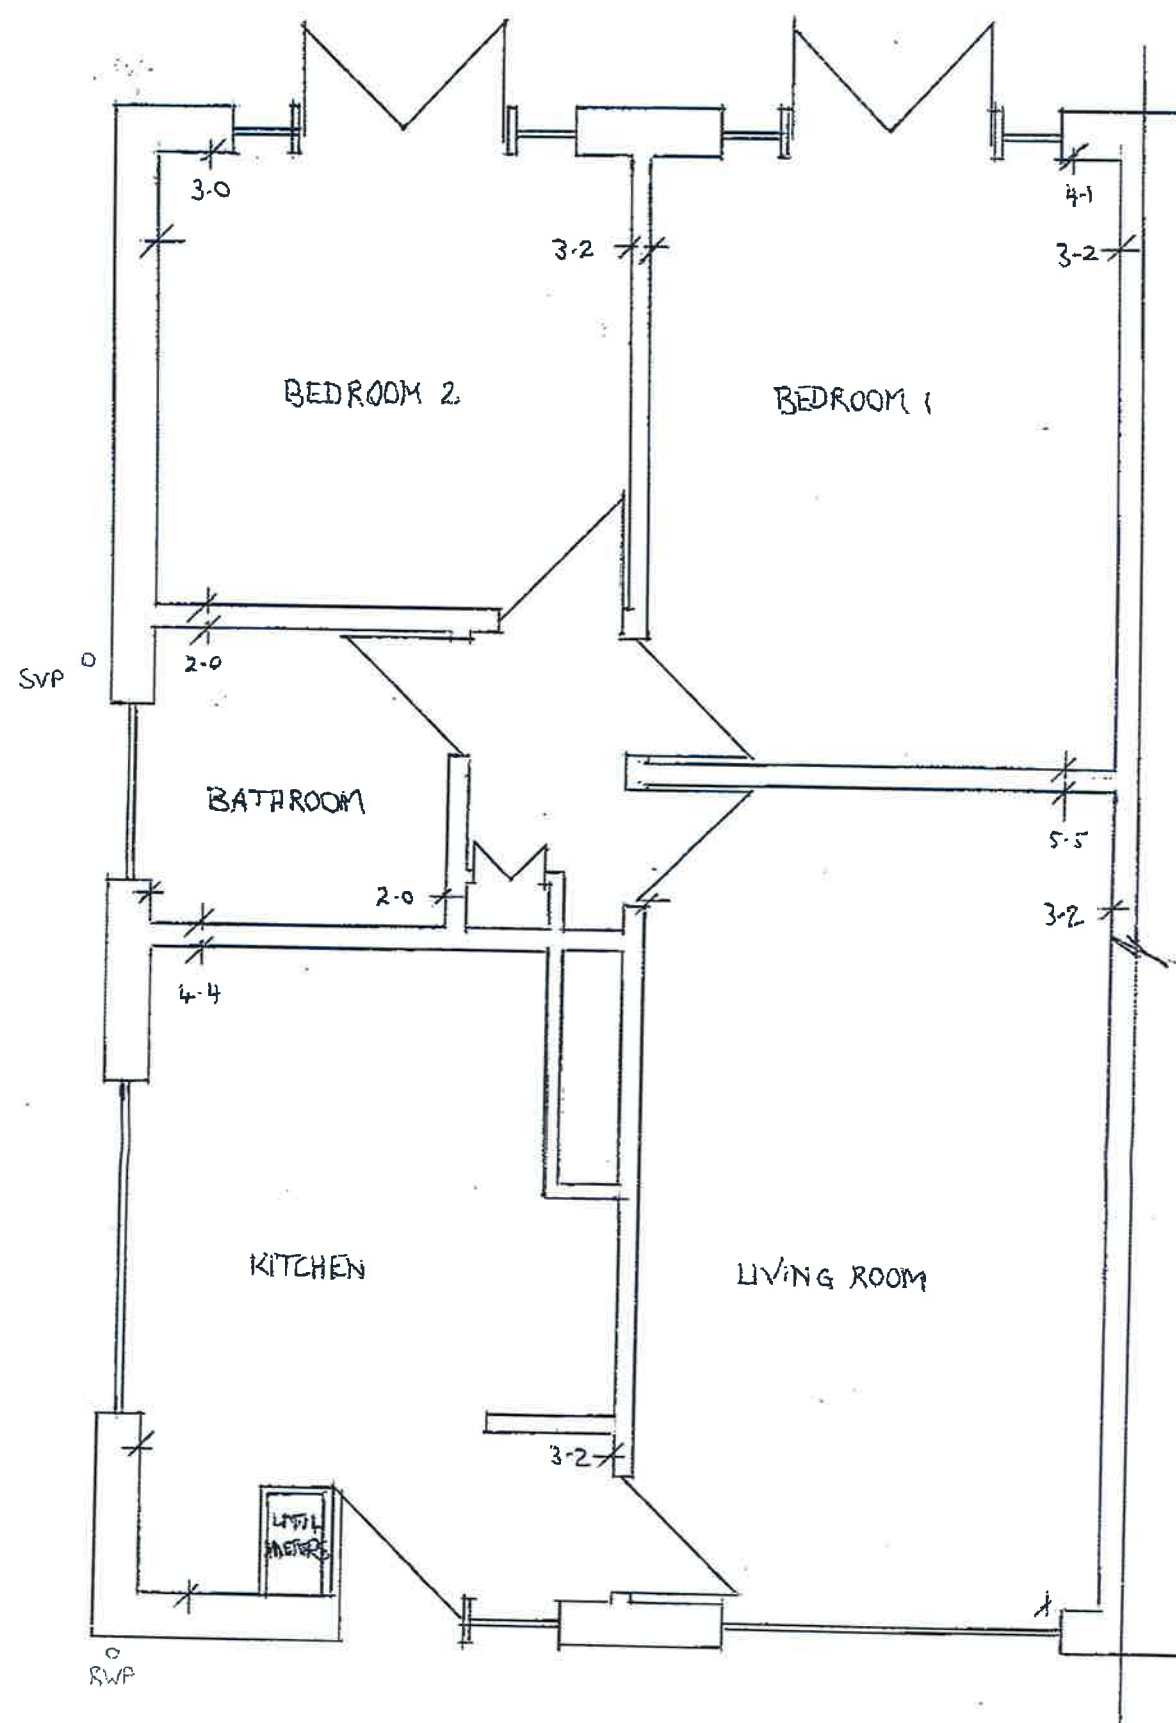

EXISTING

 

<u>CLIENT:</u>	<u>ADDRESS:</u>	<u>SCHEME:</u>	<u>DRAWING TITLE:</u>	<u>SCALE:</u>	<u>DATE:</u>
MR BRIAN HUGHES MRS MARIA BENNETT	59 MELLING WAY KIRKBY L32 1TH	SINGLE STOREY WRAP AROUND EXTENSION TO REAR AND GABLE ELEVATIONS WITH PORCH TO FRONT ELEVATION	GROUND FLOOR PLAN	1:50	29 MARCH 2023
					<u>DRAWING NO:</u> 3 OF 7