


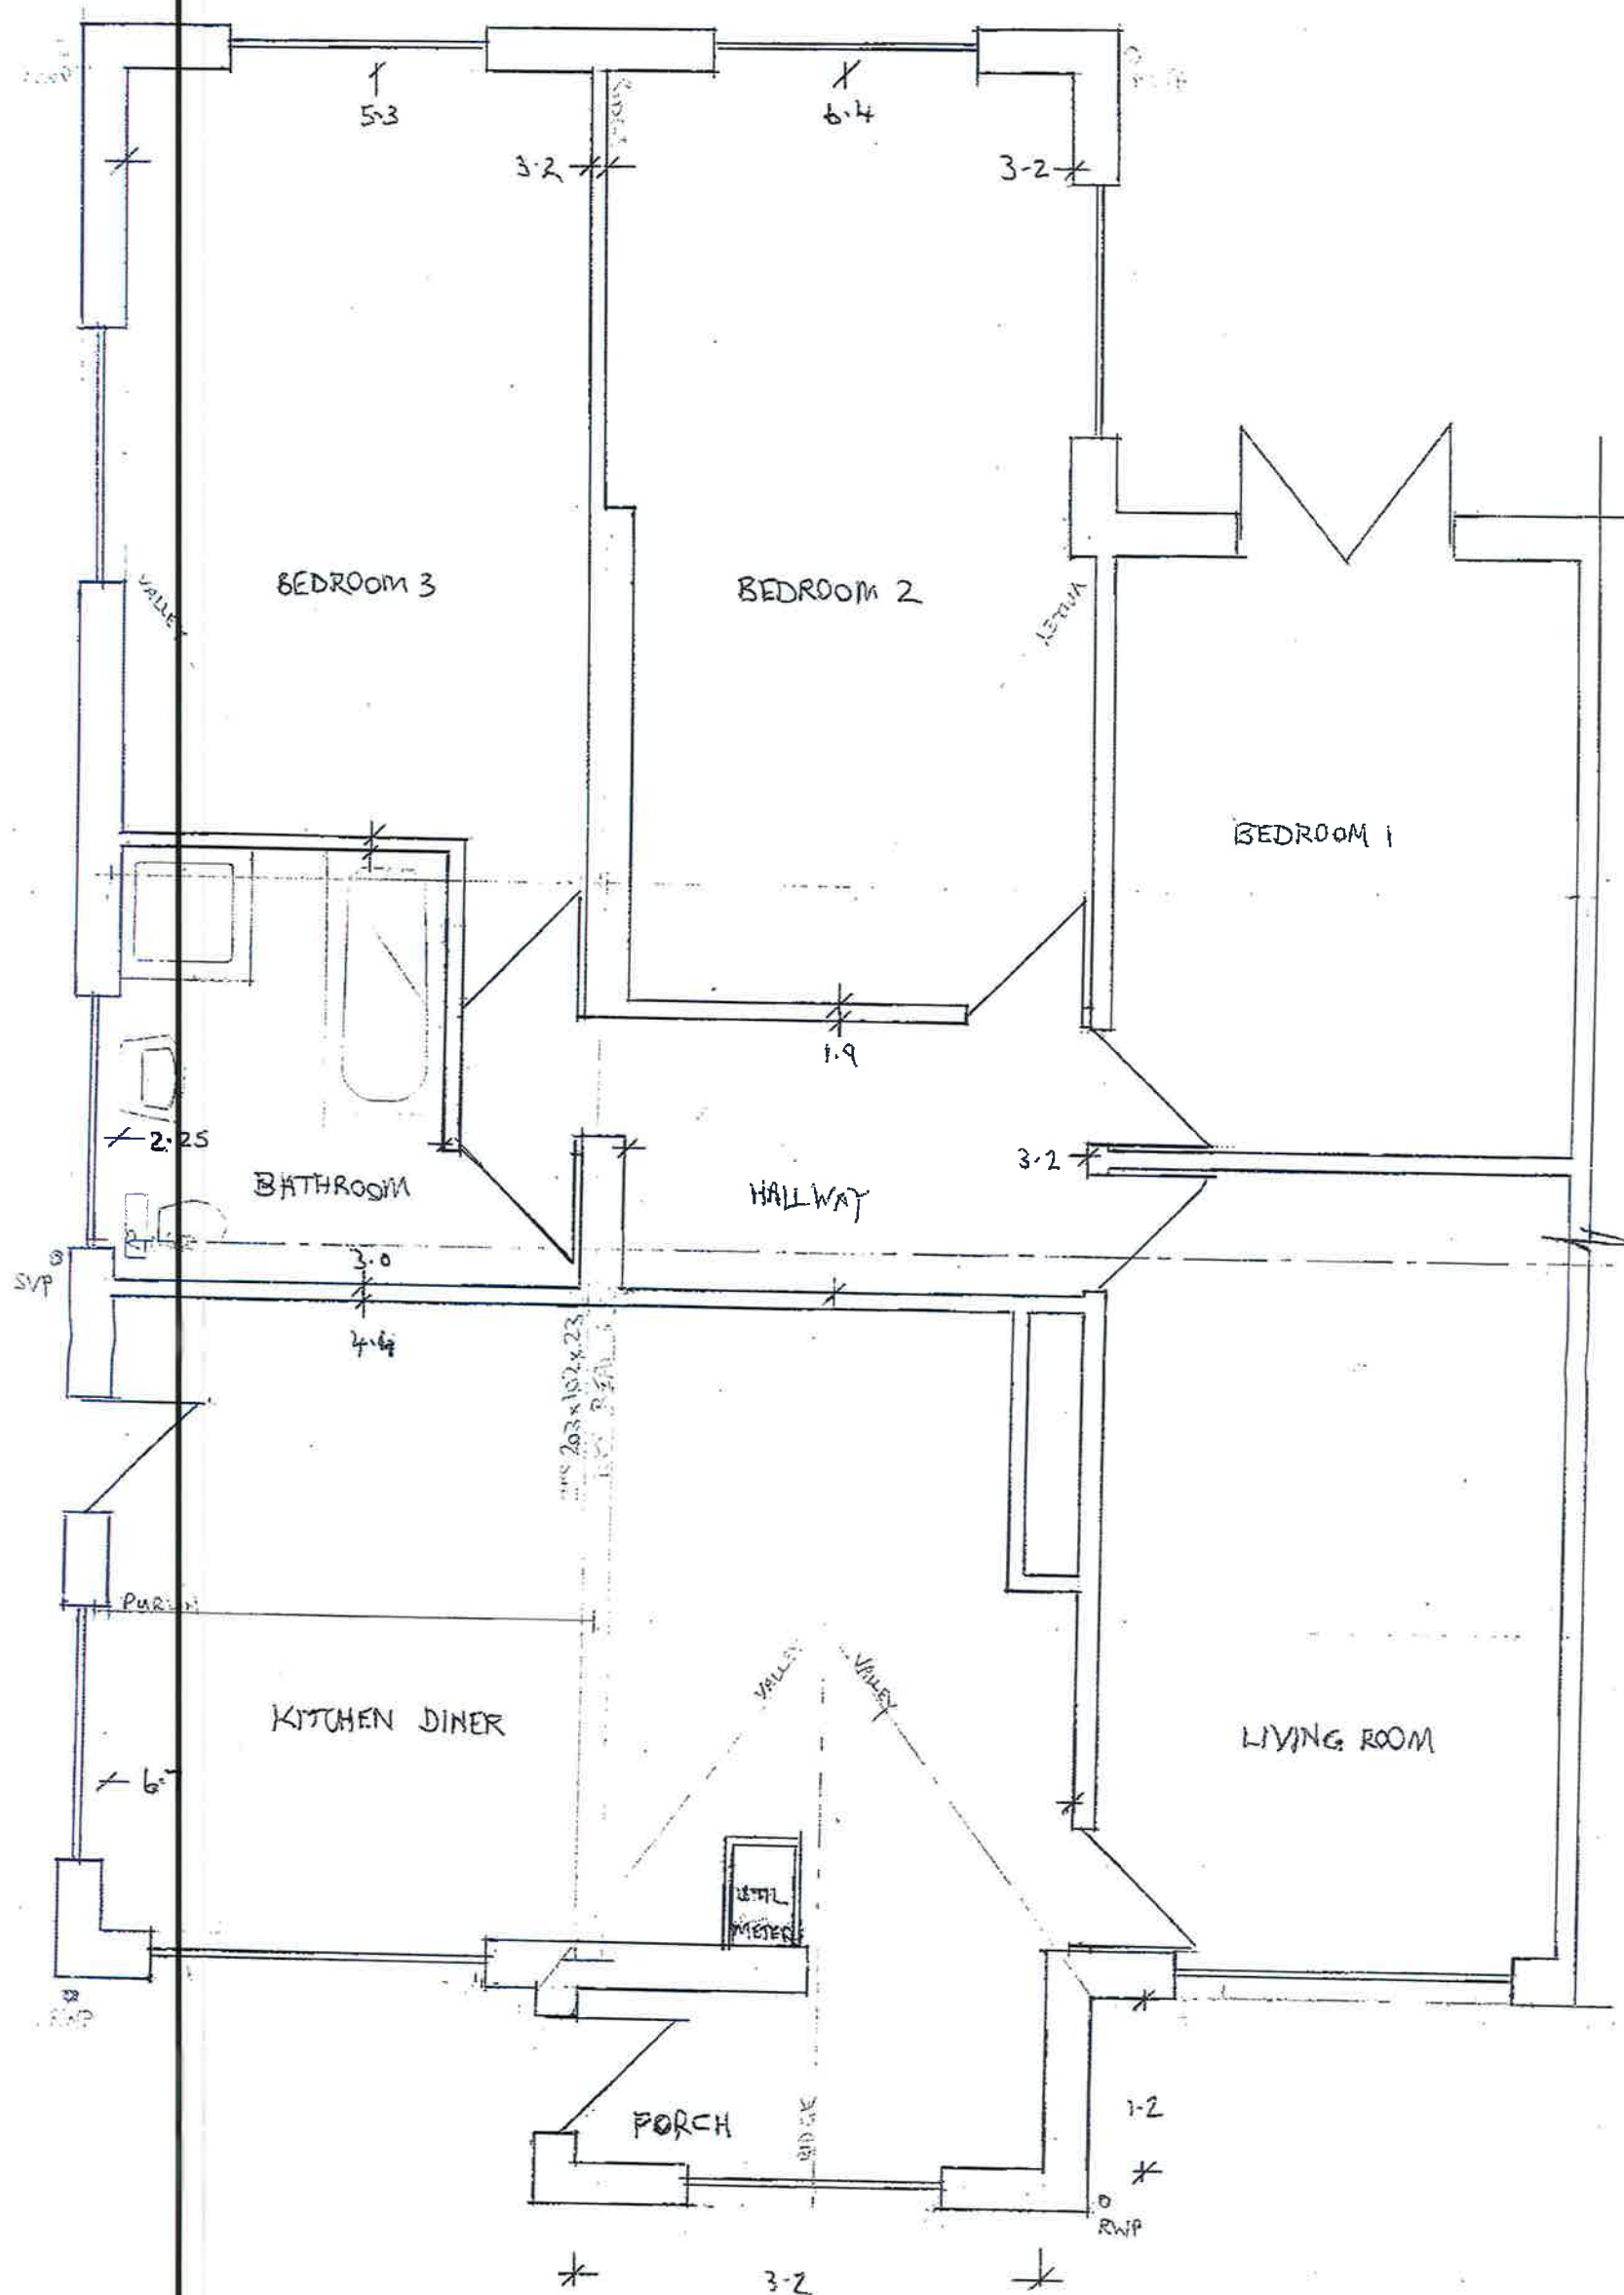

PROPOSED

0 1 2 3 METRES

CLIENT:	ADDRESS:	SCHEME:	DRAWING TITLE:	SCALE:	DATE:
MR BRIAN HUGHES MRS MARIA BENNETT	59 MELLING WAY KIRKBY 132 1TH	SINGLE STOREY WRAP AROUND EXTENSION TO REAR AND GABLE ELEVATIONS WITH PORCH TO FRONT ELEVATION	GROUND FLOOR PLAN	1:50	29 MARCH 2023
					DRAWING NO. 4 OF 7