



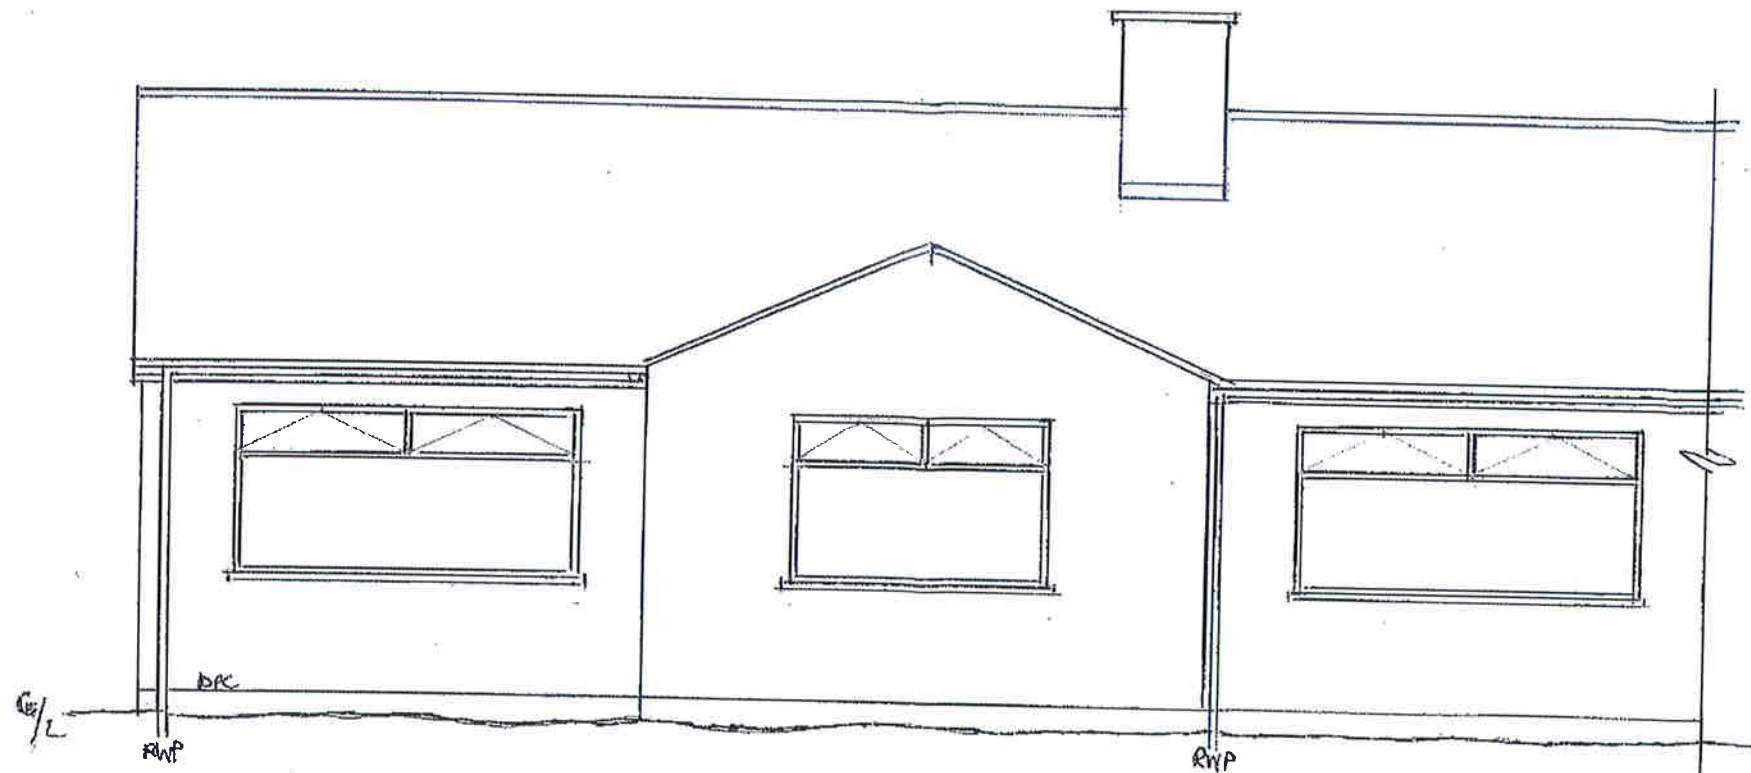

FRONT

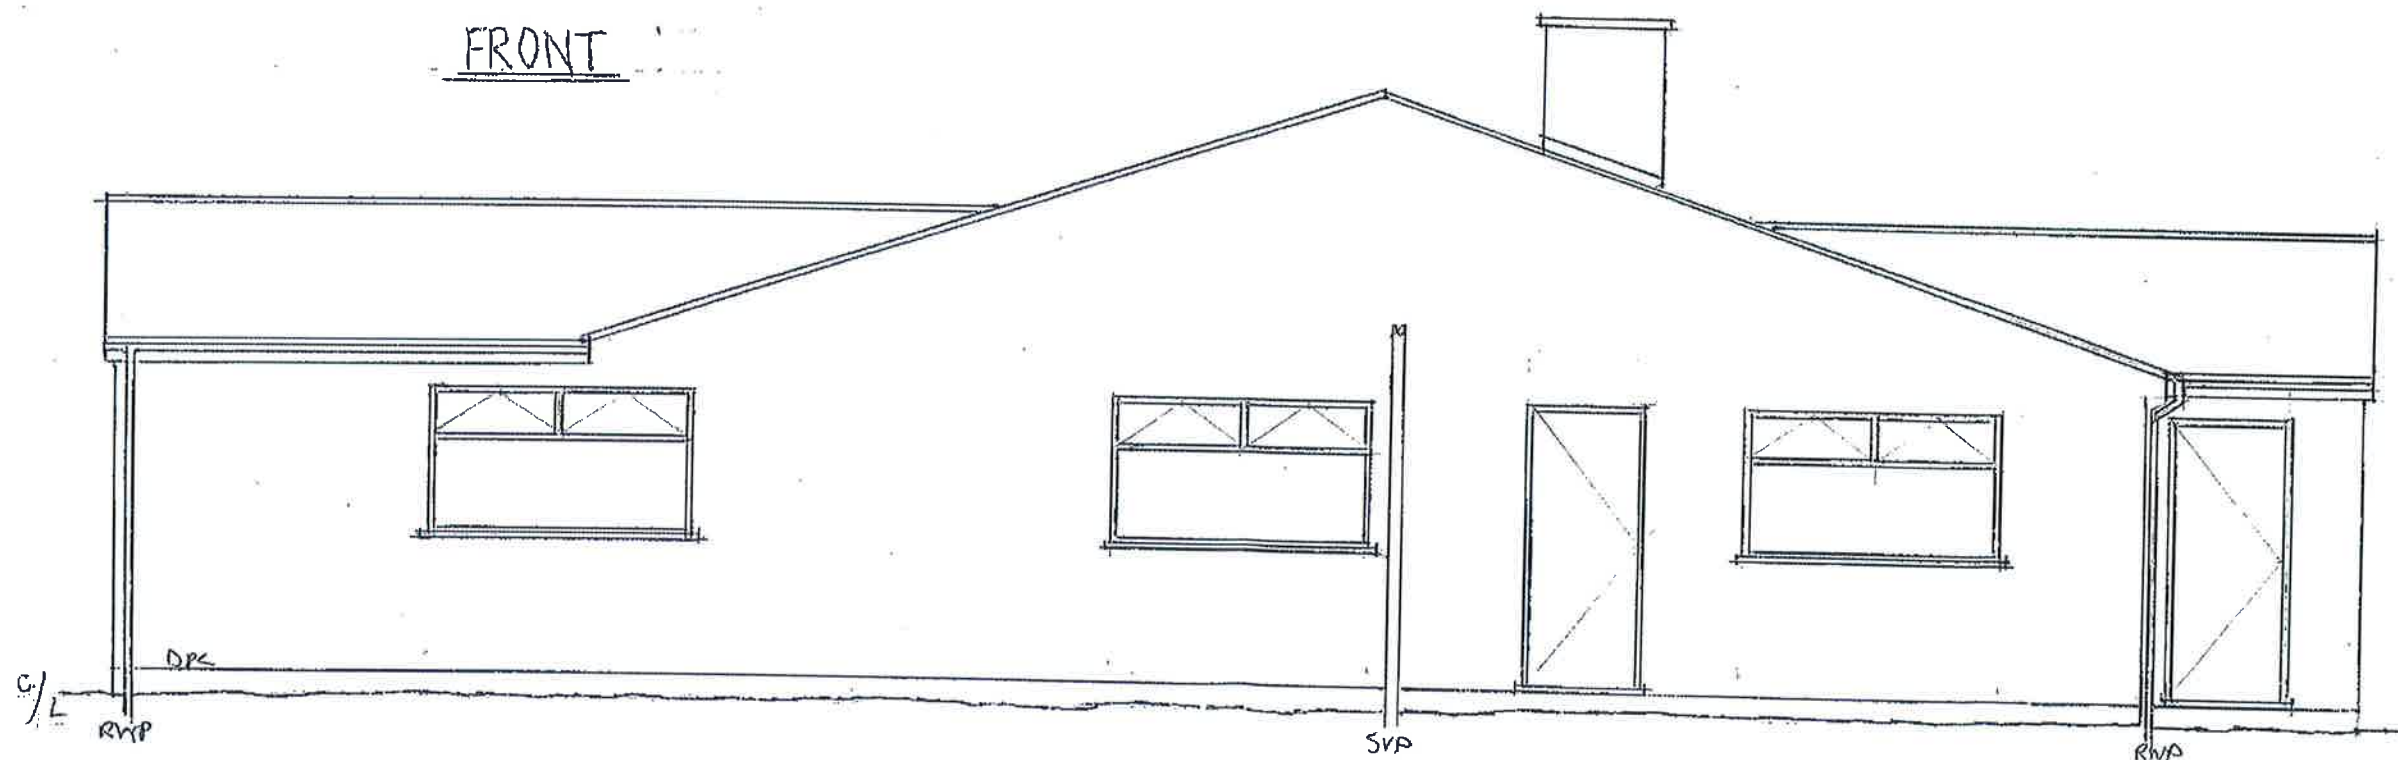

LEFT HAND GABLE

0 1 2 3 METERS

CLIENT:

MR BRIAN HUGHES
MRS MARIA BENNETT

ADDRESS:

59 MELLING WAY
KIRKBY
L32 1TN

SCHEME:

SINGLE STOREY WRAP AROUND
EXTENSION TO REAR AND
GABLE ELEVATIONS WITH
PORCH TO FRONT ELEVATION

DRAWING TITLE:

PROPOSED ELEVATIONS

SCALE:

1:50

DATE:

29 MARCH 2023

DRAWING N°:

6 OF 7