



PLOT 1

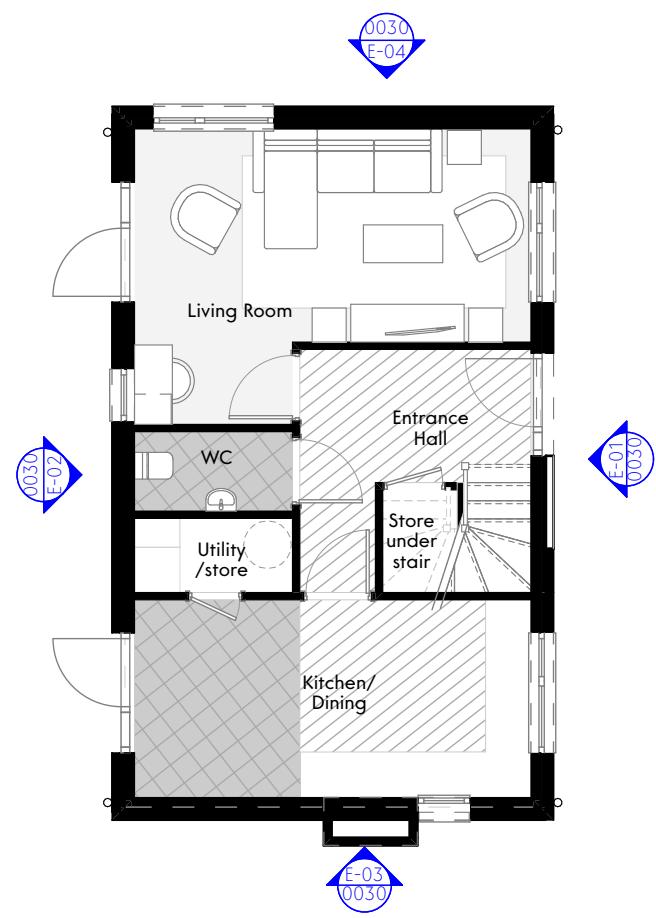


Ground Floor Plan

PLOT 1

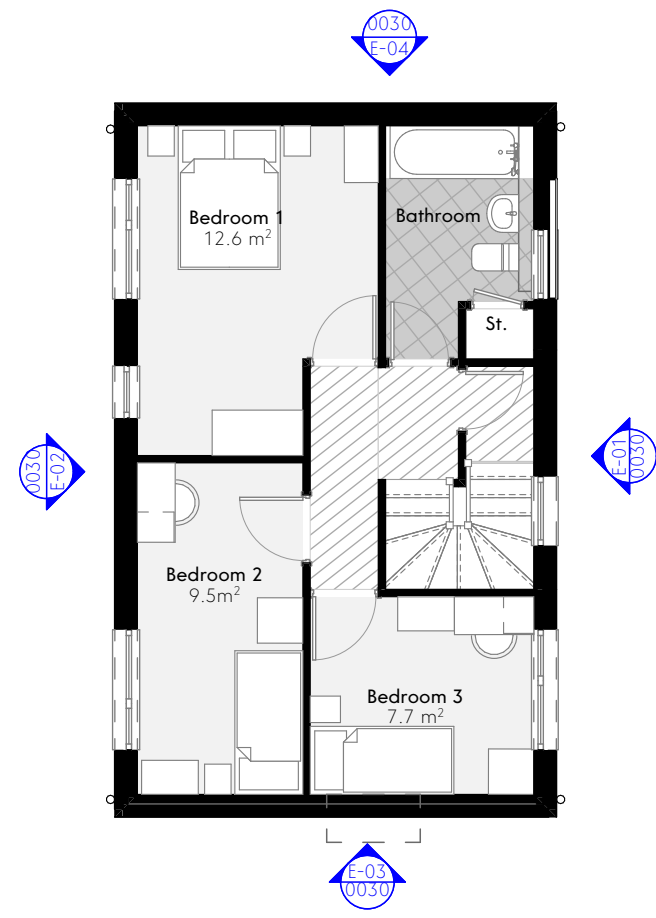

First Floor Plan

PLOT 1

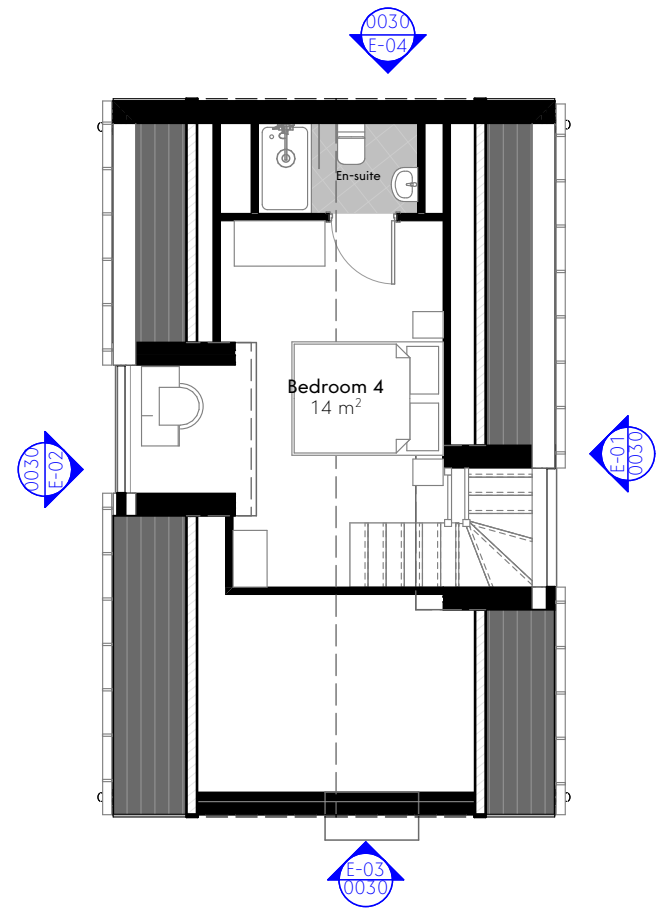

Second Floor Plan



Front View


E-01 Elevation




E-02 Elevation




E-03 Elevation

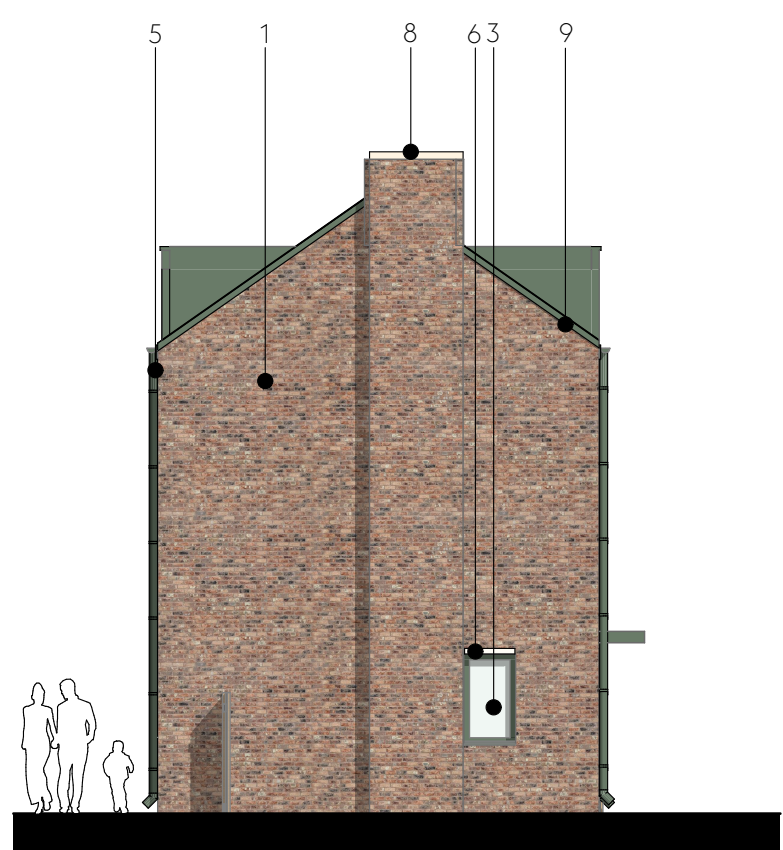


E-04 Elevation

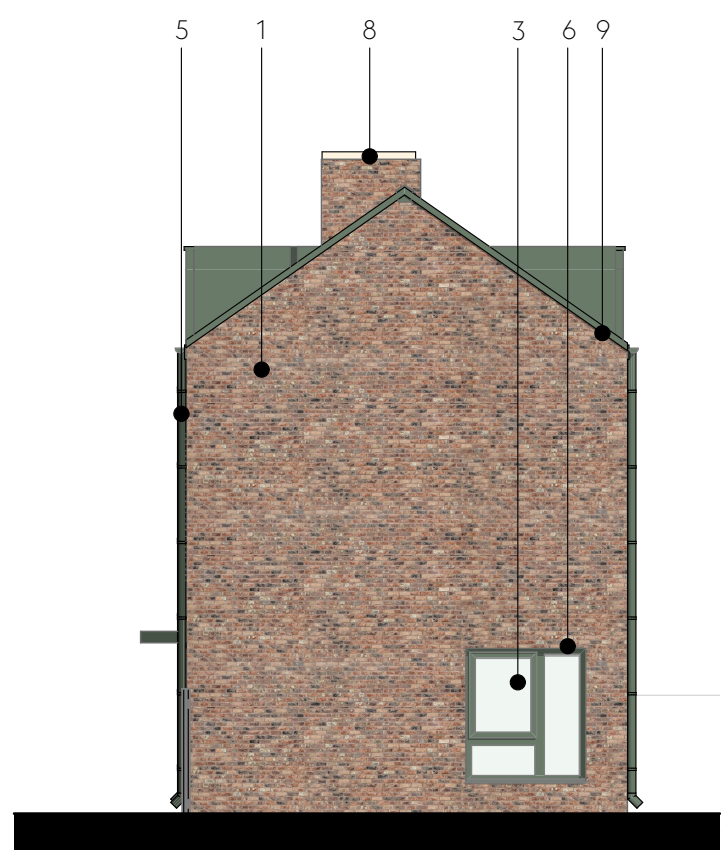

Key

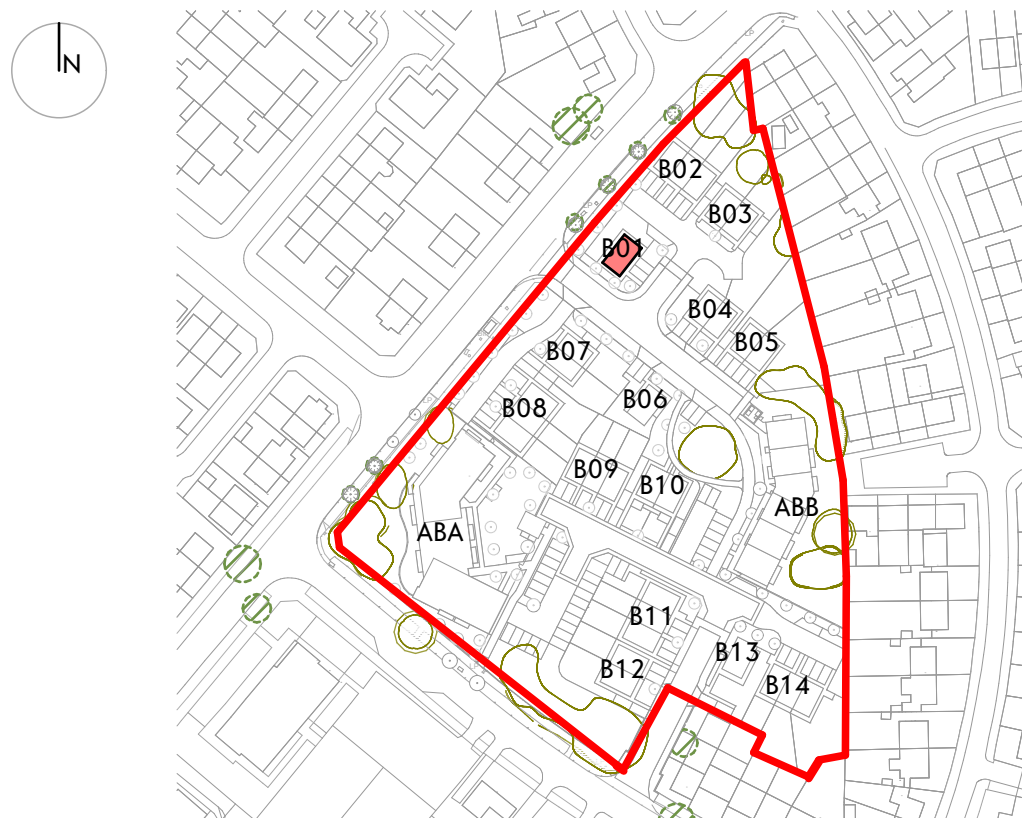

Material Key

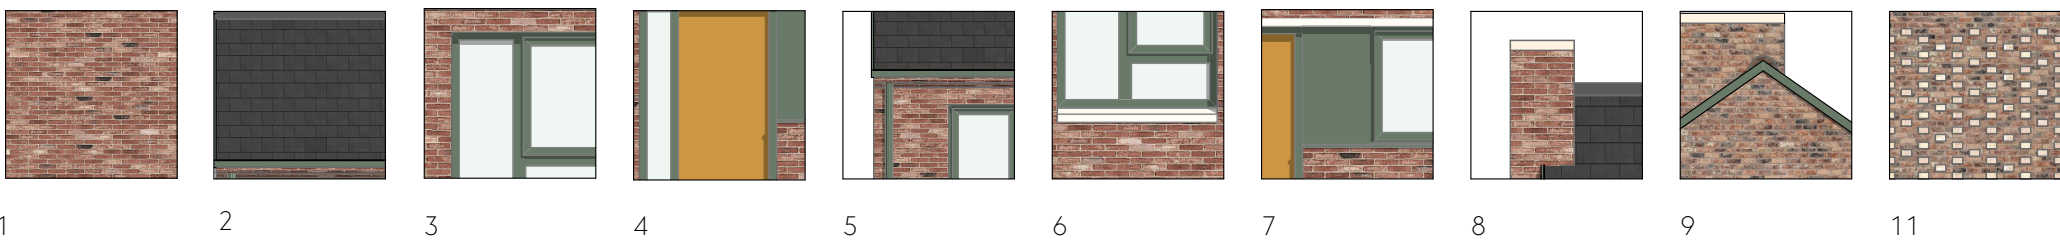

1. Brick, colour varies, sand coloured natural mortar.
2. Dark grey concrete slate roof tiles.
3. Windows and back door uPVC in olive green colour.
4. Composite door, oak colour.
5. UPVC downpipes and gutters, with matching fascia dark green colour.
6. Wetcast sill, head, coping and window surrounds, off white colour.
7. Fibre cement green infill panel.
8. Chimney cap.
9. UPVC linear verge flashing.
11. Projecting brick header pattern in flemish bond, white bricks.



Back View

This drawing is the property of GWP Architects. Copyright is reserved by them and the drawing is issued on the condition that it is not copied, reproduced, altered, or designed by any other person, in whole or in part, without the express written consent of GWP Architects. All drawings and specifications should be read in conjunction with the project health and safety plan and any other documents that may be issued by the Client. All work to be carried out in accordance with current Building Regulations. Contractors must verify all dimensions at the job before commencing any work or making shop drawings. Written dimensions should be taken. Do not scale off drawing. Do not take digital dimensions from this drawing. Any discrepancies to be reported to the Architect.

0 1m 5m
Scale = 1:100 @A1

Rev	Date	Comment	Dr	Ch
P10	08.04.24	Updated to comply with M4(2)	WK	CT
P09	13.01.26	Issued for Planning	WK	CT
P08	24.10.25	Planning Issue	WK	DT
P07	30.09.25	General Update	WK	DT
P06	27.08.25	General Update	VT	DT
P05	28.10.24	Facade and dormer updated	JW	DT
P04	20.09.24	Update facade	JB	DT
P03	10.09.24	General update and location plan	JB	DT
P02	03.07.24	General Update	JB	DT
P01	17.05.24	First Issue	EA	CT

Client	Livv Housing Group
Job Title	Livv Housing Gaywood Green
Drawn/Checked	VT / DT
Drawing Status	S2 - Planning

Name	(529)2316-GWP-01-XX-D-A-(PA)-0030
Scale	A1@1:100
Revision	P10
First Issue	17.05.24



CHARTERED ARCHITECTS
INTERIOR DESIGNERS
SPACE PLANNERS
PROJECT MANAGERS
LANDSCAPE ARCHITECTS

03.01 Tower Works, 2 Globe Road, Leeds LS11 5QG
+44(0)113 268 6044 (0) +44(0)113 268 1859 (H)
architecture@gwp-arch.com | www.gwp-arch.com