


PLOT 17 PLOT 18 PLOT 19

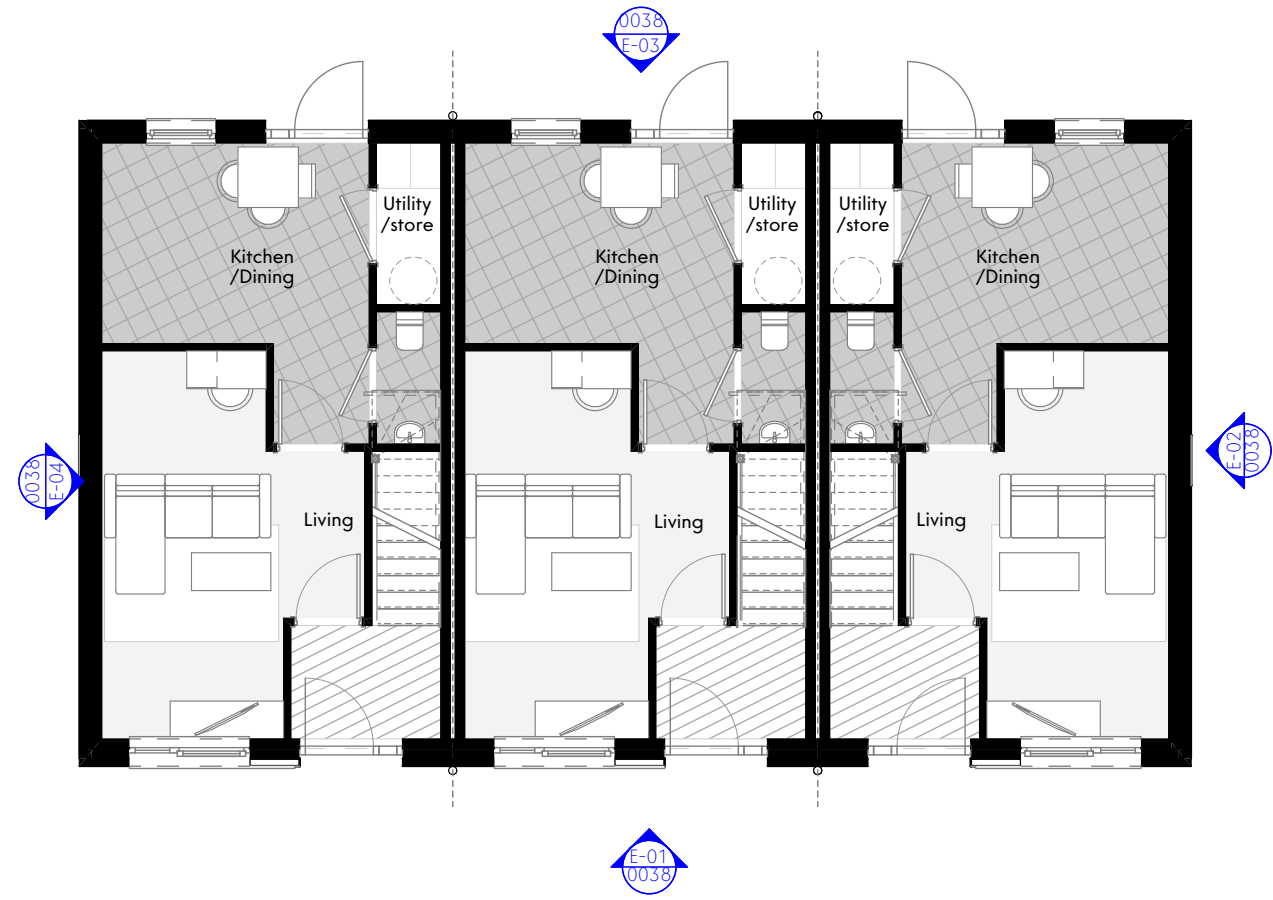

Ground Floor Plan




E-01 Elevation




E-03 Elevation


Material Key

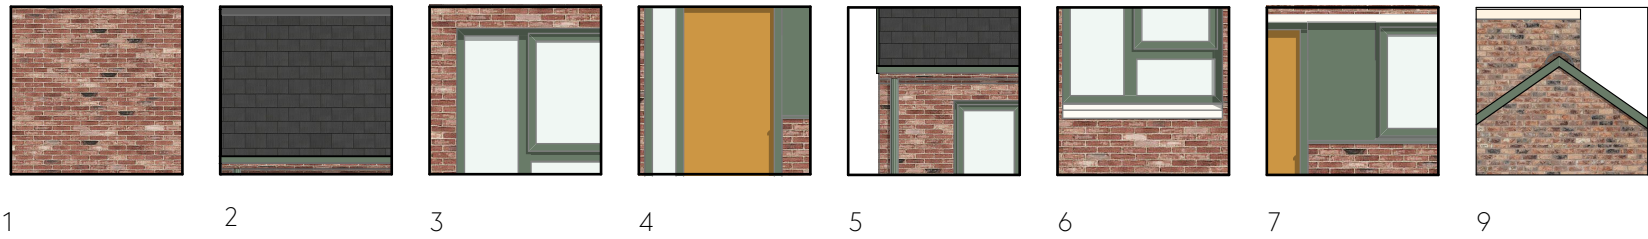


PLOT 17 PLOT 18 PLOT 19

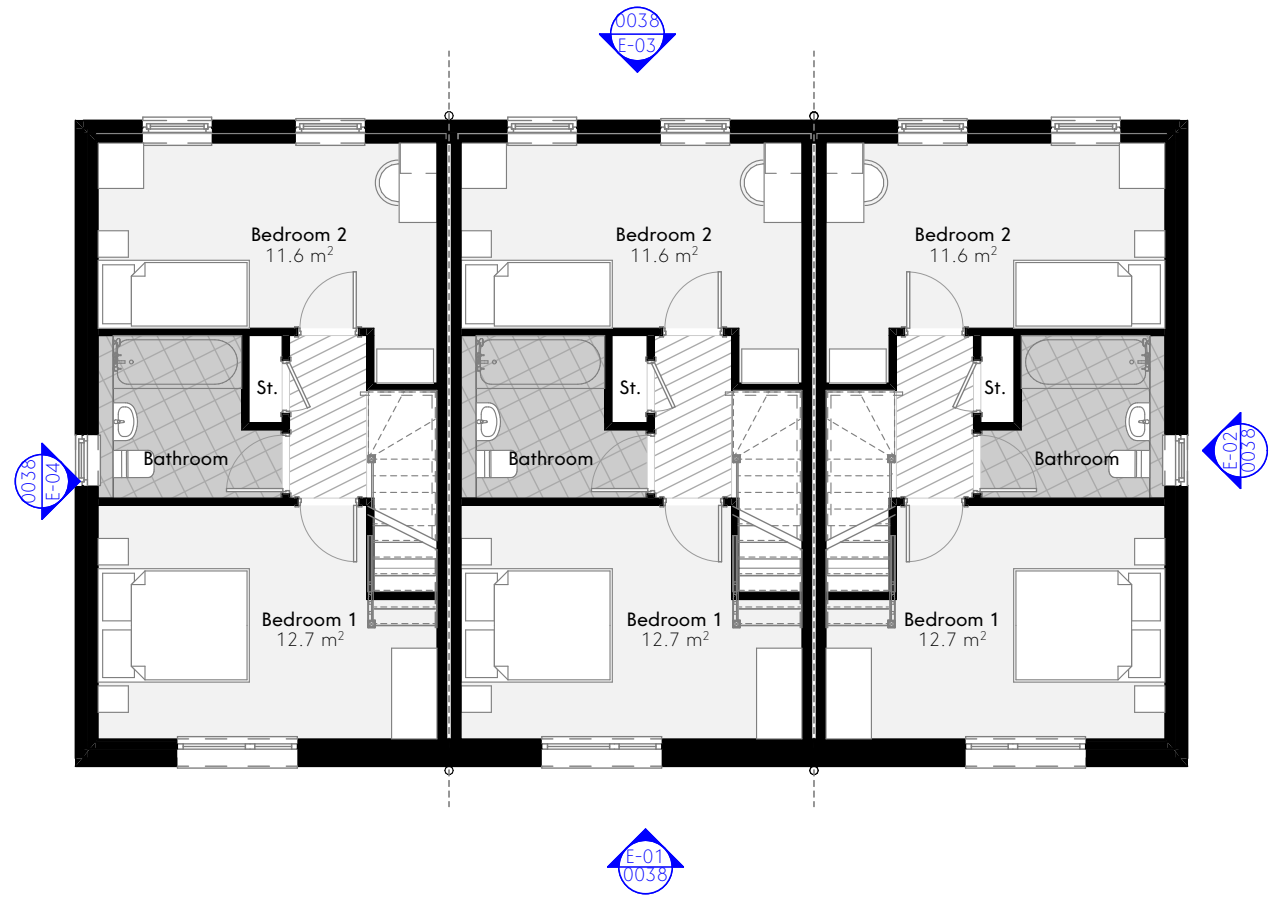

First Floor Plan

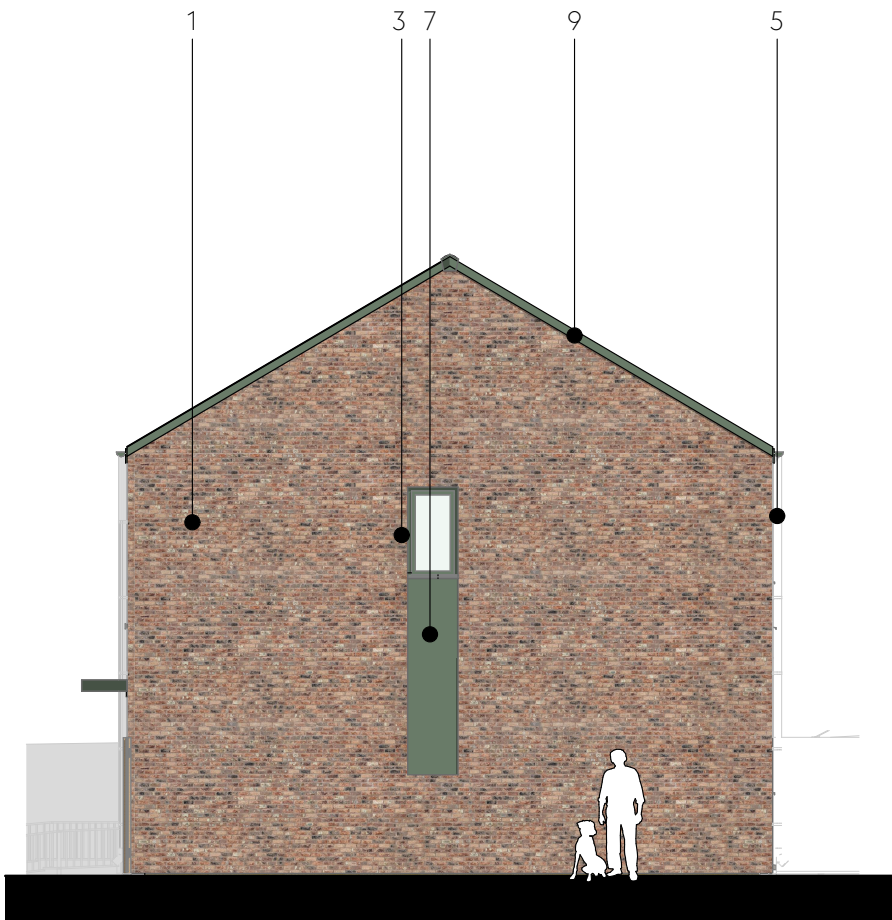


E-02 Elevation

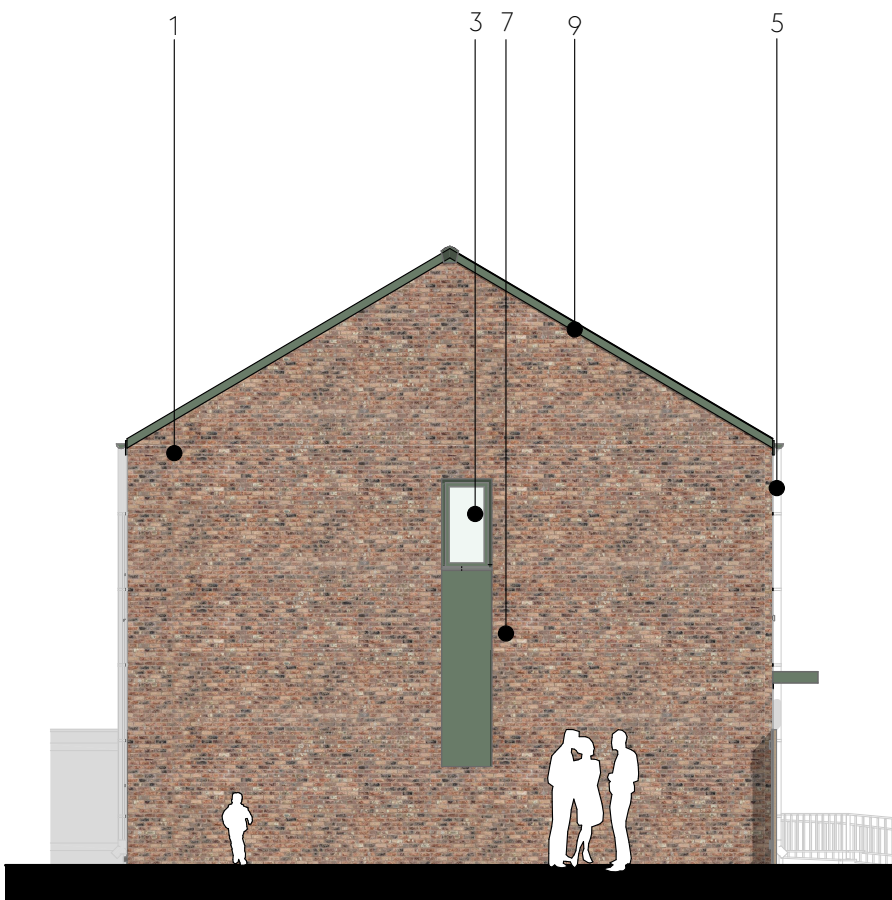

E-04 Elevation

1. Brick, colour varies, sand coloured natural mortar.
2. Dark grey concrete slate roof tiles.
3. Windows and back door uPVC in olive green colour.
4. Composite door, oak colour.
5. UPVC downpipes and gutters, with matching fascia dark green colour.
6. Wetcast cill, head, coping and window surrounds, off white colour.
7. Fibre cement green infill panel.
9. UPVC linear verge flashing.

Key

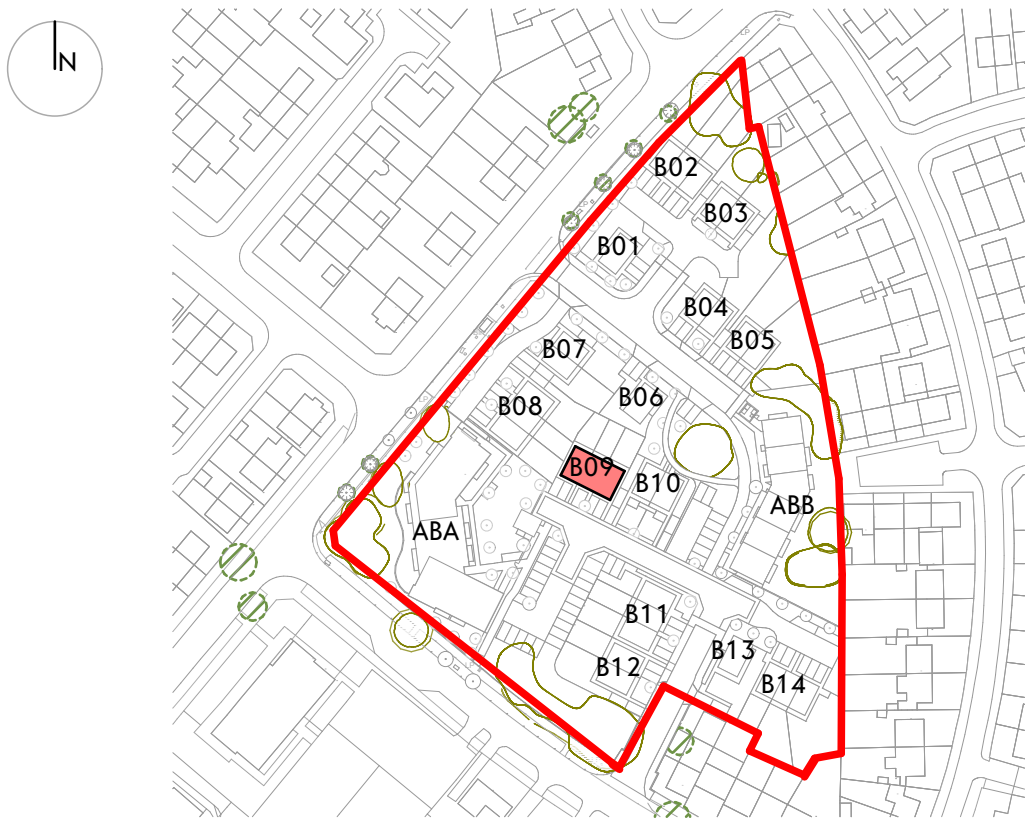

Front View



Back View

This drawing is the property of GWP Architects. Copyright is reserved by them and the drawing is issued on the condition that it is not copied, reproduced, retained, or designed by any other person, in whole or in part, without the express written consent of GWP Architects.

All drawings and specifications should be read in conjunction with the project health and safety plan, any applicable contract documents and the Planning Consent.

All work to be carried out in accordance with current Building Regulations.

Contractors must verify all dimensions at the job before commencing any work or making shop drawings.

Written dimensions should be taken. Do not scale off drawing. Do not take digital dimensions from this drawing.

Any discrepancies to be reported to the Architect.

0 1m 5m
Scale = 1:100 @A1

Rev	Date	Comment	Dr	Ch
P09	08.04.26	Updated to comply with M4(2)	MK	CT
P08	13.01.26	Issued for Planning	CT	CT
P07	22.12.25	General Update	VT	DT
P06	24.10.25	Planning Issue	VT	DT
P05	30.09.25	General Update	MK	DT
P04	27.08.25	General update	VT	DT
P03	20.09.24	General update and location plan	MK	JB
P02	03.07.24	General Update	JB	DT
P01	17.05.24	First Issue	EA	CT

Client	Livv Housing Group
Job Title	Livv Housing Gaywood Green
Drawn/Checked	VT / CT
Drawing Status	S2 - Planning

Name	(529)2316-GWP-01-XX-D-A-(PA)-0038
Scale	A1@1:100
Revision	P09
First Issue	17.05.24



CHARTERED ARCHITECTS
INTERIOR DESIGNERS
SPACE PLANNERS
PROJECT MANAGERS
LANDSCAPE ARCHITECTS

03.01 Tower Works, 2 Globe Road, Leeds LS11 5QG
+44(0)113 268 6044 (0) +44(0)113 268 1859 (H)
architecture@gwp-arch.com | www.gwp-arch.com