



PROPOSED REAR ELEVATION (NORTH)

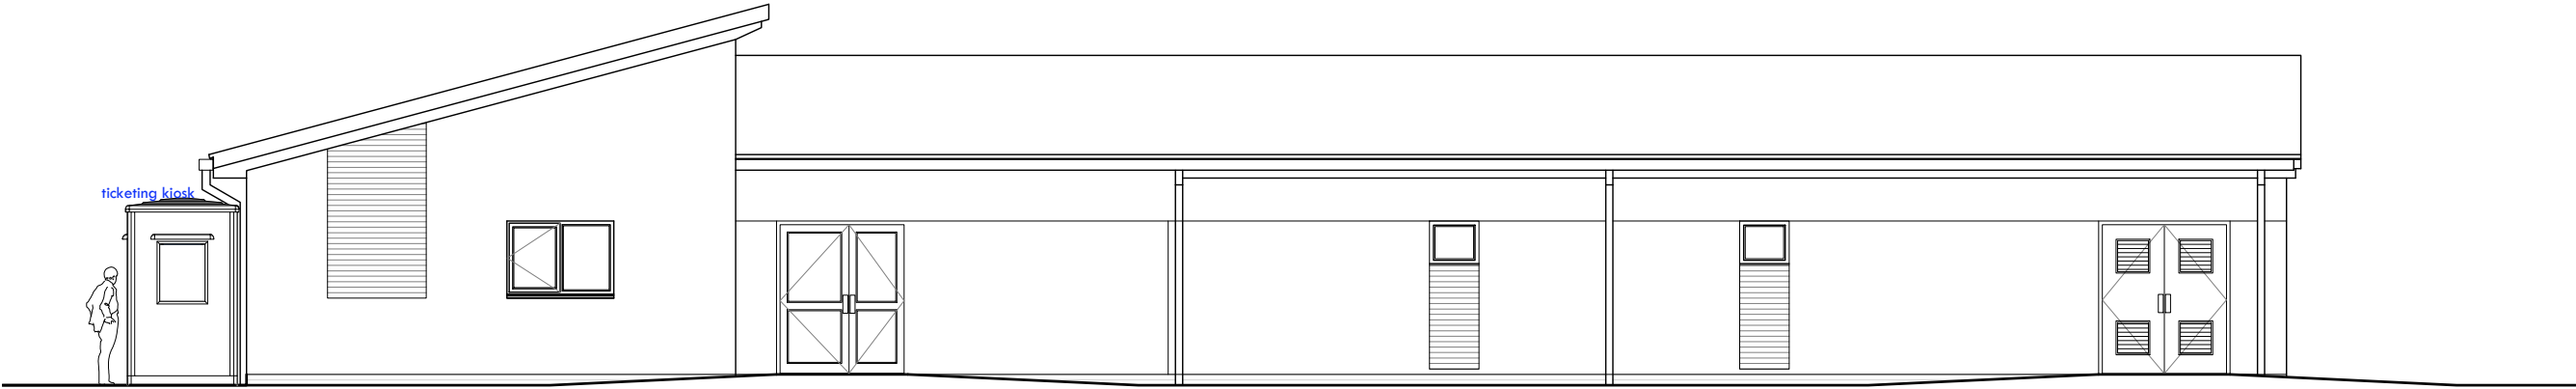

PROPOSED FRONT ELEVATION (SOUTH)

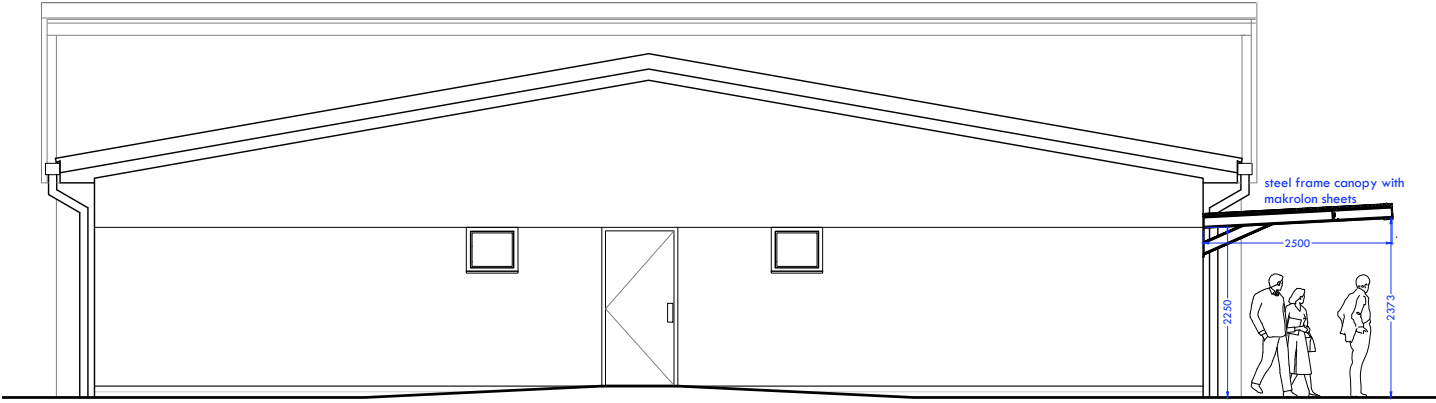


PROPOSED SIDE ELEVATION (EAST)



PROPOSED SIDE ELEVATION (WEST)

Proposed Elevations

 

mkw architecture structural steelwork roofing cladding insulation groundwater protection	Rev Amendments		Date
	Project Title: Proposed Public Stands and Floodlight		
	Client: AFC Knowsley CIC		
	Site Address: AFC Knowsley, Lord Derby Pavilion, Knowsley		Postcode: L34 7HD
	Drawing Sheet: Proposed Building Elevations		
	Drawing Status: Planning		
	Proj No: 26-311	Dwg No: P-201	Scale: 1:100 @ A3
	Designed By: TMK	Drawn By: RK	Checked By: MKWA
	Date of 1st Issue: 05.03.2026		Rev: 00
	Only figured dimensions are to be used. All dimensions to be checked on site prior to construction, order or manufacture of any element. In the event of any discrepancy, notify MKW Architecture Ltd immediately. This drawing remains the copyright of MKW Architecture Ltd and shall not be copied in whole or part without prior written consent of the Company Director.		
MKW Architecture Ltd Suite 51, Earl Business Centre, Dowry St, Oldham, OL8 2PF T: +44(0)1923292599 E: info@mkwarchitecture.com W: www.mkwarchitecture.com			