



8-PERSON DUG-OUT

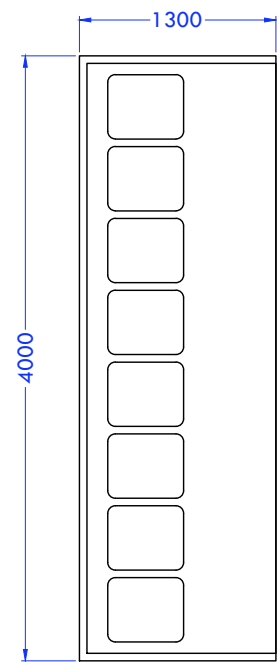

FLOOR PLAN

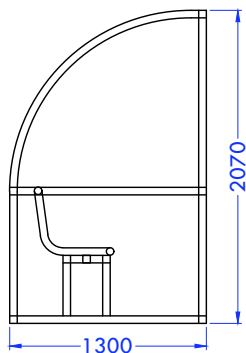

ELEVATION/SECTION

Steel Team Shelters/Dugout


Depth 1.3m and full head height 2.07m

Made from 50mm steel throughout with bolting down plates


moulded seats

4mm shatter proof clear Makrolon sheeting throughout


Powder coated finish, colour to client's requirements.

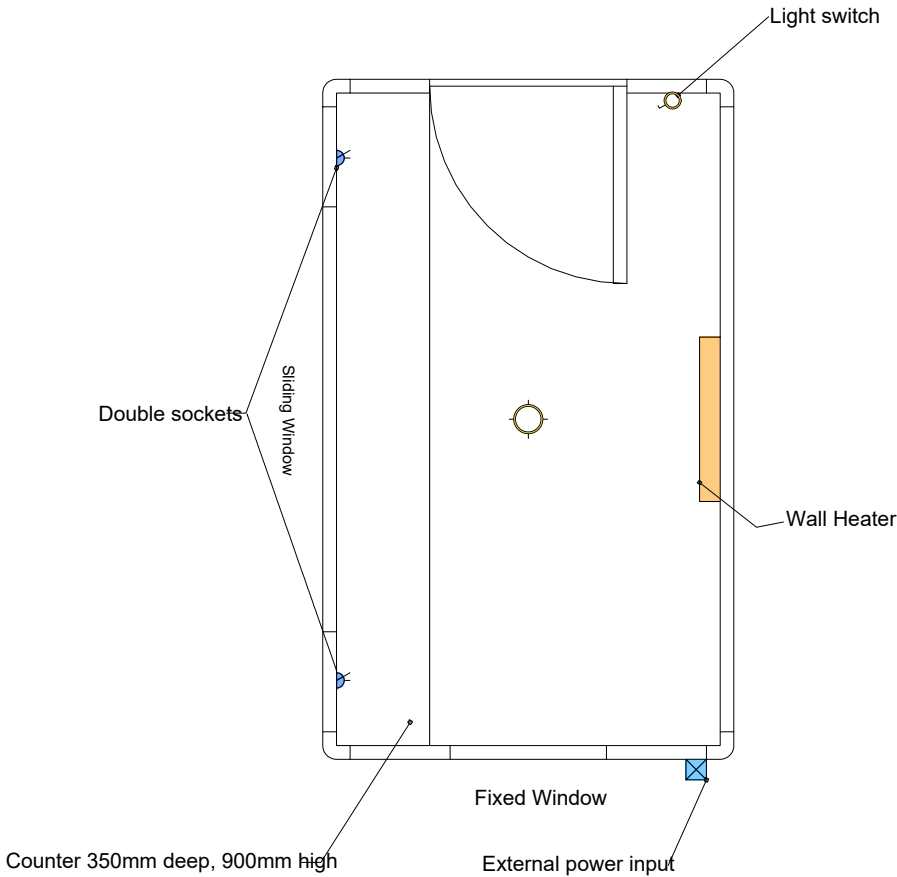


KIOSK FLOOR PLAN

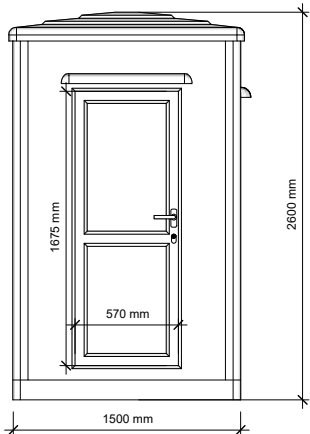


SIDE ELEVATION

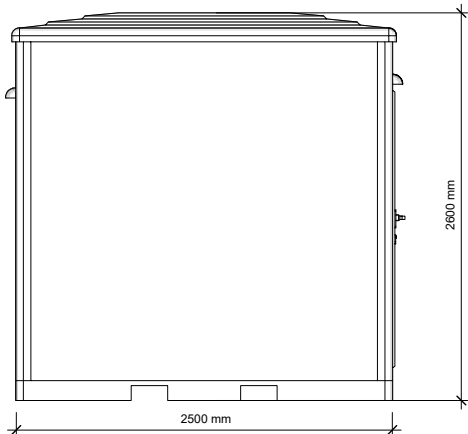

REAR ELEVATION

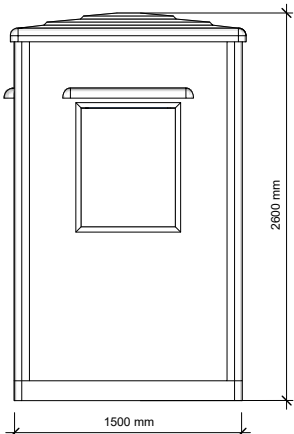


SIDE ELEVATION

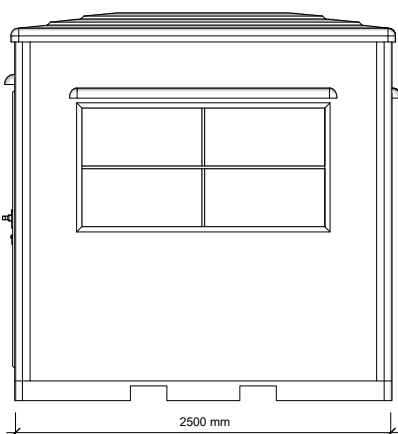

FRONT ELEVATION

KIOSK ELEVATIONS

1.8m high fence

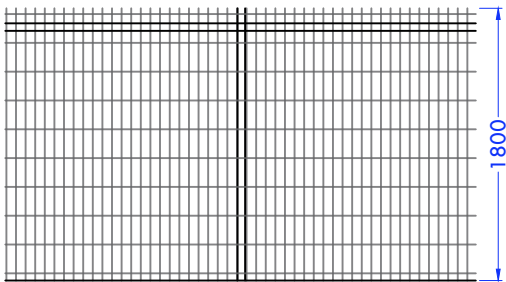

Fence

50 x 66.6mm mesh at the base to 1200mm

200 x 50mm mesh above up to 1800mm.

Posts 80 x 60mm subject to height of fence

Panels are Galfan® zinc alloy coated or galvanized and powder coated.

Rev	Amendments	Site
Project Title: Proposed Public Stands and Floodlight		
Client: AFC Knowsley CIC		
Site Address: AFC Knowsley, Lord Derby Pavilion, Knowsley		Postcode: L34 7HD
Drawing Sheet: Proposed Dug-Out, Kiosk and Fence Drawings		
Drawing Status: Planning		
Proj No: 26-311	Dwg No: P-202	Scale: 1:50 @ A3
Designed By: TMK	Drawn By: RK	Checked By: MKWA
		Date of 1st Issue: 05.03.2026
Only figured dimensions are to be used. All dimensions to be checked on site prior to construction, order or manufacture of any element. In the event of any discrepancy, notify MKW Architecture Ltd immediately. This drawing remains the copyright of MKW Architecture Ltd and shall not be copied in whole or part without prior written consent of the Company Director.		
MKW Architecture Ltd Suite 51, Earl Business Centre, Dowry St, Oldham, OL8 2PF T: +44(0)1323292599 E: info@mkwarchitecture.com W: www.mkwarchitecture.com		

