




North East Elevation

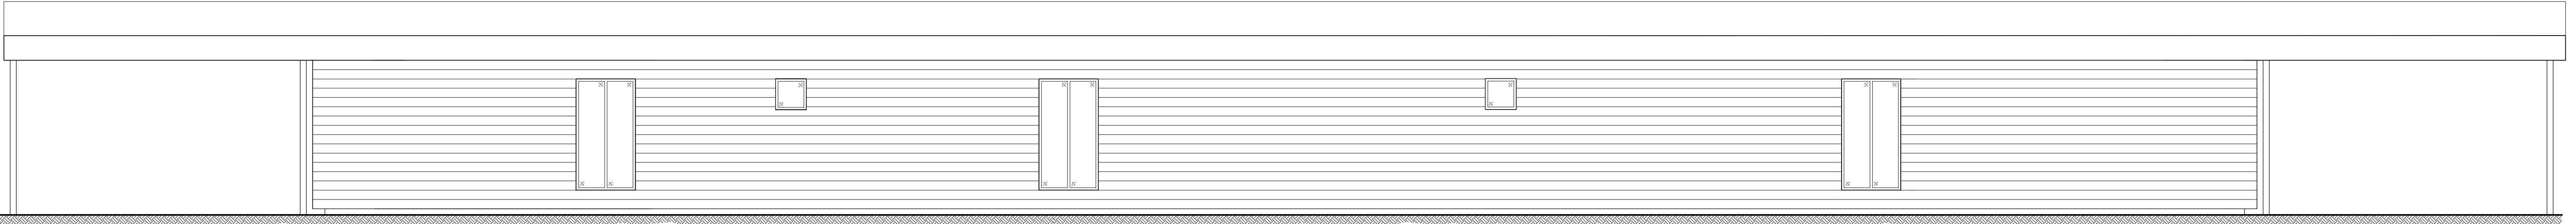


South West Elevation

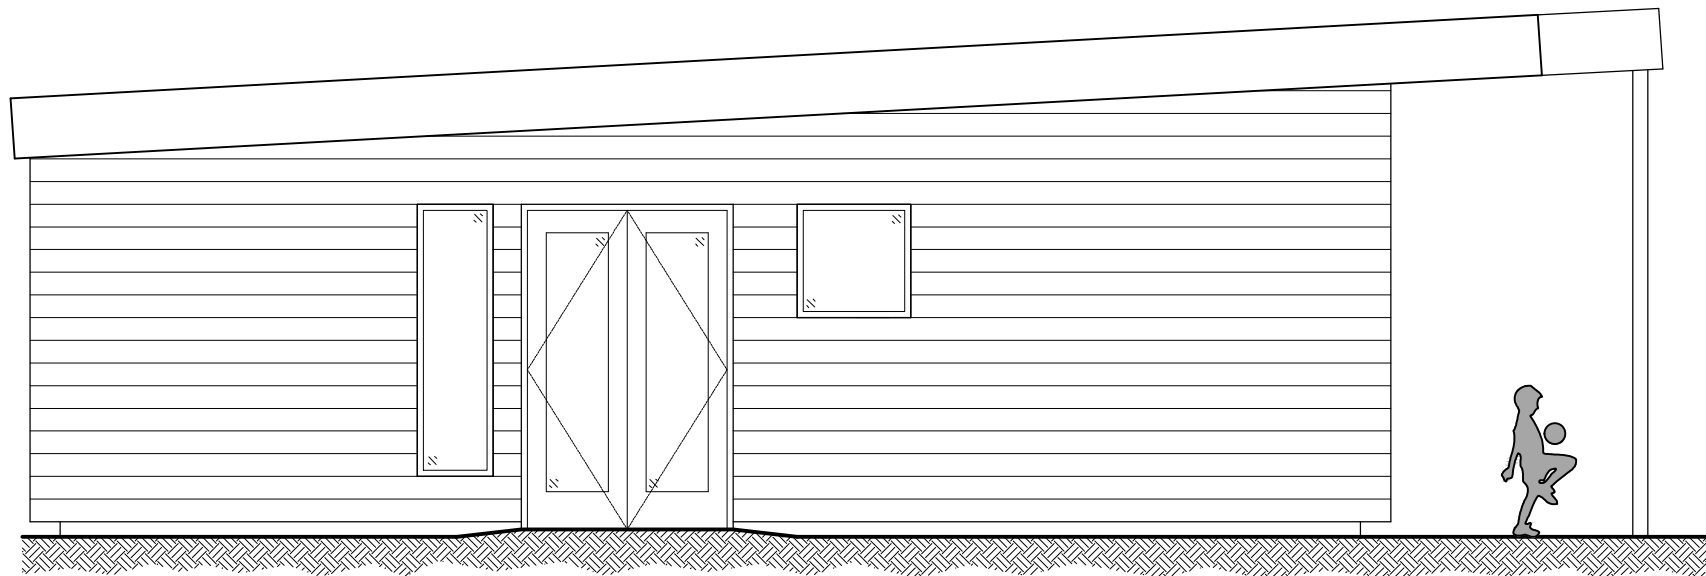

South East Elevation

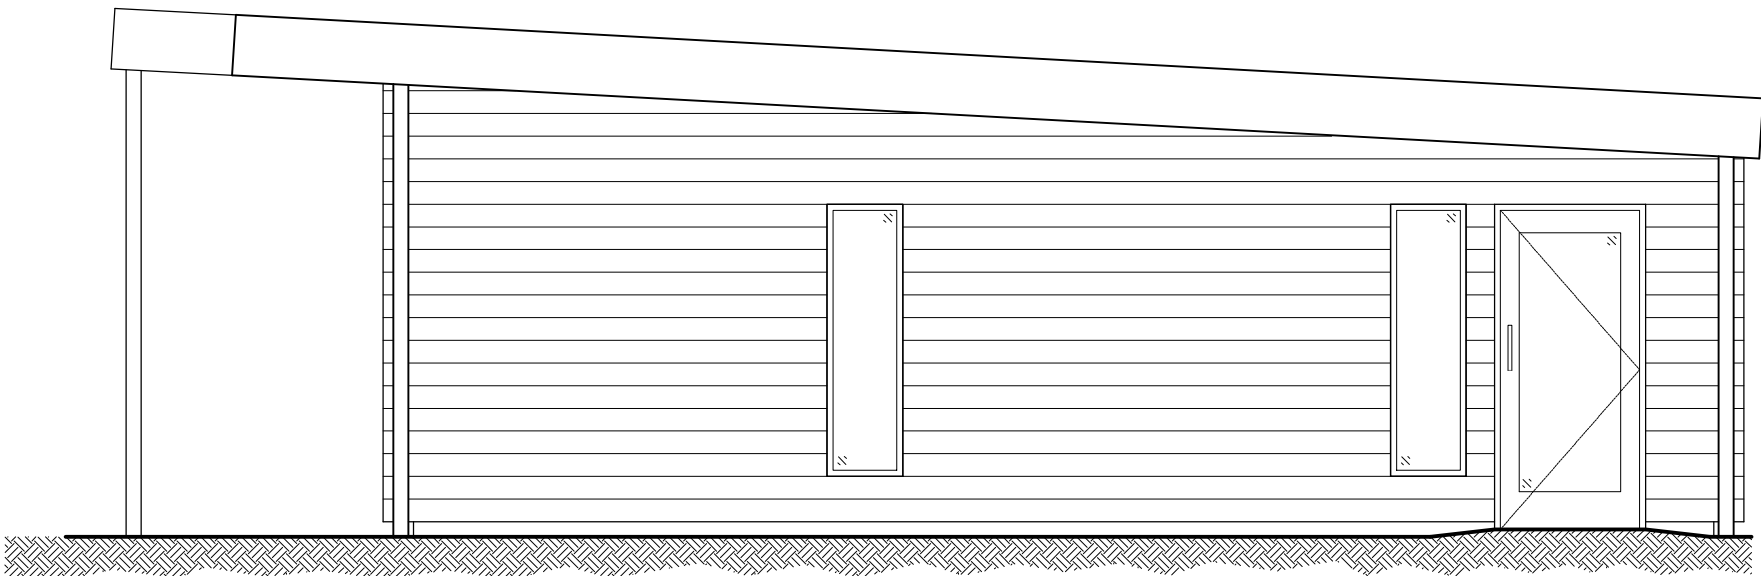

North West Elevation

 

-		-		-	
Rev	Amendments	Dwn	Ck	Date	
PLANNING ISSUE WS3					
CUNLIFFES PROPERTY & CONSTRUCTION CONSULTANTS Claire Court Oriel Road Booths Liverpool L20 7AD Tel No: (0151) 944 2030 Fax No: (0151) 944 1625 E-mail: cs@cunliffes.com RIBA Chartered Practice RICS		Client		Drawing Title	
		Hope Primary School		Proposed	
		Huyton		Elevations	
Project Title		CS	11.09.2024	PW	
Proposed External Classrooms		SCALE 1:50 @ A1			
DWG No.	7273-HPR-CUN-XX-XX-DR-A-2100	STATUS	S1	REVISION	P01