


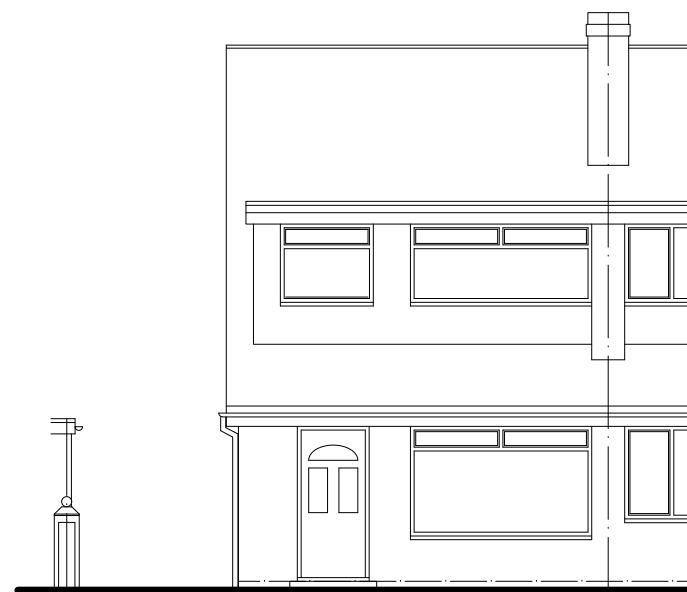


 

Existing front elevation @ 1:100 scale

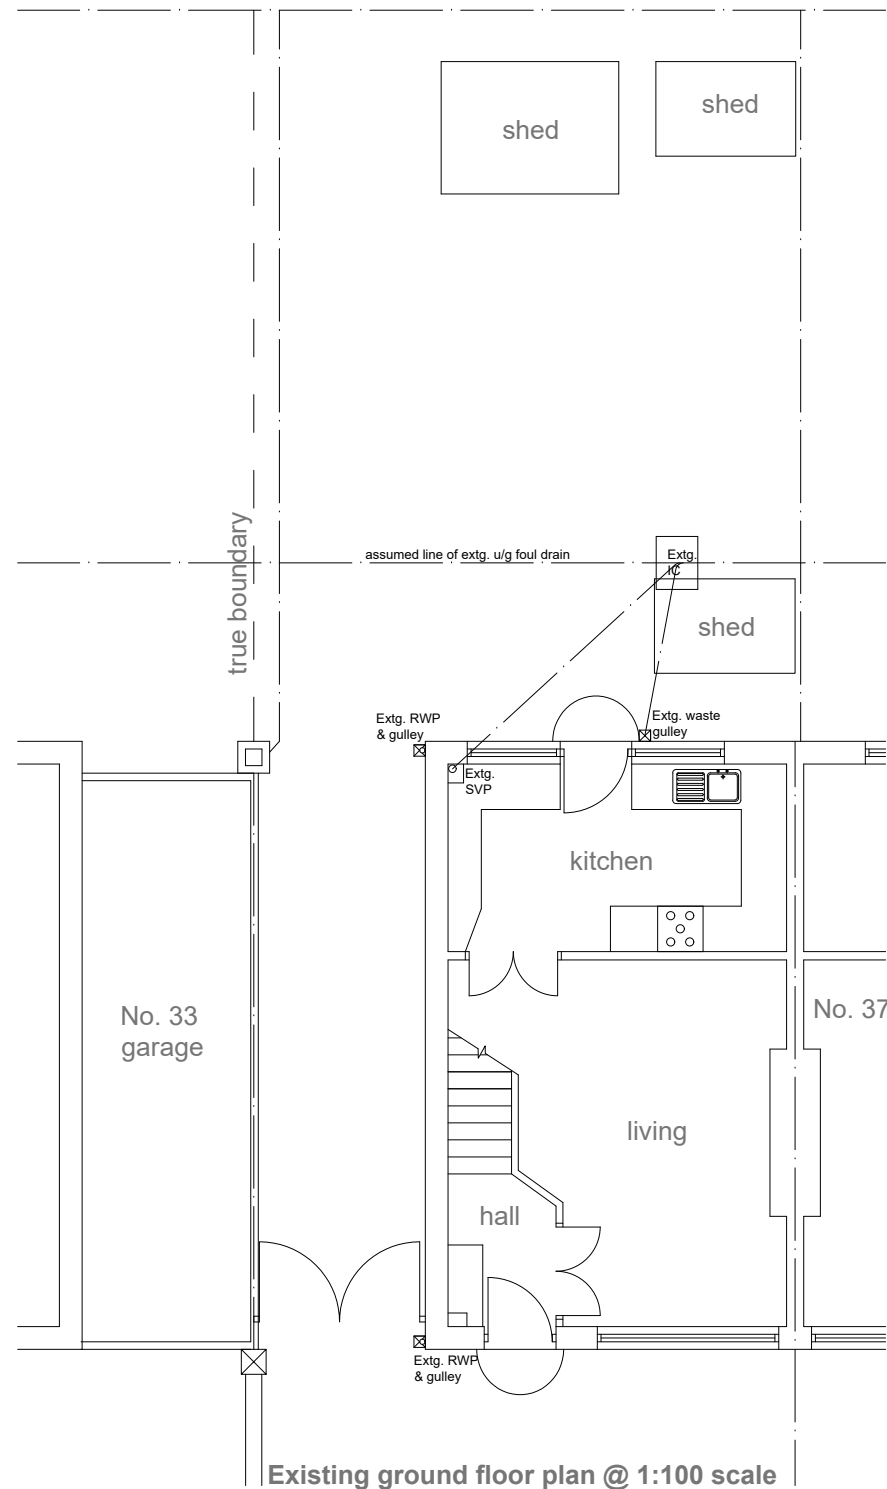

Existing rear elevation @ 1:100 scale

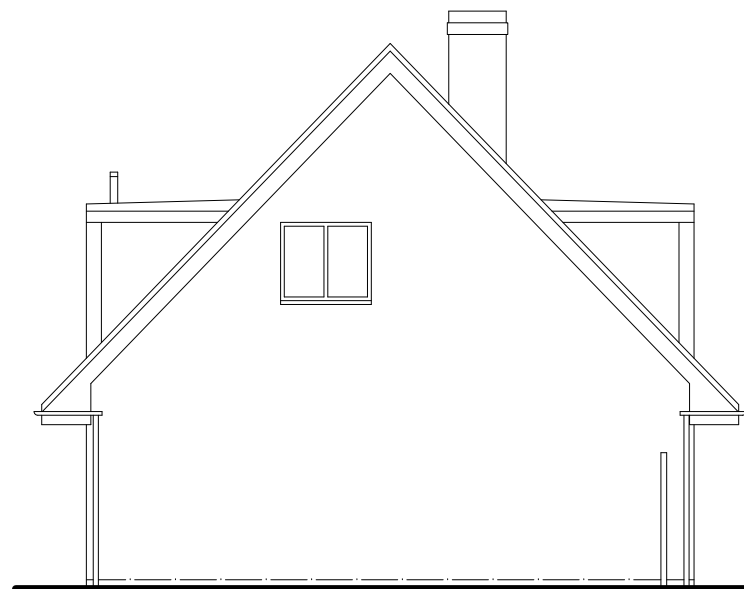

Existing side (nw) elevation @ 1:100 scale



Location Plan @ 1:1250 scale

Project:

PROPOSED SINGLE STOREY SIDE /
REAR BEDROOM AND SHOWER ROOM
EXTENSION

at:

35 ELIZABETH ROAD
FAZAKERLEY, L10 4XJ

for:

MISS HANNAH TALBOT

EXISTING LAYOUT & LOCATION PLAN

Scale:

1:100 & 1:1250

Date:

November 2022

Drawing Number:

2017048-01

Revision: