



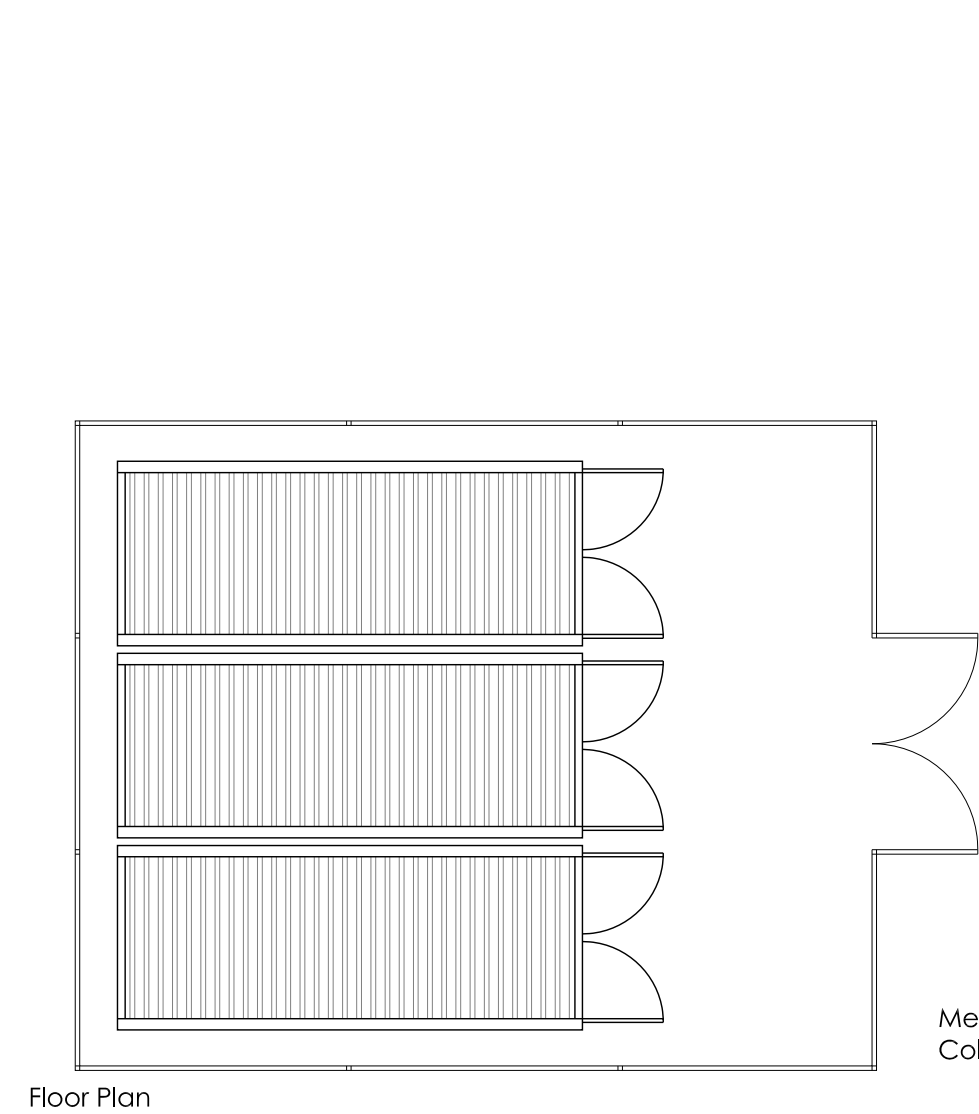


Floor Plan

Mesh fence enclosure
Colour: RAL 6005 Green

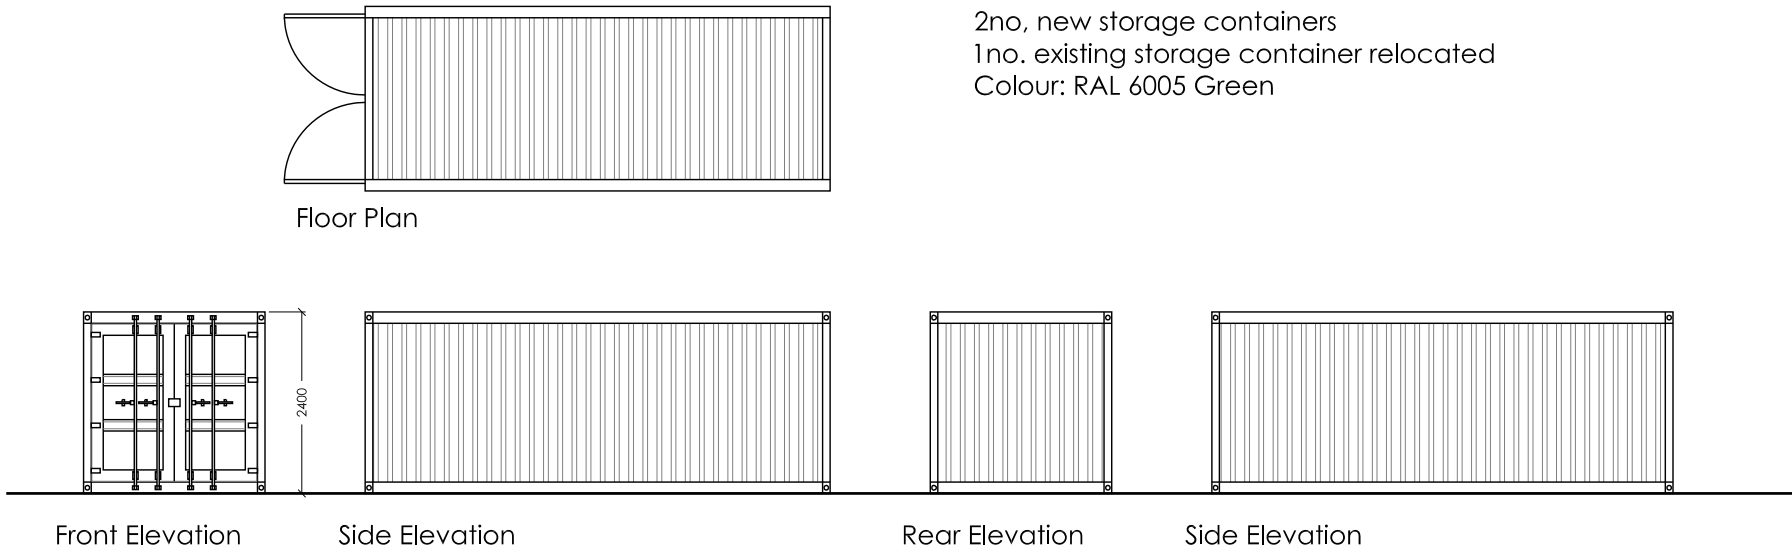


PROPOSED CONTAINERS
1:100

2no. new storage containers
1no. existing storage container relocated
Colour: RAL 6005 Green

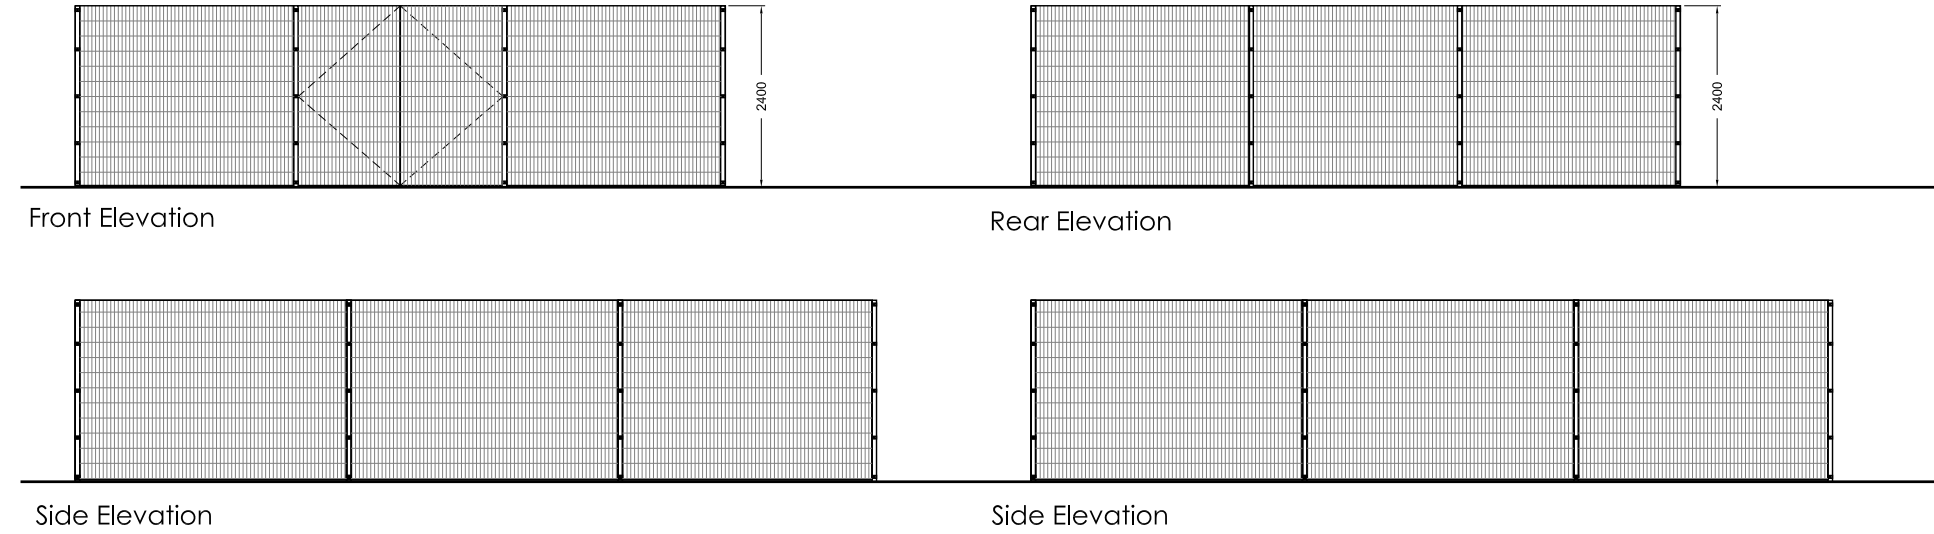

PROPOSED FENCE ENCLOSURE
1:100

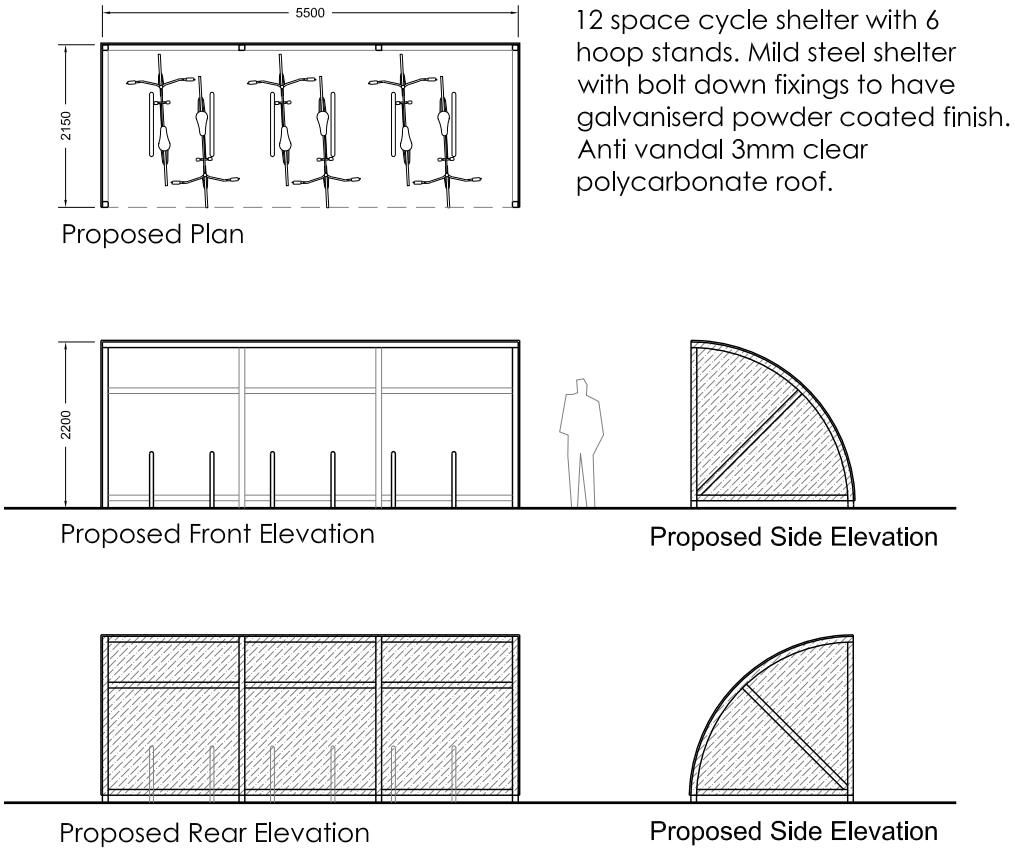

PROPOSED CYCLE PARKING
1:100

Copyright Notice: This drawing is the copyright of Steve Wells Associates and shall not be reproduced without permission. © 2024 Dwg. PurposePlanning	Project			Client		
	Proposed New Pavilion at KGV Browns Field Carr Lane, South Avenue Prescot, L34 1LZ			Knowsley Council		
				Dwg. Title Proposed Container and Fence Enclosure		
A		fence colour and cycle parking details added	04/2024			
No.		Revision / Issue	Date			



STEVE WELLS
ASSOCIATES
making sport happen

Churchill House, Mill Hill, Pontefract, West Yorkshire,
WF8 4HY t : 01977 797258 e: mail@stevewells-associates.com

Dwg. No. 205-099-1011		Rev. A	
Scale 1:100 @ A3		Date January 2024	
Drawn by JLR		Checked DKW	