



All dimensions to be checked on site.

 Boundary Line

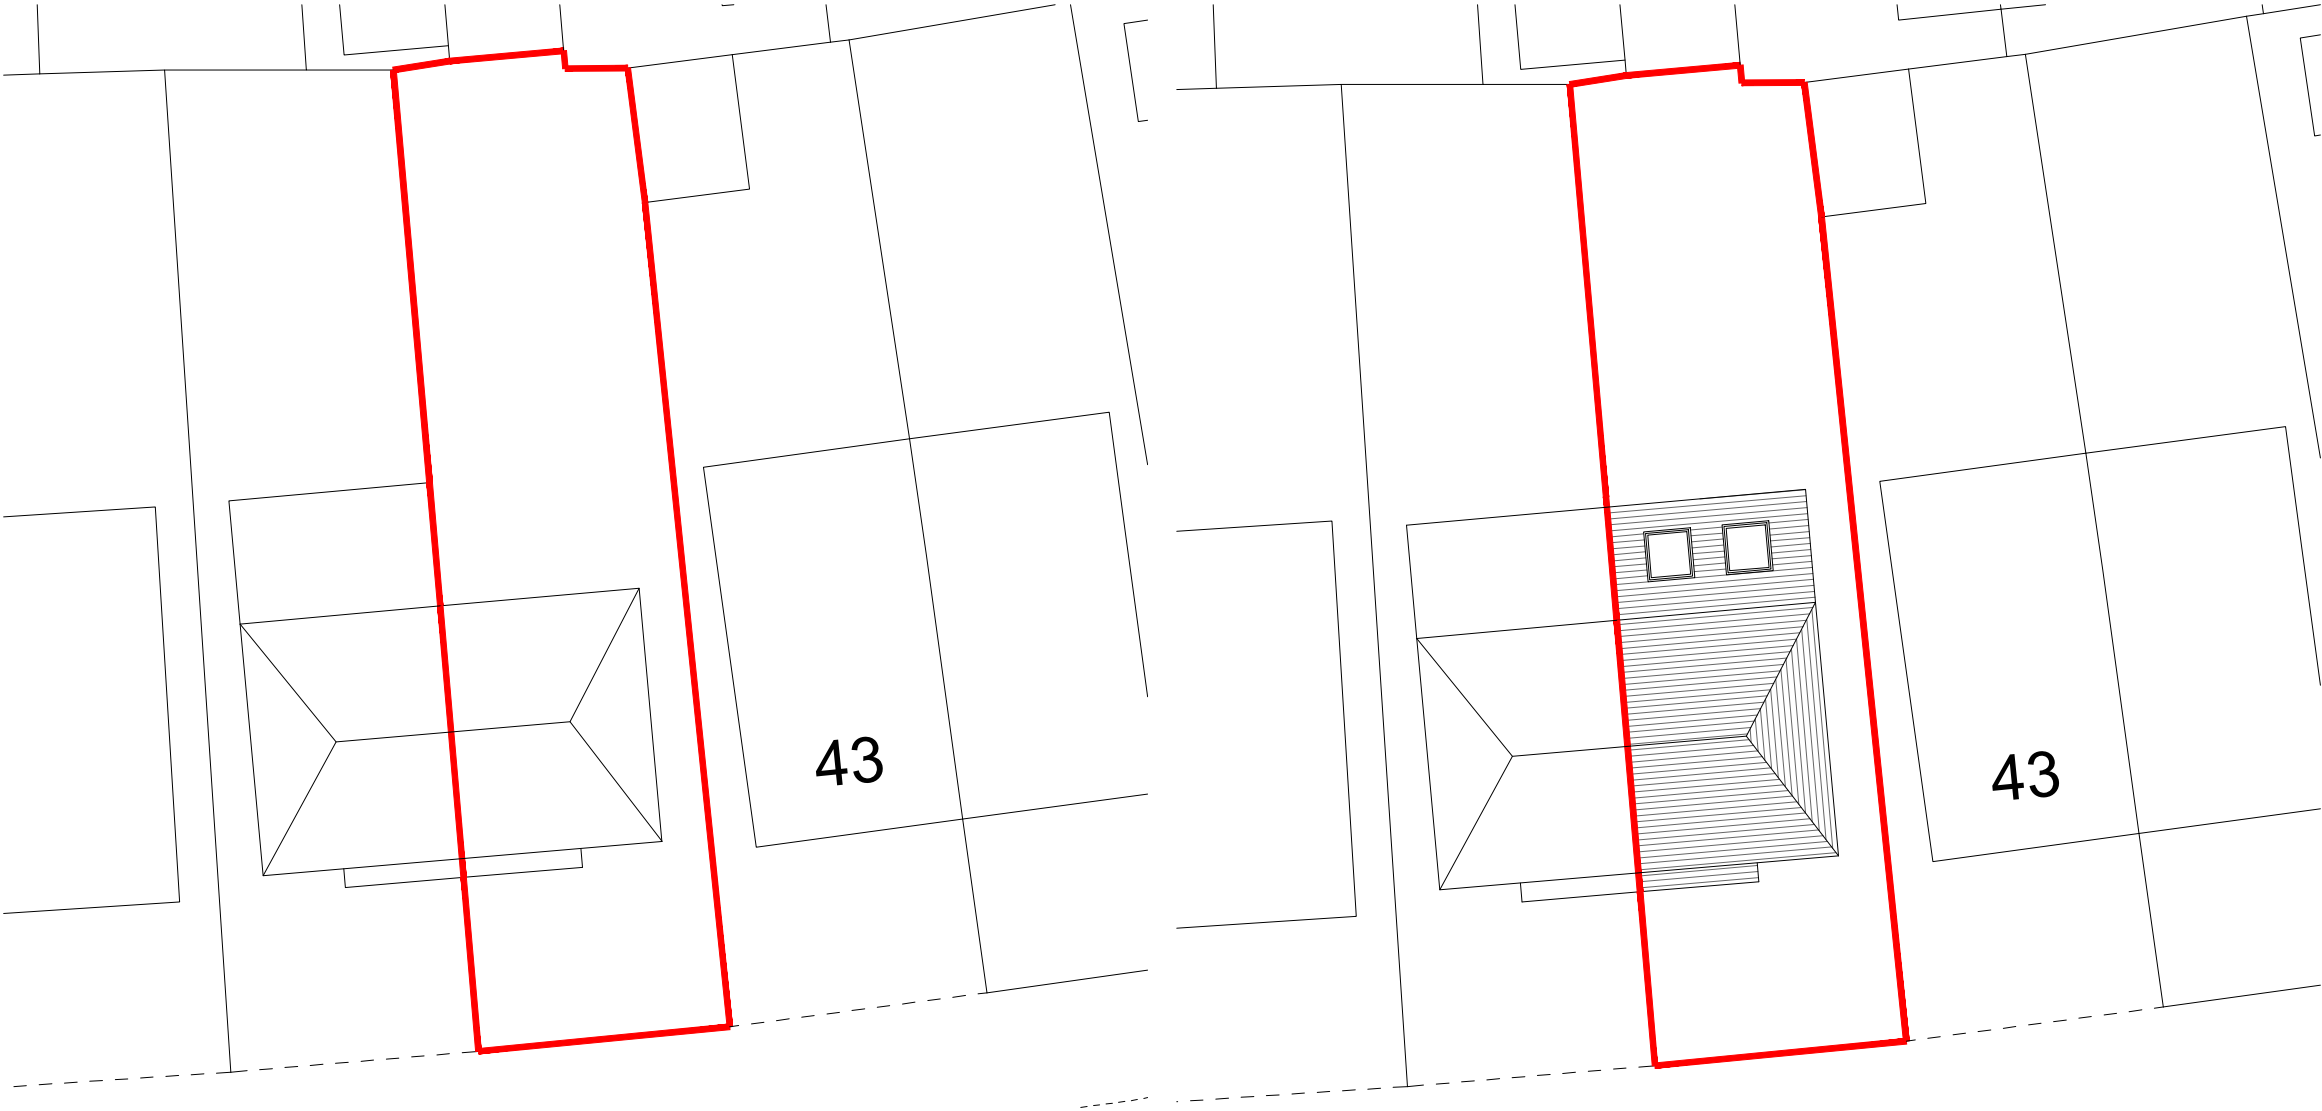

Existing Site Plan
Scale 1:200

Proposed Site Plan
Scale 1:200

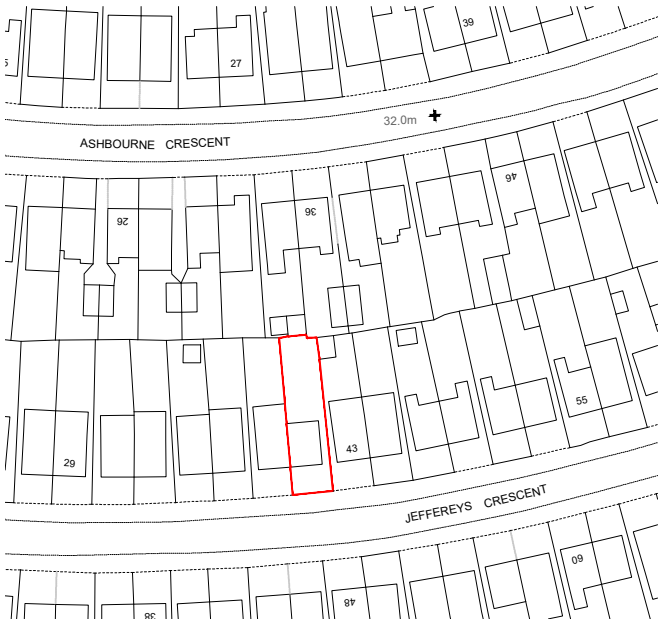

Location Plan
Scale 1:1250

Site.	41 JEFFEREYS CRESCENT
Drawing Title	EXISTING/ PROPOSED DRAWINGS
Dwg. no	001
Date	APRIL 2023
Scale	VARIES
Rev	