



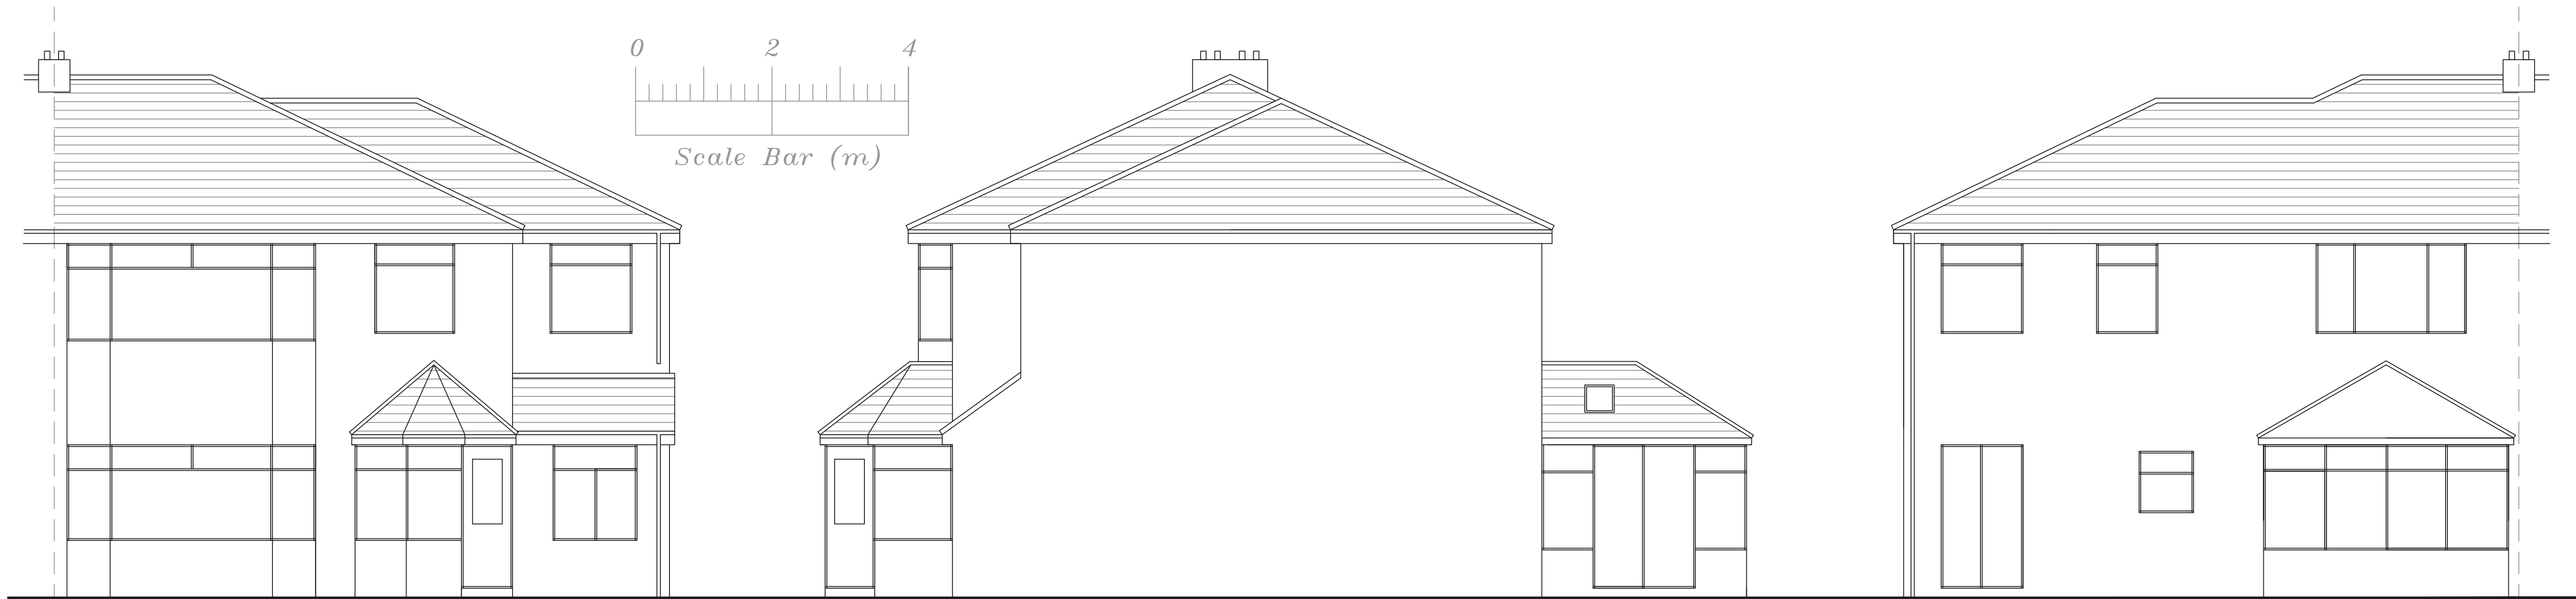


Proposed Front Elevation

Proposed Side Elevation

Proposed Rear Elevation

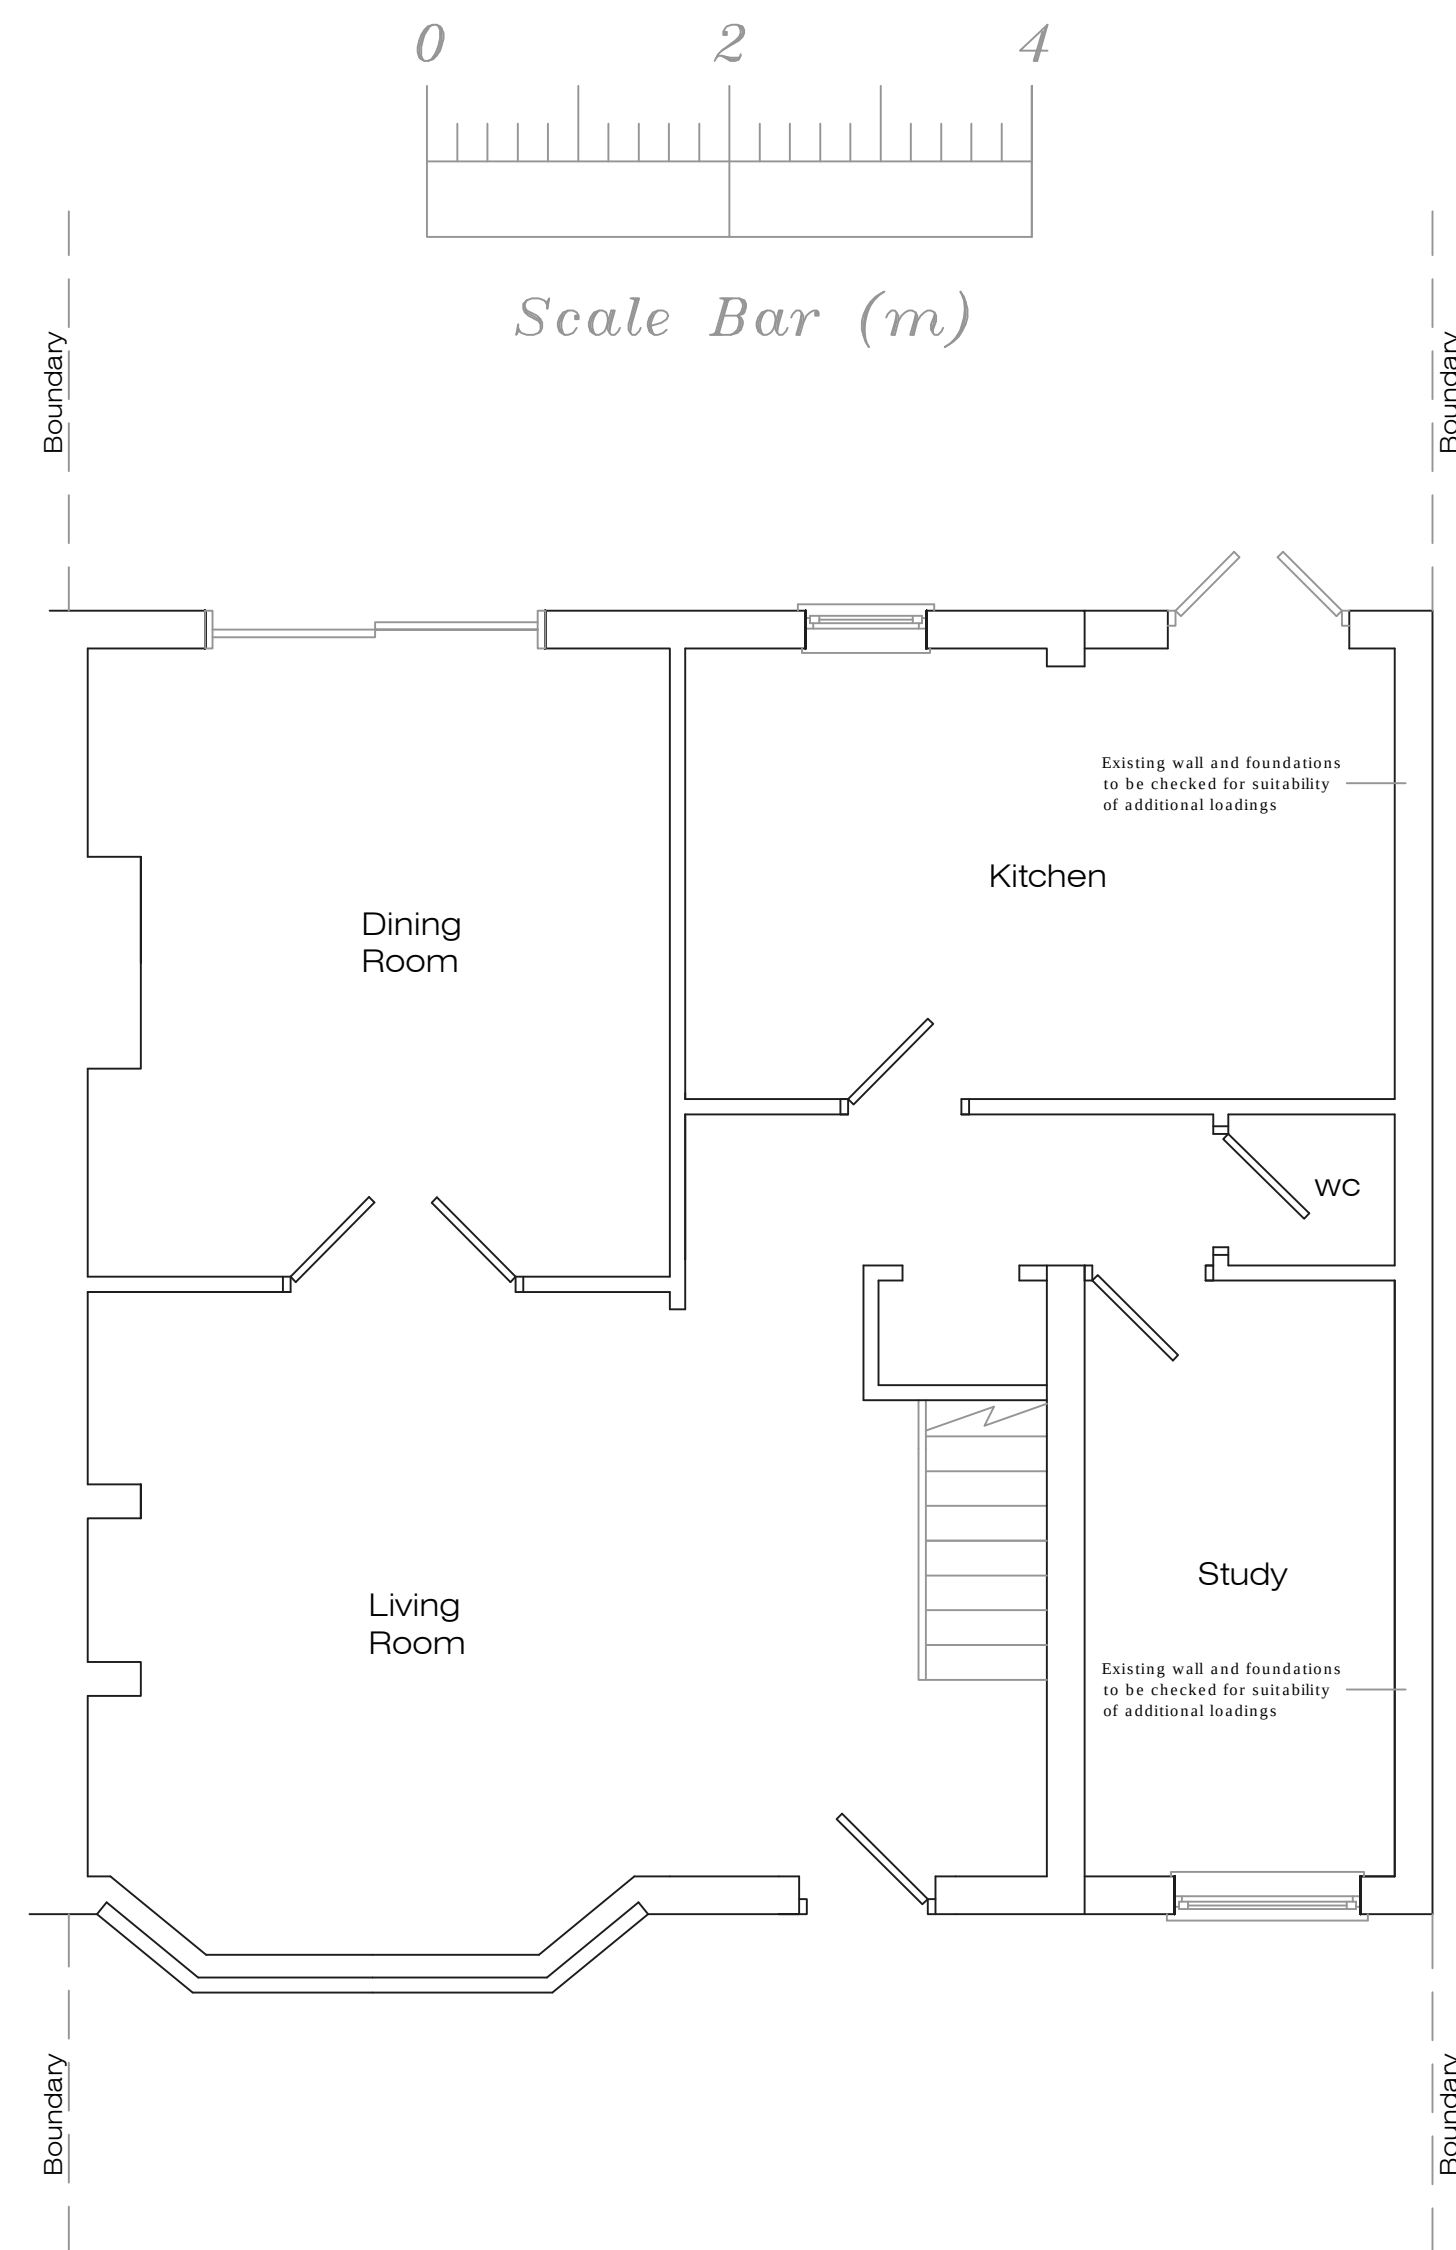

Proposed Ground Floor Plan

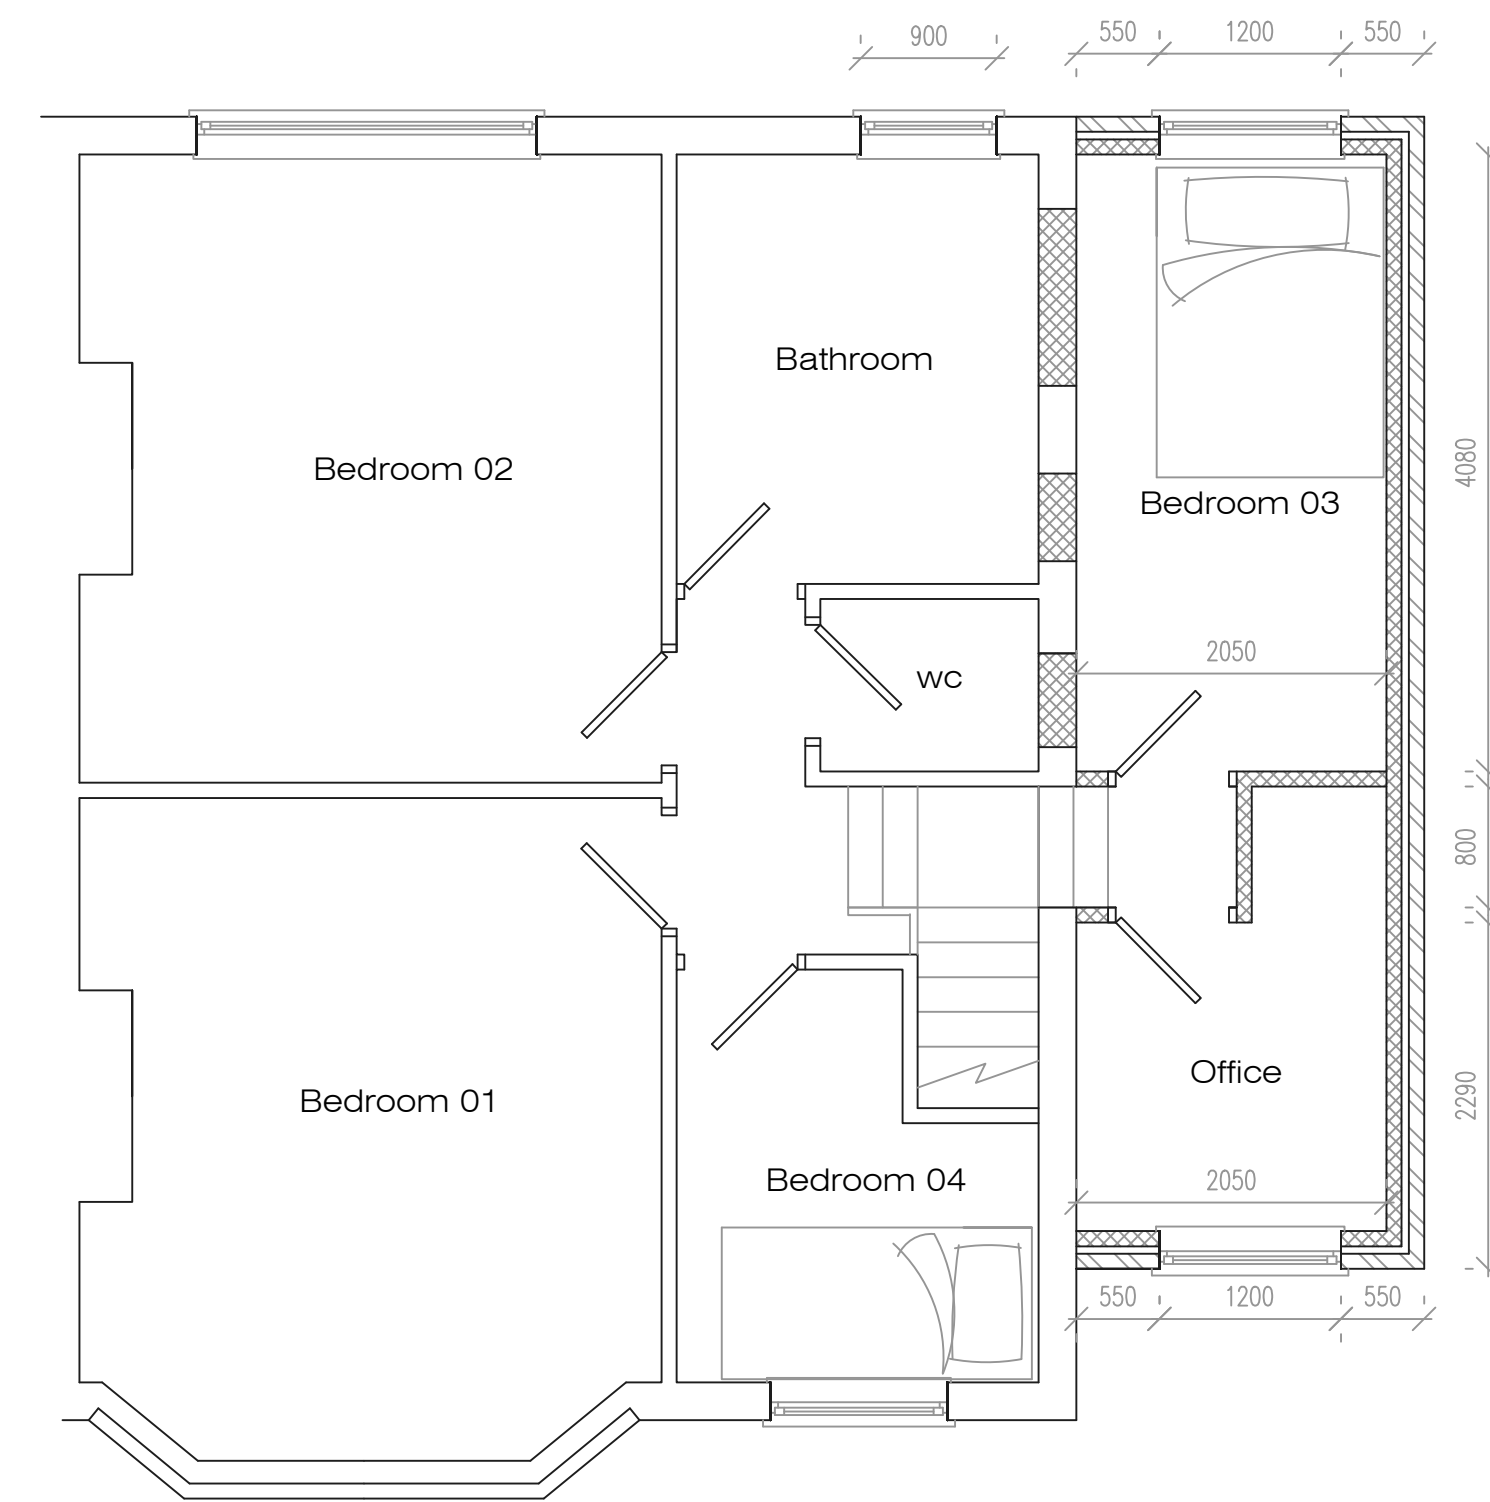

Proposed First Floor Plan

Address			
4 Yew Tree Road, L36			
Job Title			
Proposed first floor side extension			
Drawing title			
Proposed Plans			
Chkd	Appvd	date	scale
		May '23	1:50
		scale	Dwg No.
		1:50	002