



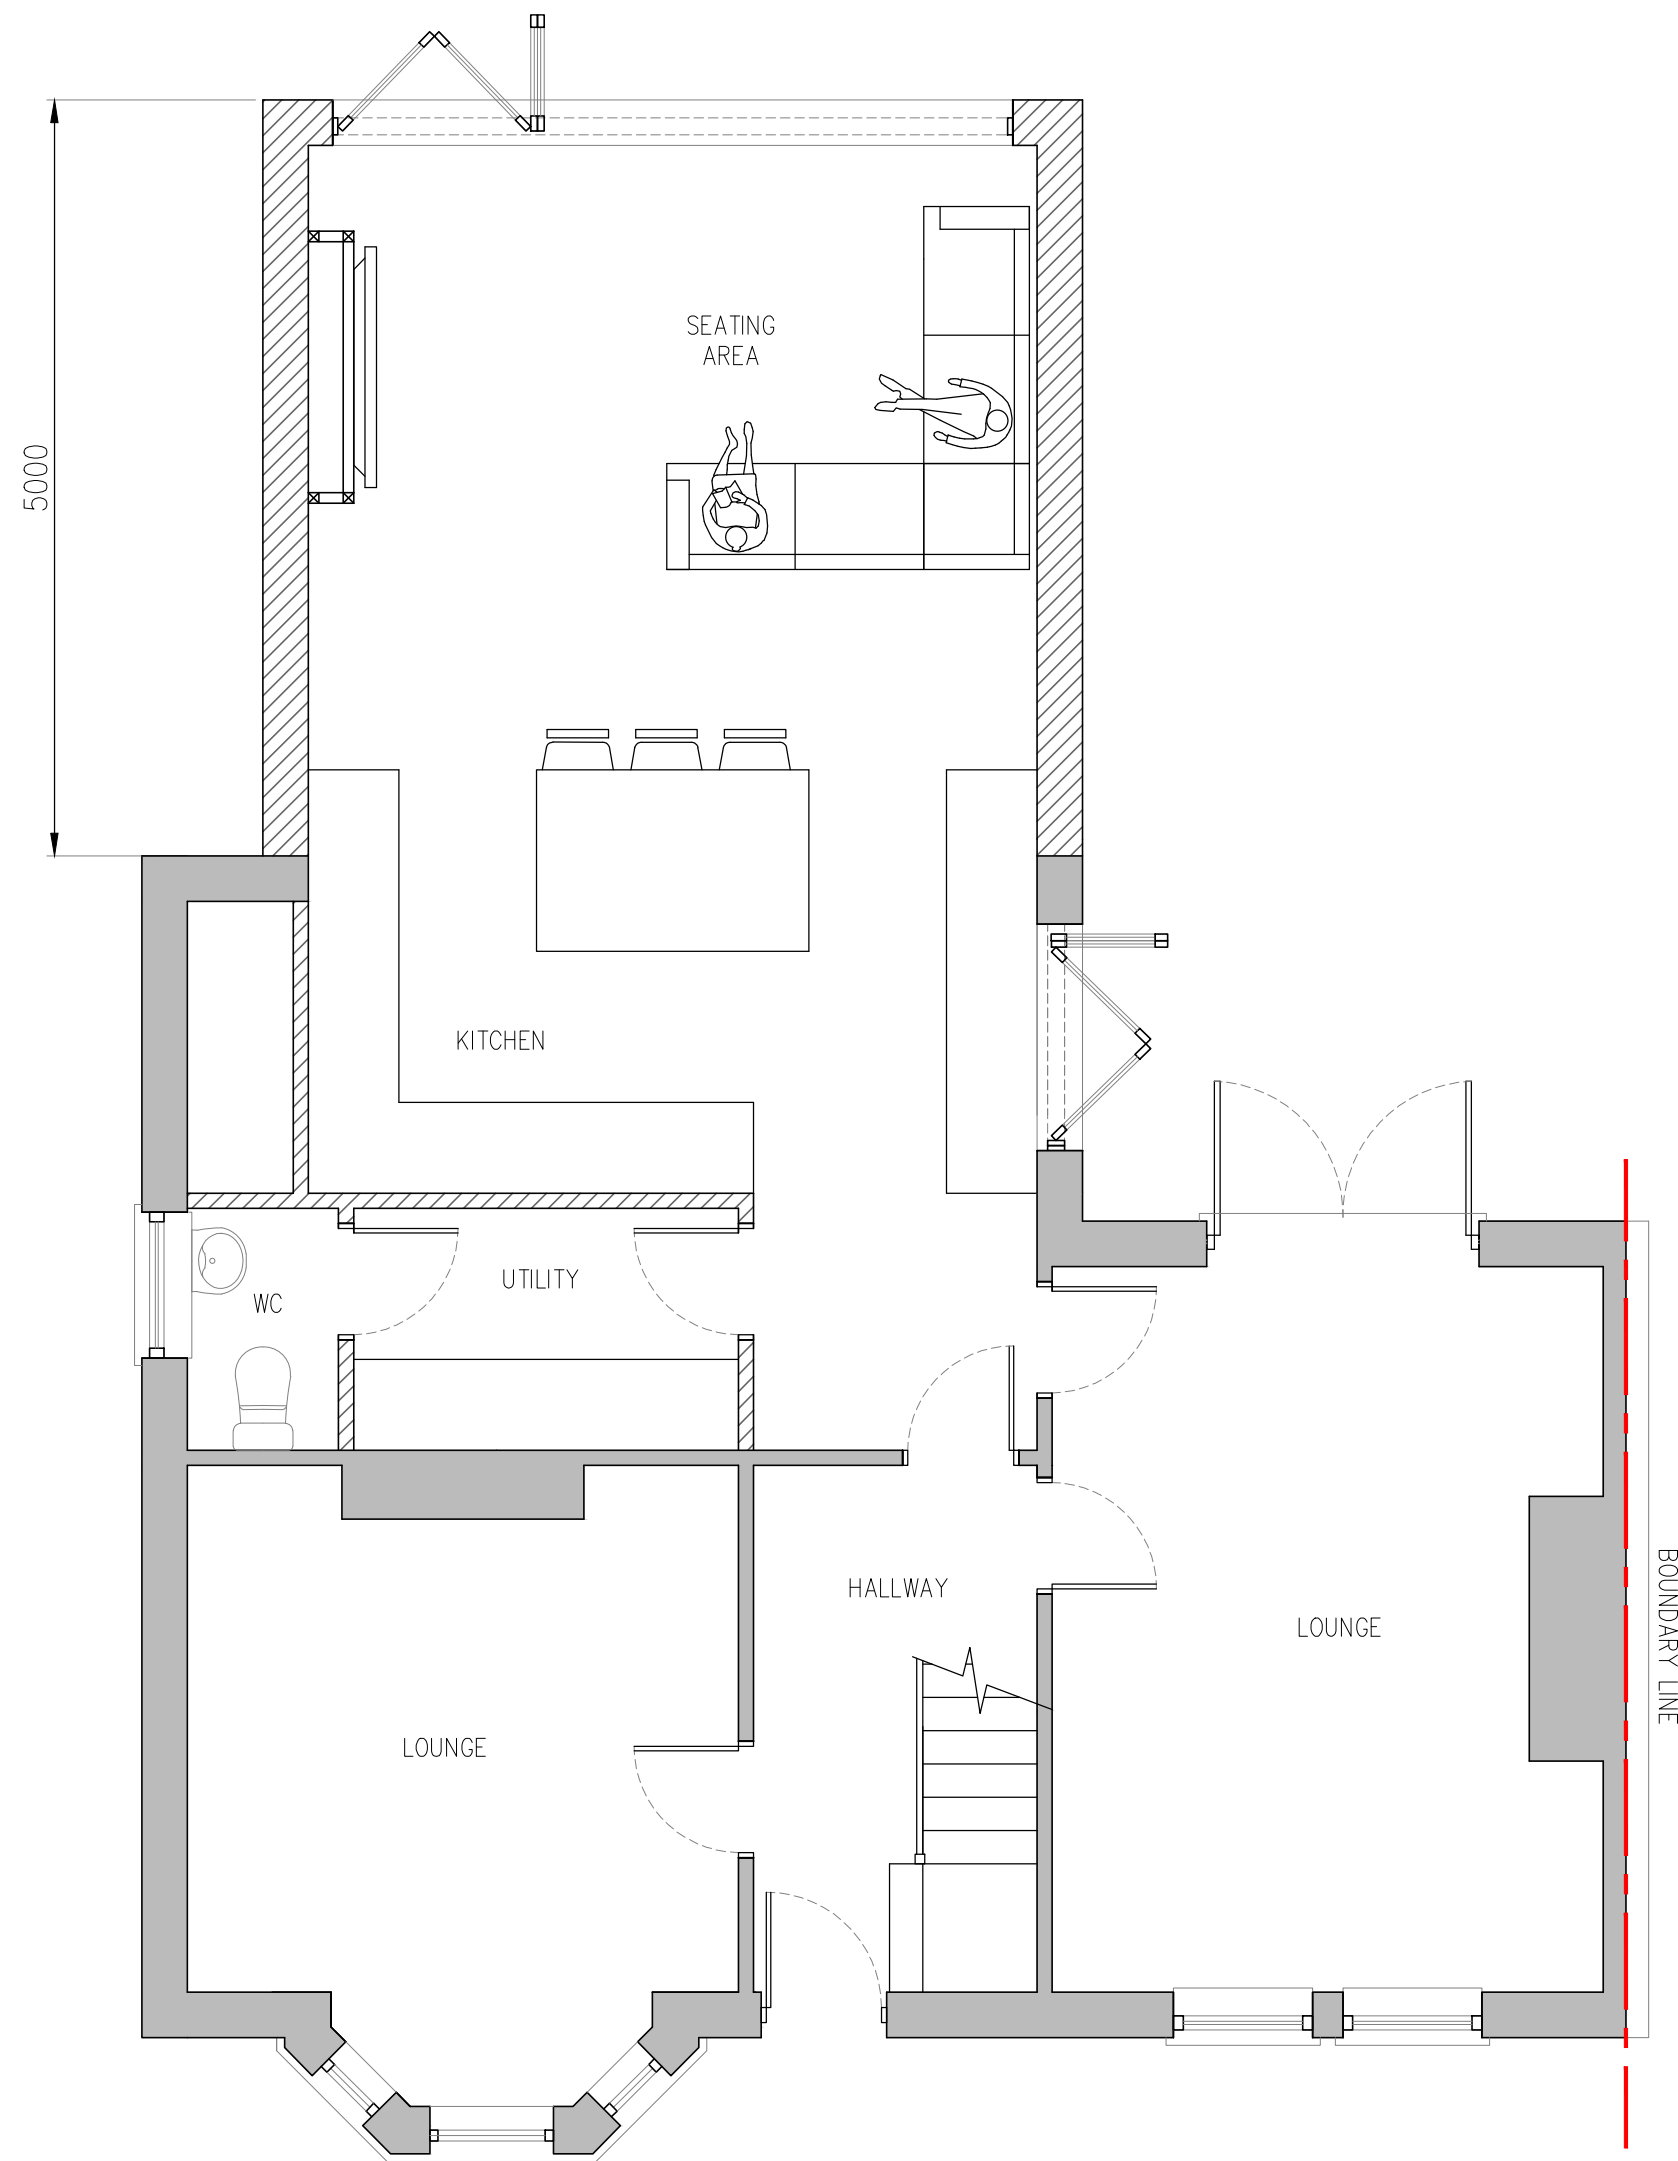

PROPOSED GROUND FLOOR | SCALE 1:50

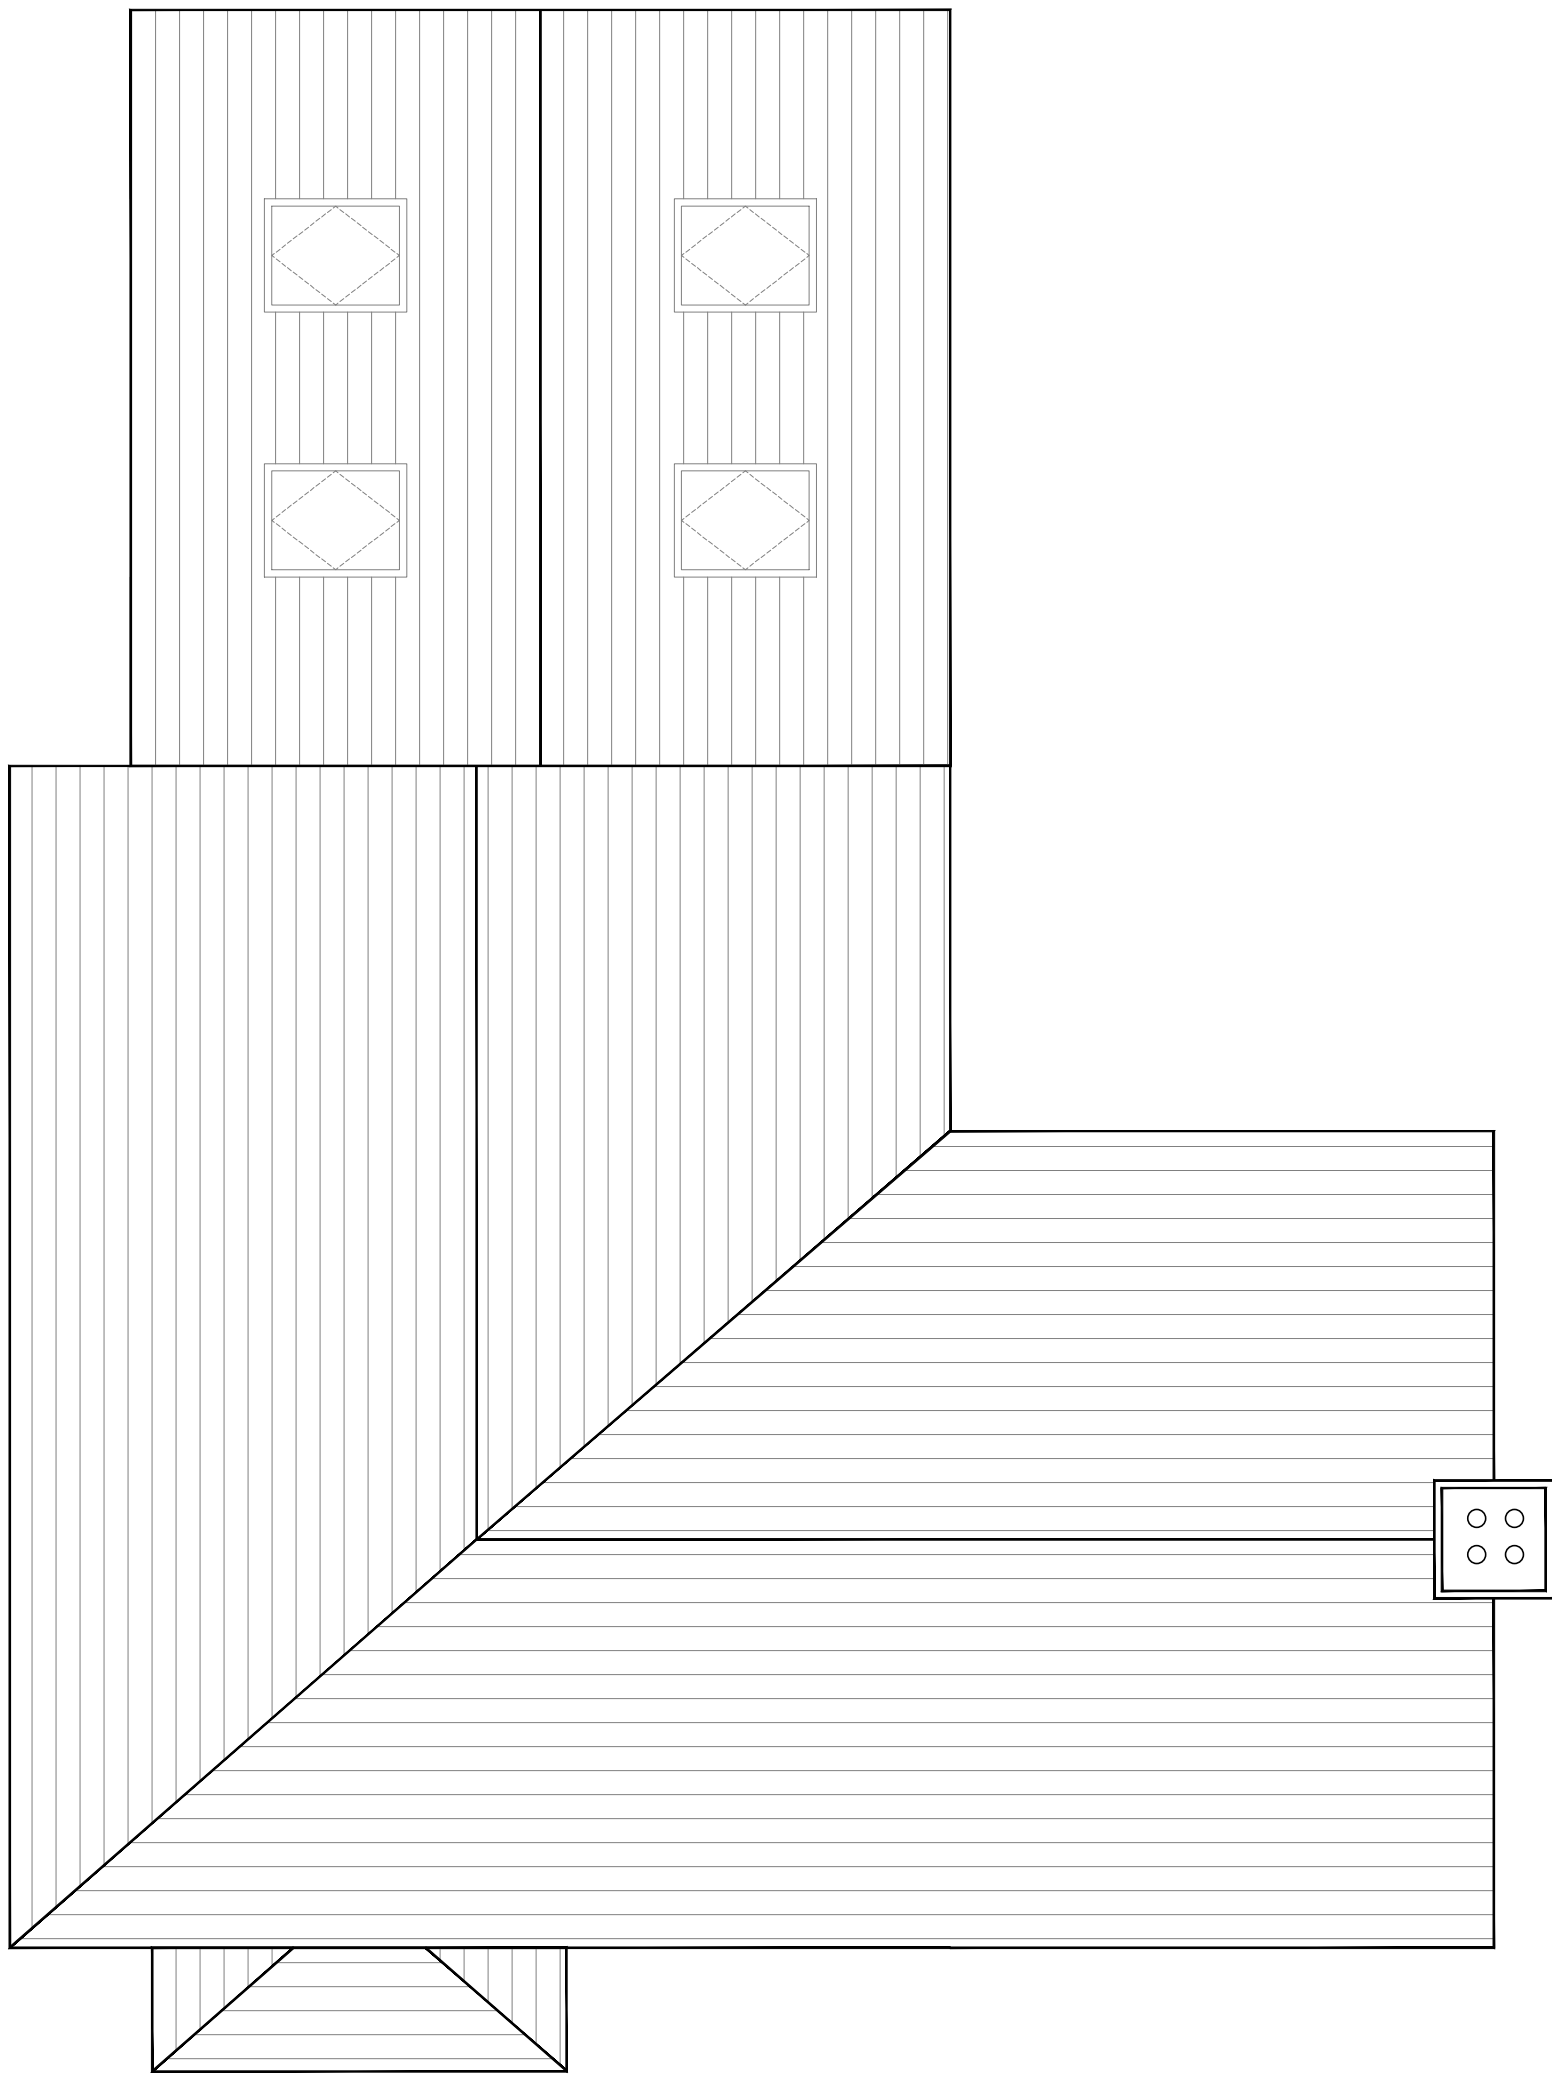


PROPOSED ROOF PLAN | SCALE 1:50



PROPOSED REAR ELEVATION | SCALE 1:50



PROPOSED SIDE ELEVATION | SCALE 1:50

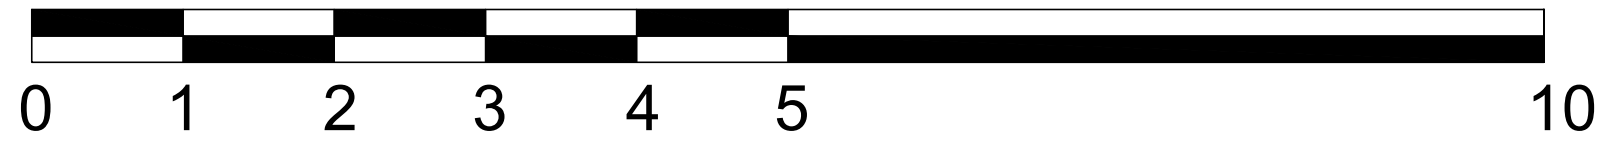


SCALE BAR 1:50

STATUS
PLANNING

© Copyright of PM DESIGNS®. All rights reserved. Do Not scale this drawing. ALL dimensions are in millimetres unless stated otherwise. ALL dimensions must be checked on site prior to construction and any discrepancies reported to the architect. Work is subject to change following detailed design.

RevNo	Revision note	Date	Signature	Checked

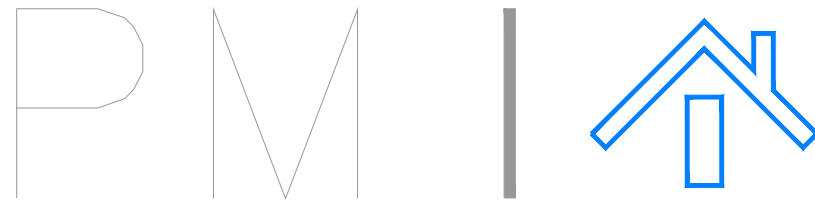

PARLE MAGUIRE DESIGNS
PROJECT: 34 SINCLAIR AVENUE
PRESCOT
L35 7LN
CLIENT: MR JONES
Drawing Title
PROPOSED PLANS
Drawing No.
A102
Date:
JUNE 2023
Scale:
1:50 @ A1
Revision:
-
Issue:
PLANNING
Address: 222 Thomas Drive, Liverpool, L14 3LF
Telephone: 07580804180
Email: robert.parle@pmdesigns.co.uk
Website: www.pmdesigns.co.uk