




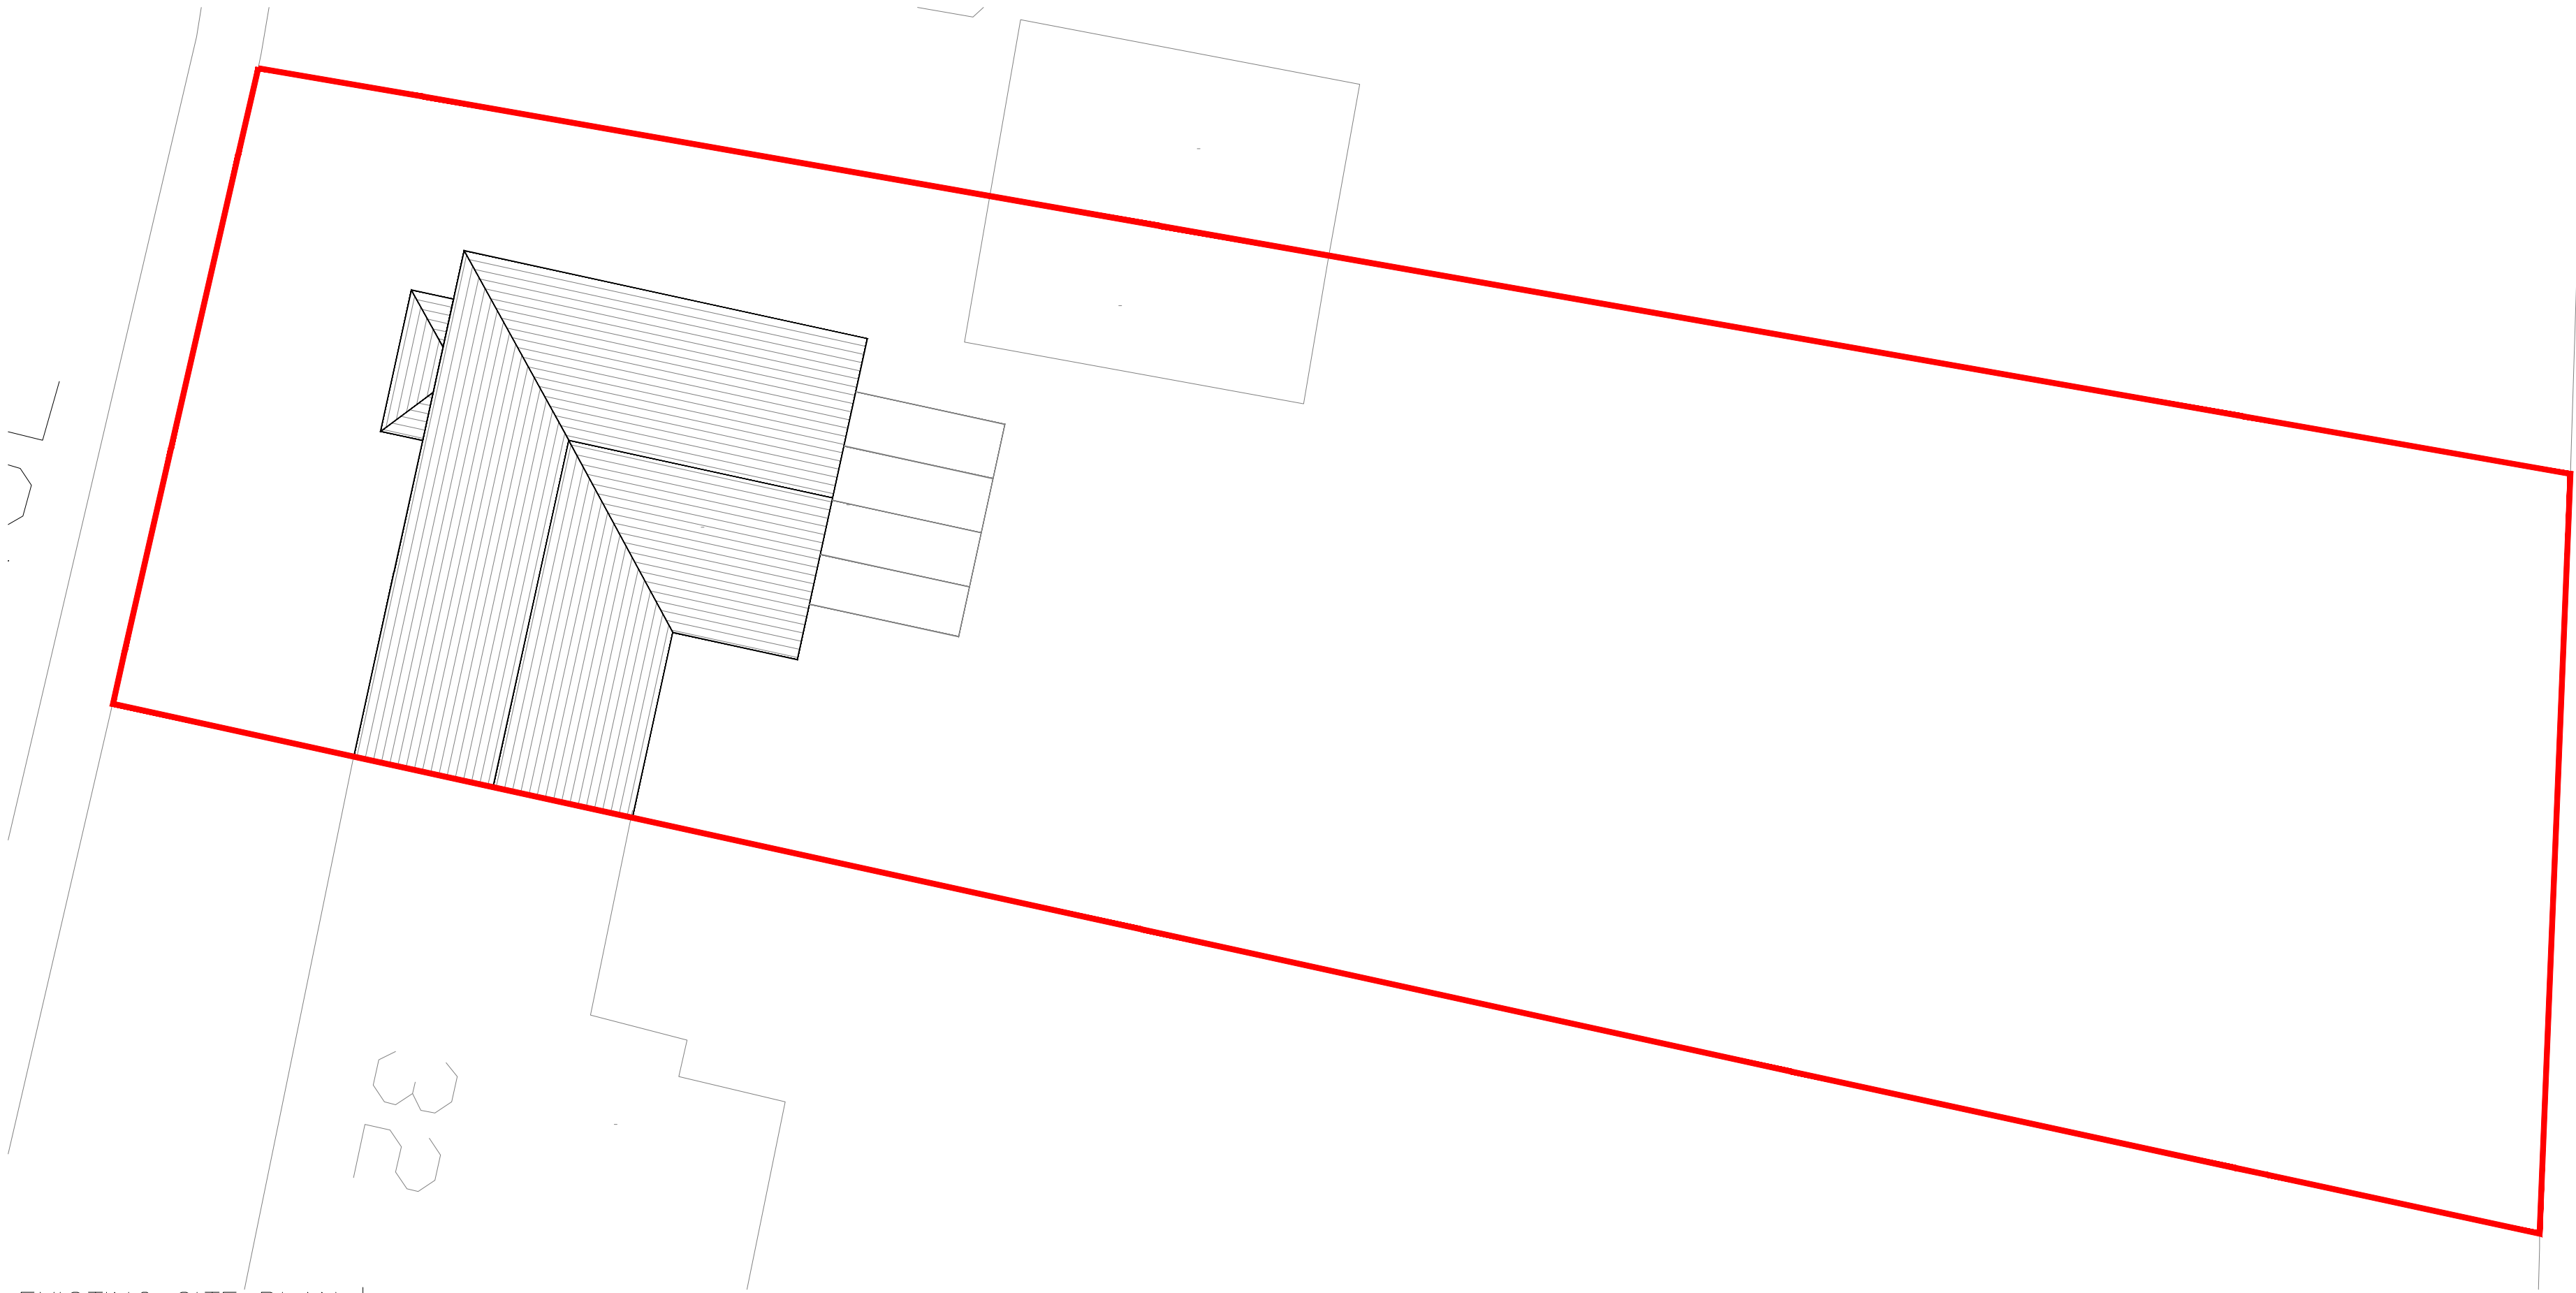

EXISTING SITE PLAN | SCALE 1:1250

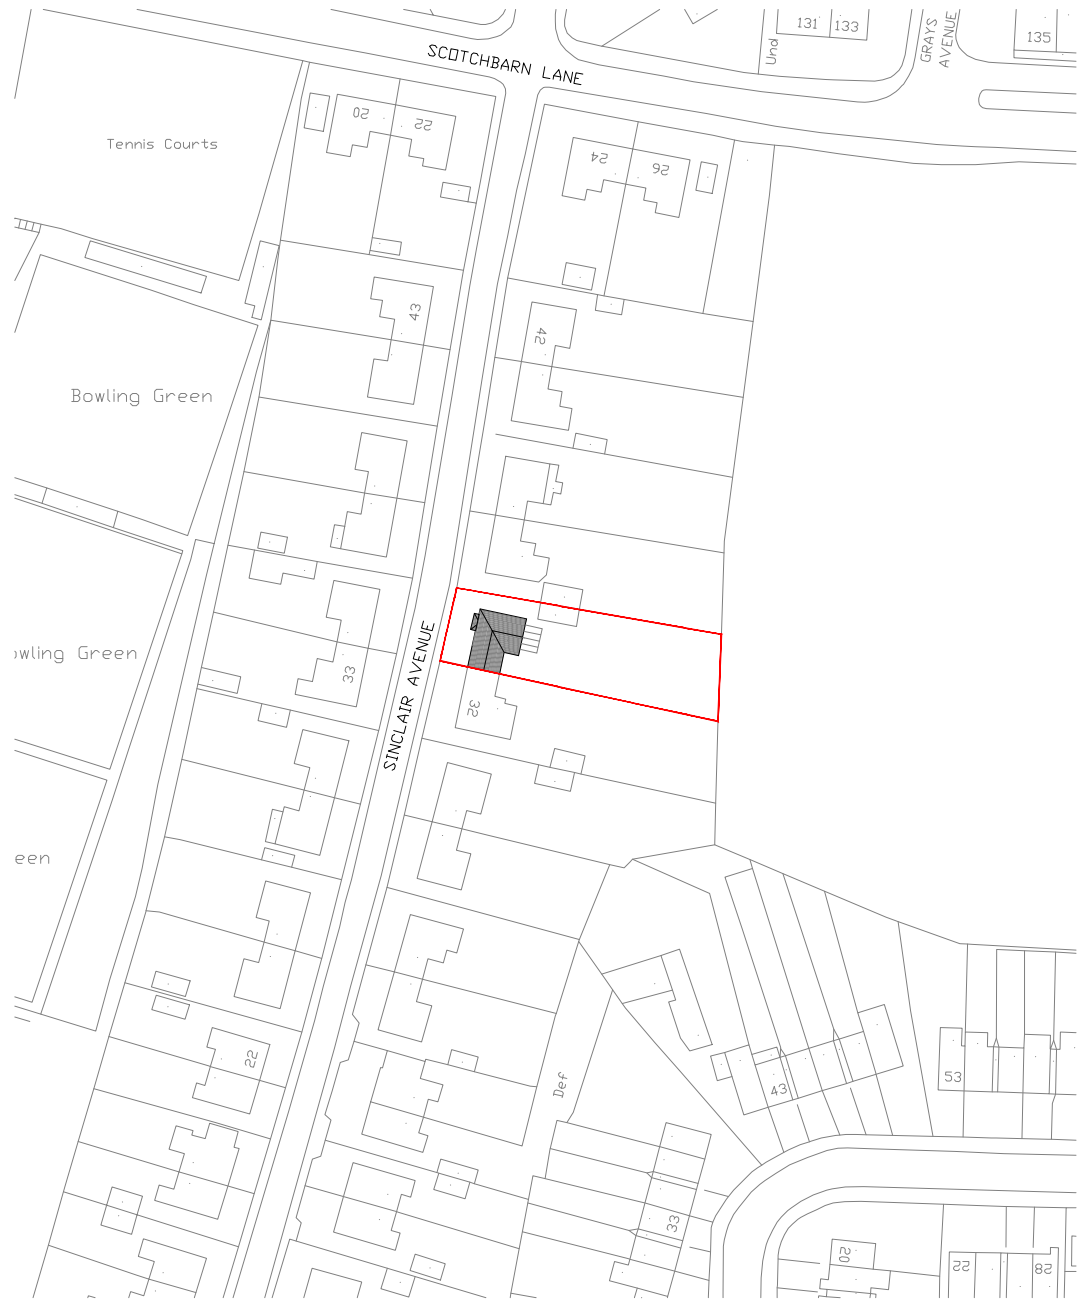



EXISTING SITE LOCATION PLAN | SCALE 1:1250

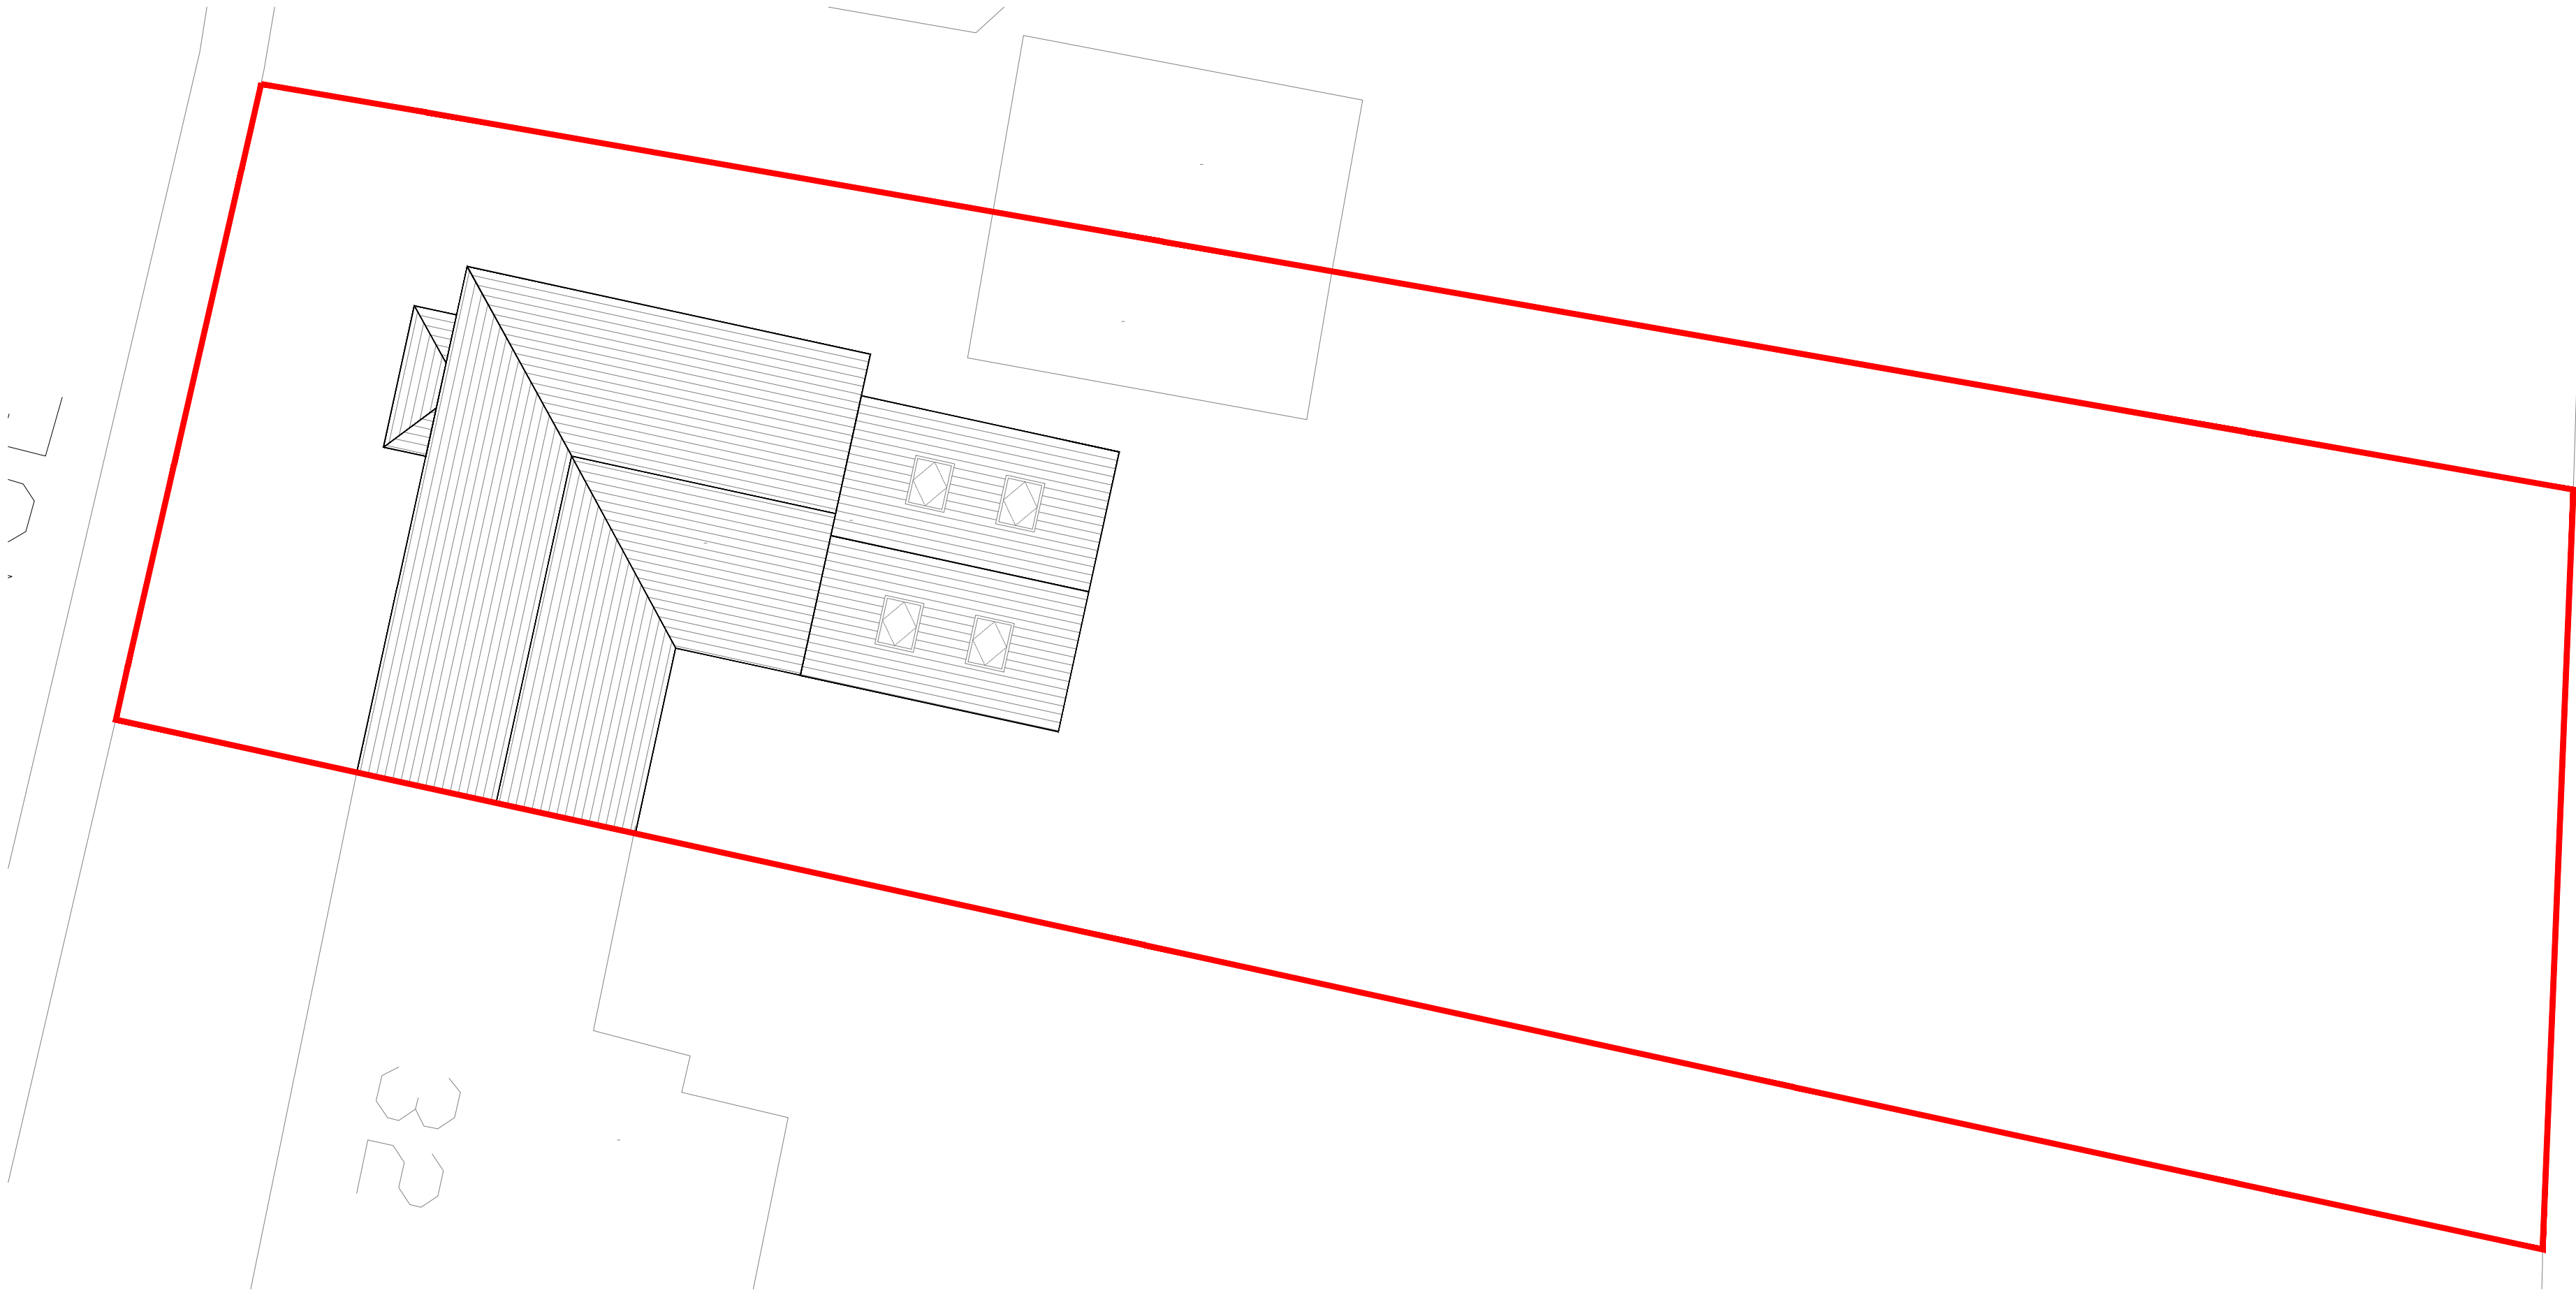

EXISTING SITE LOCATION PLAN | SCALE 1:1250



STATUS PLANNING	© Copyright of PM DESIGNS®. All rights reserved. Do Not scale this drawing. ALL dimensions are in millimetres unless stated otherwise. ALL dimensions must be checked on site prior to construction and any discrepancies reported to the architect. Work is subject to change following detailed design.				
	RevNo	Revision note	Date	Signature	Checked

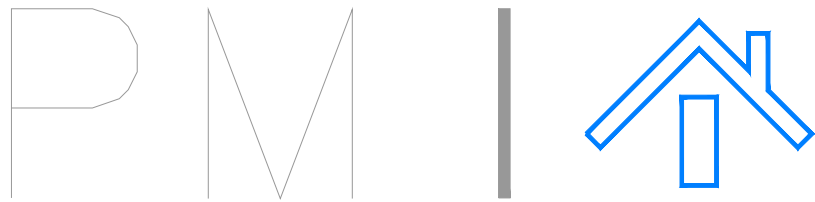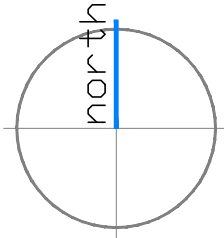

PARLE MAGUIRE DESIGNS
PROJECT: 34 SINCLAIR AVENUE
PRESCOT
L35 7LN

CLIENT: MR JONES
Drawing Title
EXISTING SITE & LOACTION PLAN

Address: 222 Thomas Drive, Liverpool, L14 3LF
Telephone: 075850804180
Email: robertparle@pmdesigns.co.uk
Website: www.pmdesigns.co.uk

Drawing No.
A100
Date:
JUNE 2023
Scale:
VARIES @ A1
Revision:
-
Issue:
PLANNING STATUS