




1 NORTH ELEVATION AS EXISTING
SCALE | 1:50

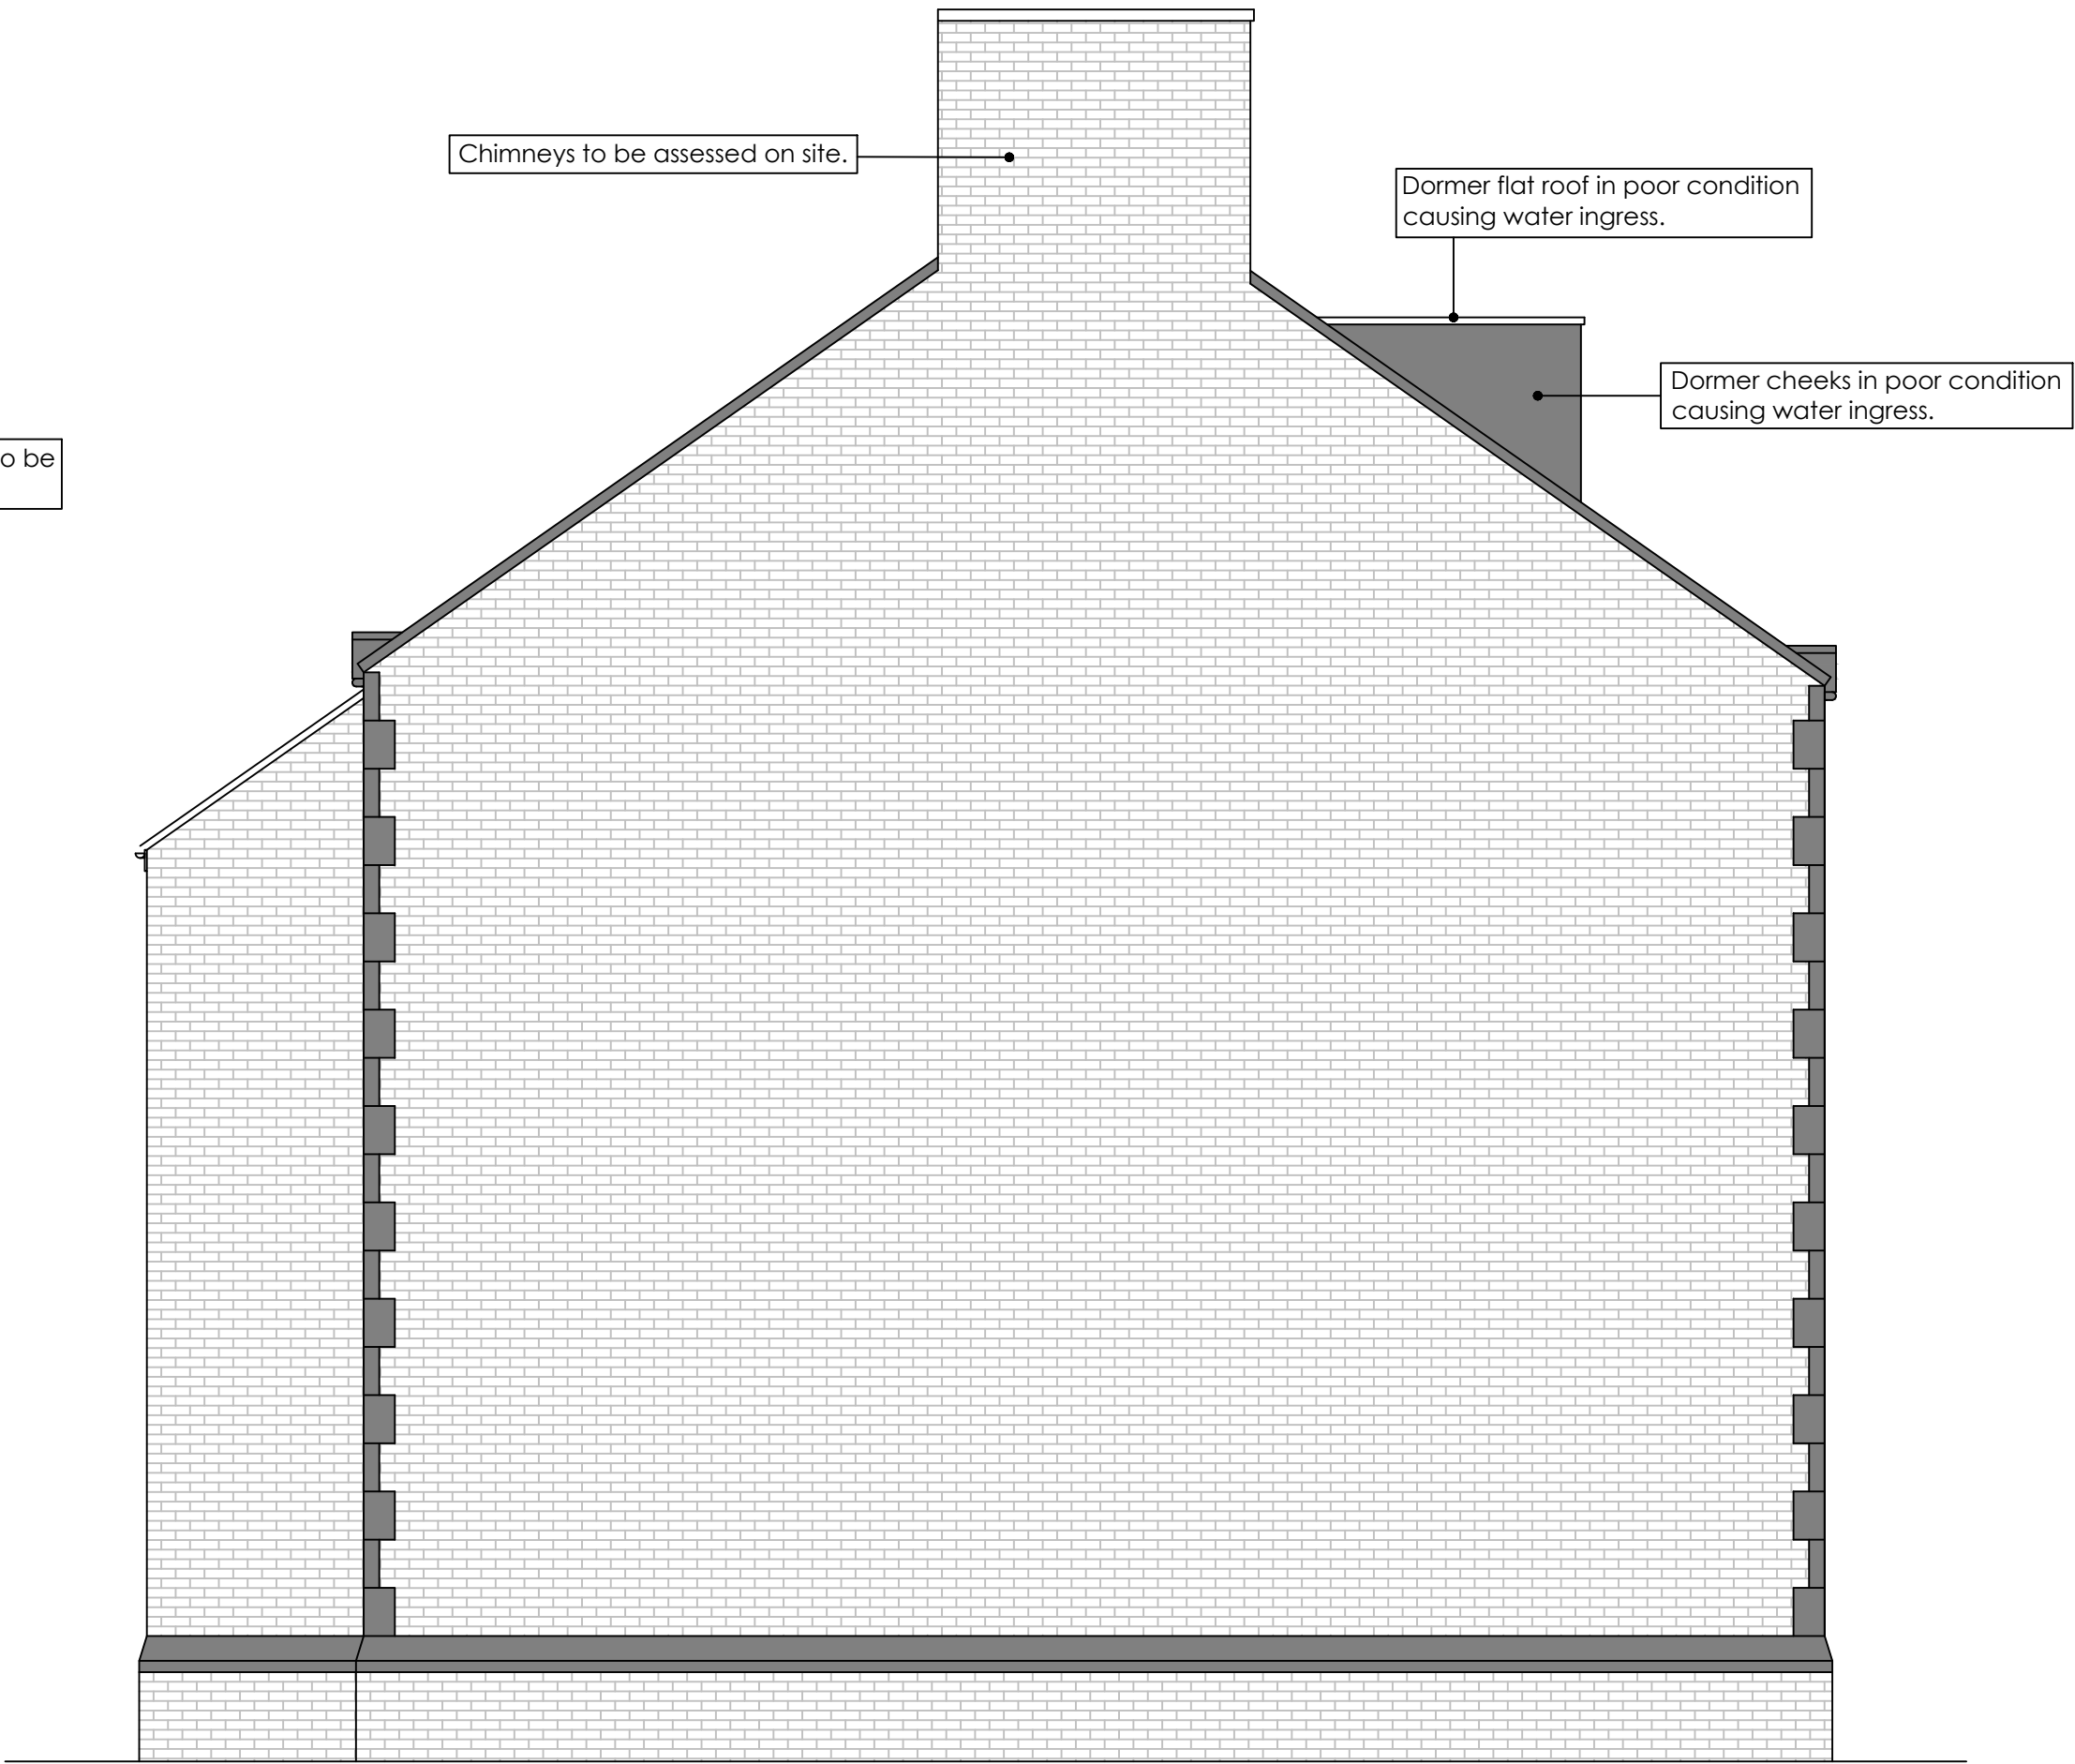

2 WEST ELEVATION AS EXISTING
SCALE | 1:50

Client:
Archdiocese of Liverpool
Croxteth Drive
Sefton Park
Liverpool, L17 1AA

Project:
Our Lady Immaculate & St. Joseph Catholic Church
1 West Street
Prescot
L34 1LE

Title:
Roof Replacement & Associated Works.

North & West Elevation as Existing.

Project No.: 4208-036
Drawn By: SC
Scale: As Shown @ A1
Date: 08/10/2024

Revision: A2
Date: 22/10/2024

Description: Approval Issue