






1 Proposed Front Elevation
1 : 200

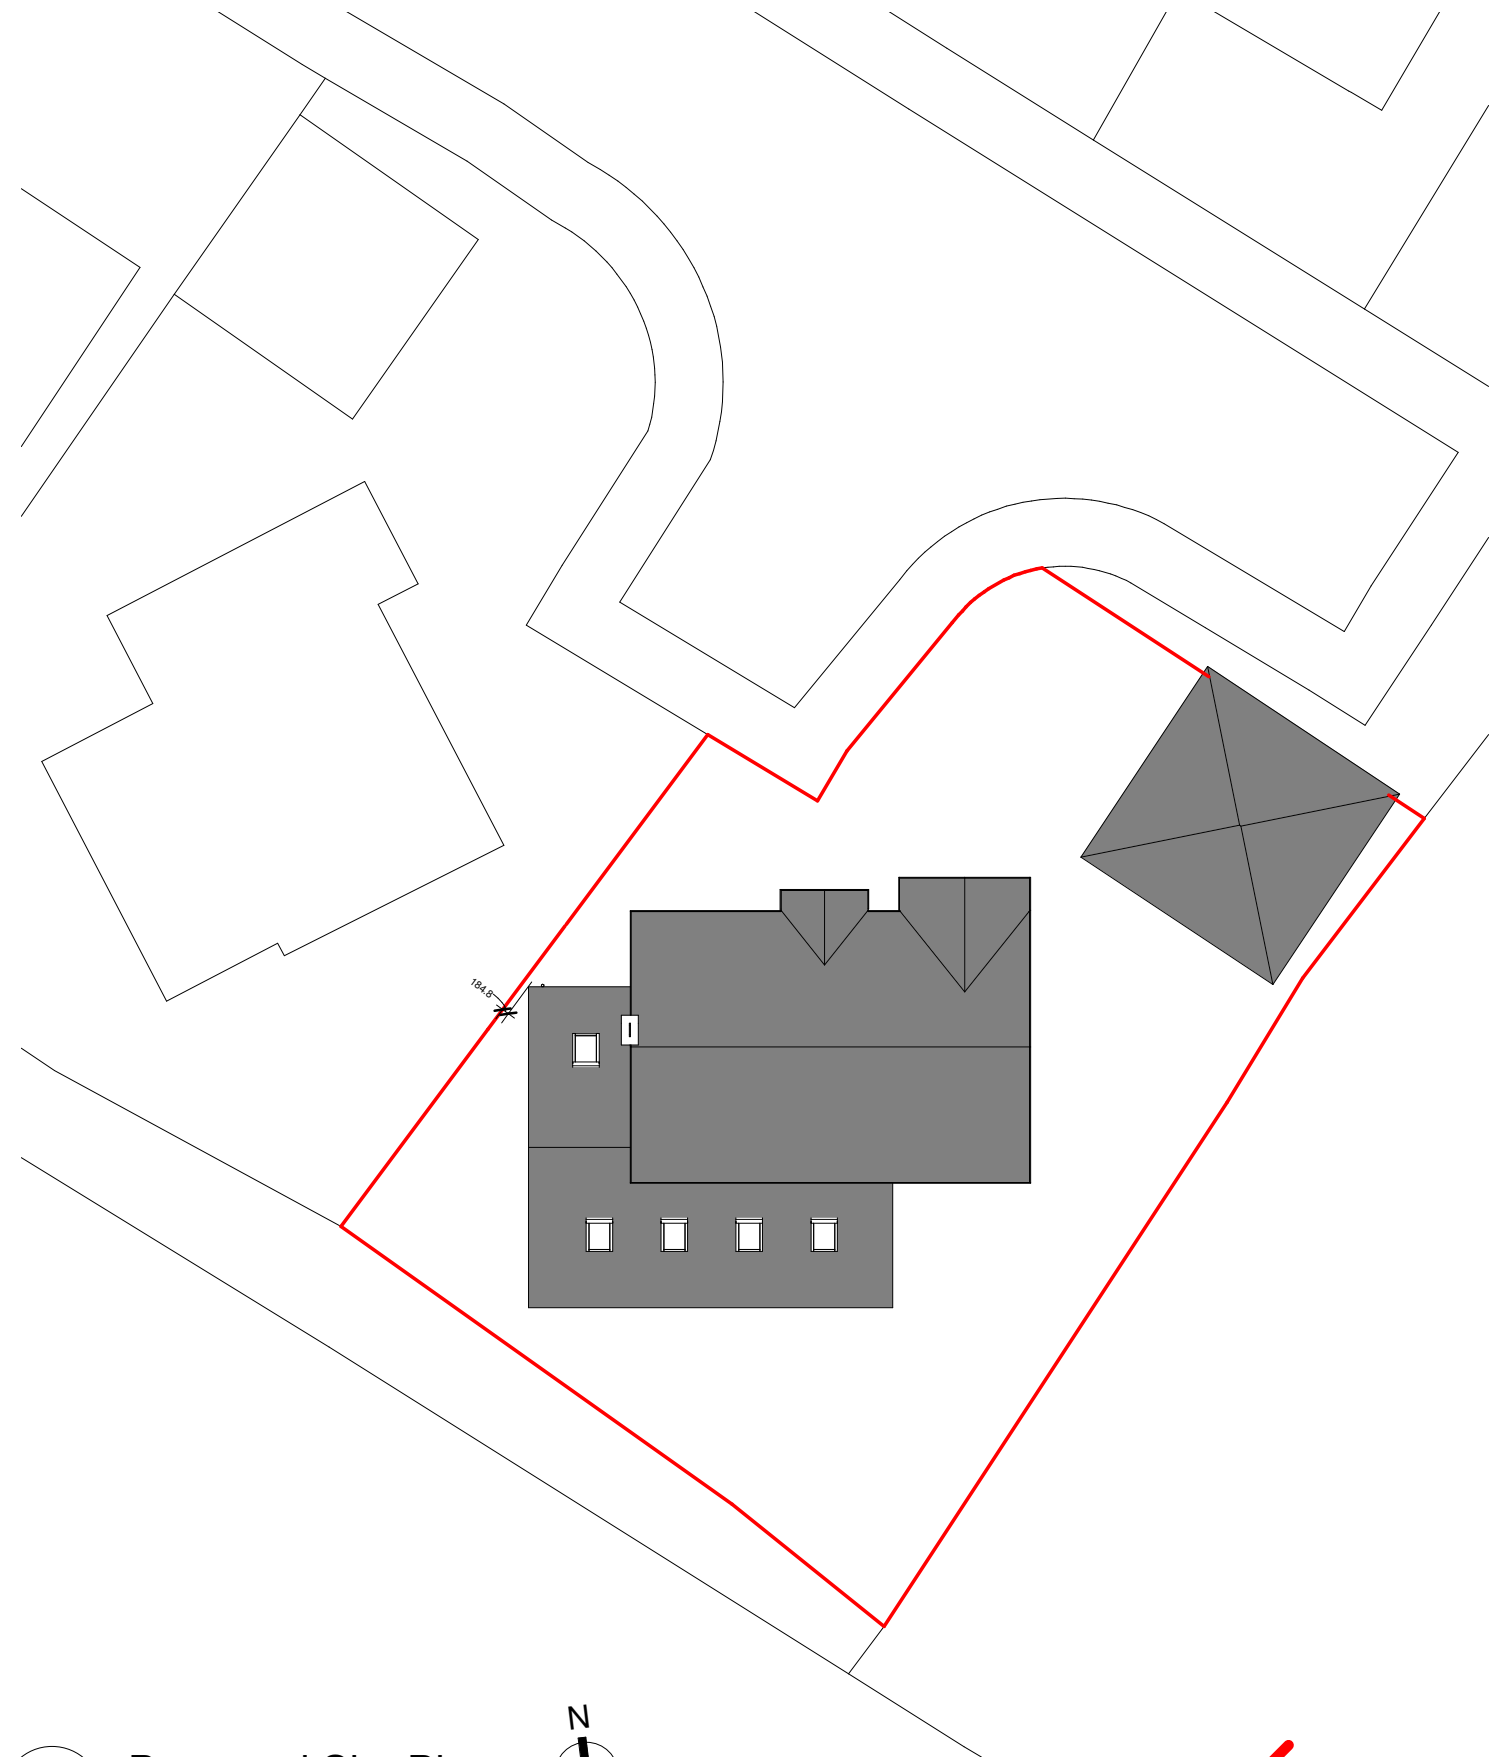

2 Proposed Site Plan
1 : 200




3 Proposed Rear Site Elevation
1 : 200

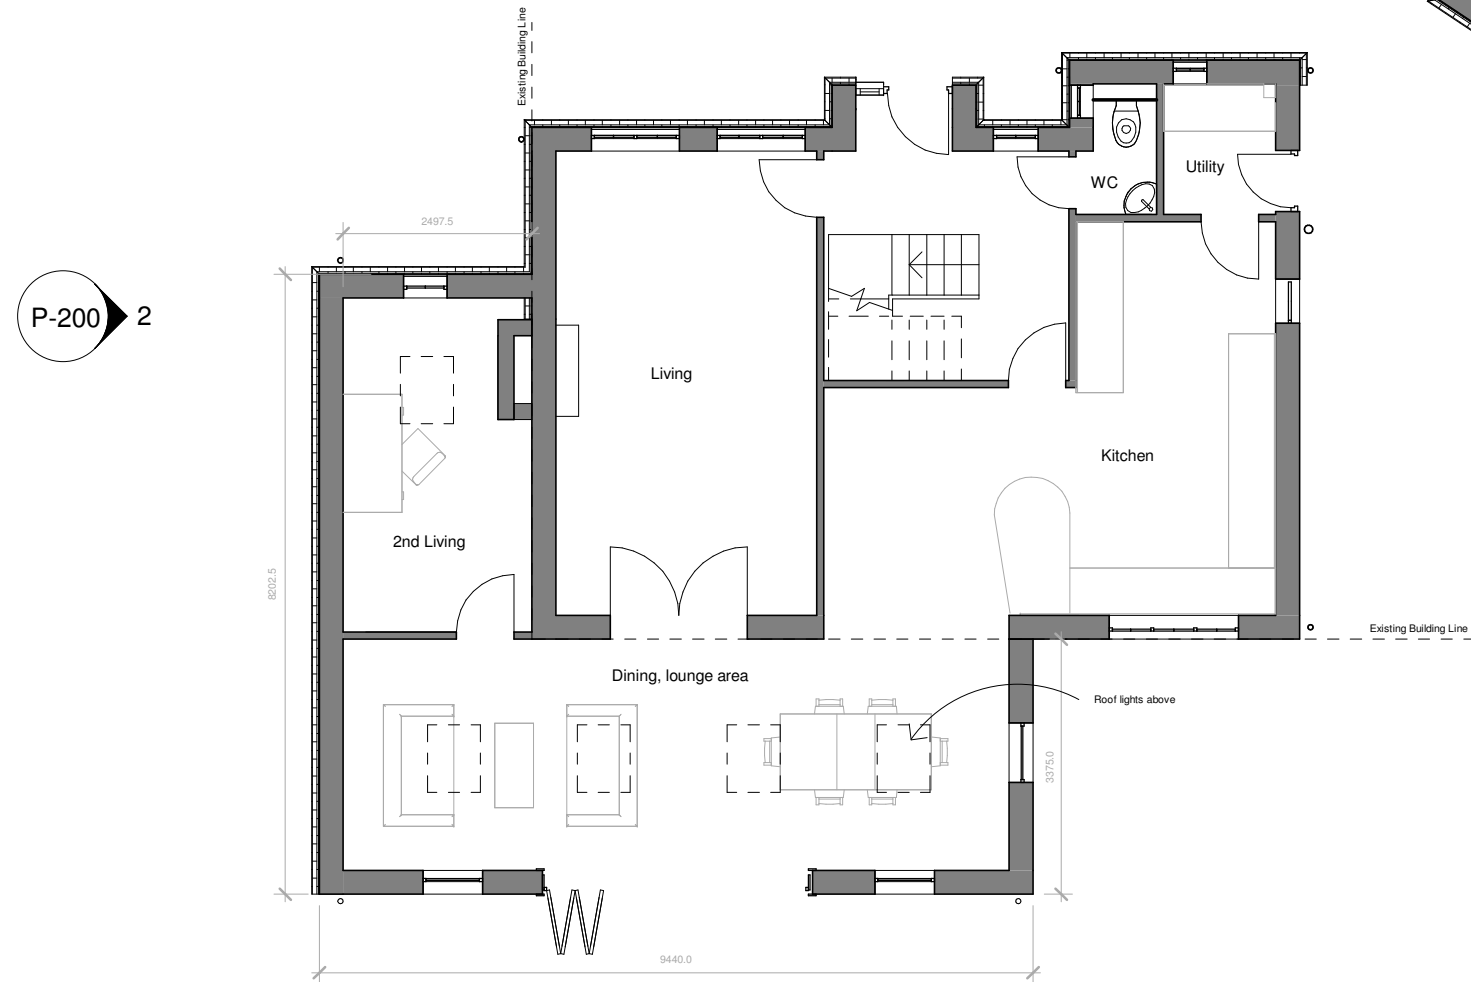 

4 Proposed Ground Floor
1 : 100



5 Proposed First Floor
1 : 100

 

1	04.01.22	Proposed roof and footprint adjusted to accommodate required distance to boundary
REV.	DATE	COMMENT



PROJECT:
10 Heather Brae, L34 1PT

DRAWING:
Proposed Plans

DRAWING N°:
P-100

REV:	1	SCALE: As indicated	SHEET: A2	DATE: 07.12.21
------	---	------------------------	--------------	-------------------

This drawing (or part thereof) may not be copied, transmitted or disclosed to any third party or unauthorized person without the prior written permission of The House Architect.
The drawing is to be read in conjunction with all other relevant drawings prepared by consultants and sub-contractors. Do not scale from this drawing. Work only to printed dimensions and all dimensions to be checked on site. Report any discrepancies to the Architect or representatives thereof.