


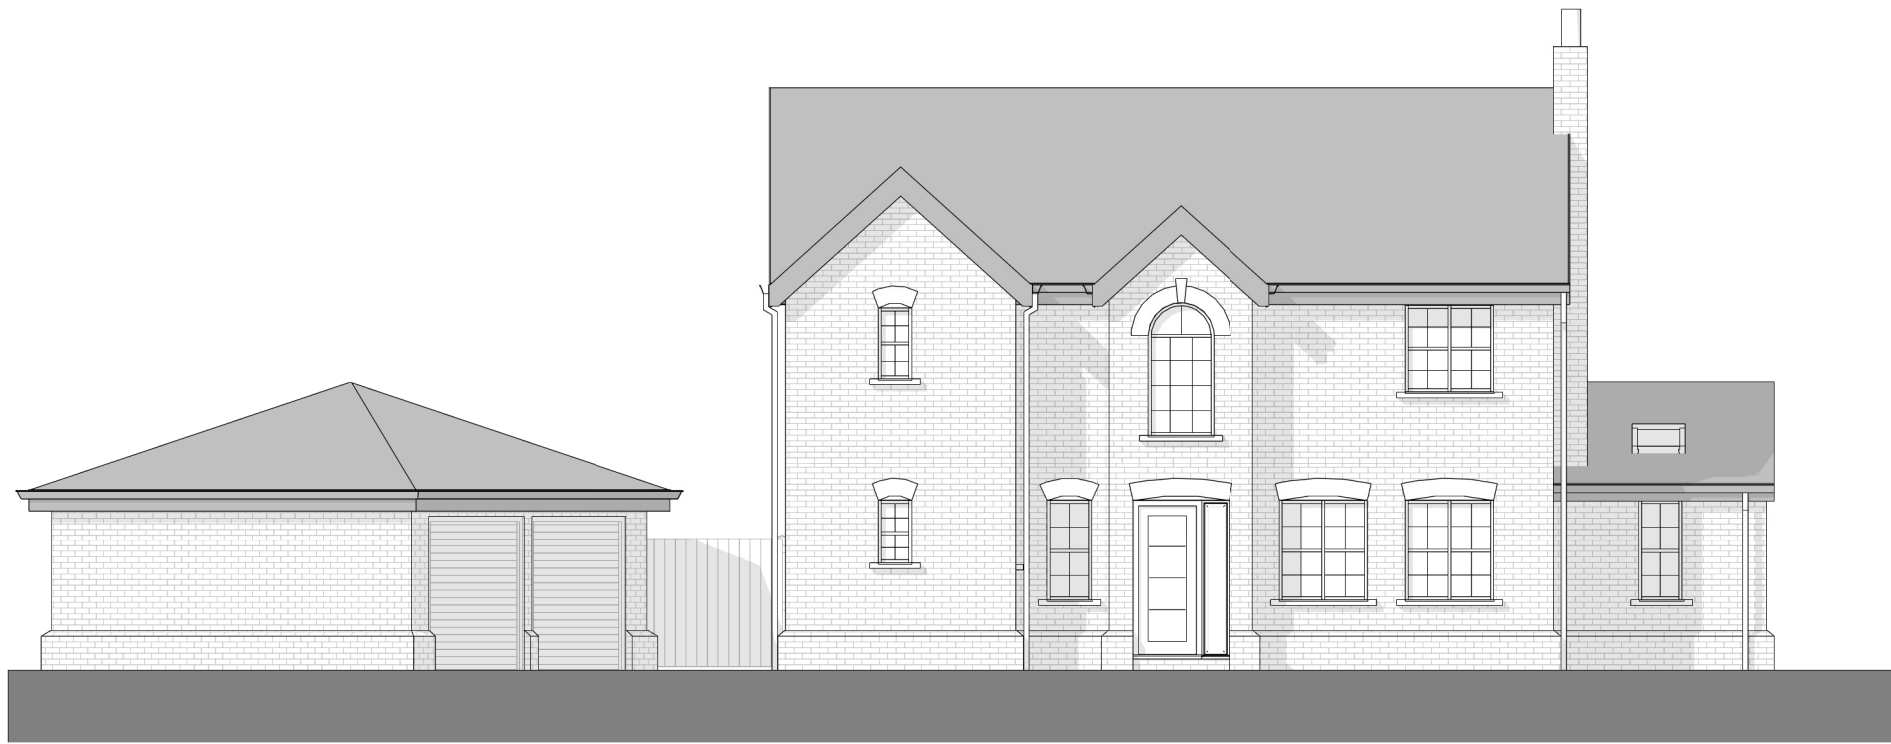


1 Proposed Front Elevation
1 : 100



2 Proposed Side Elevation
1 : 100



3 Proposed Rear Elevation
1 : 100

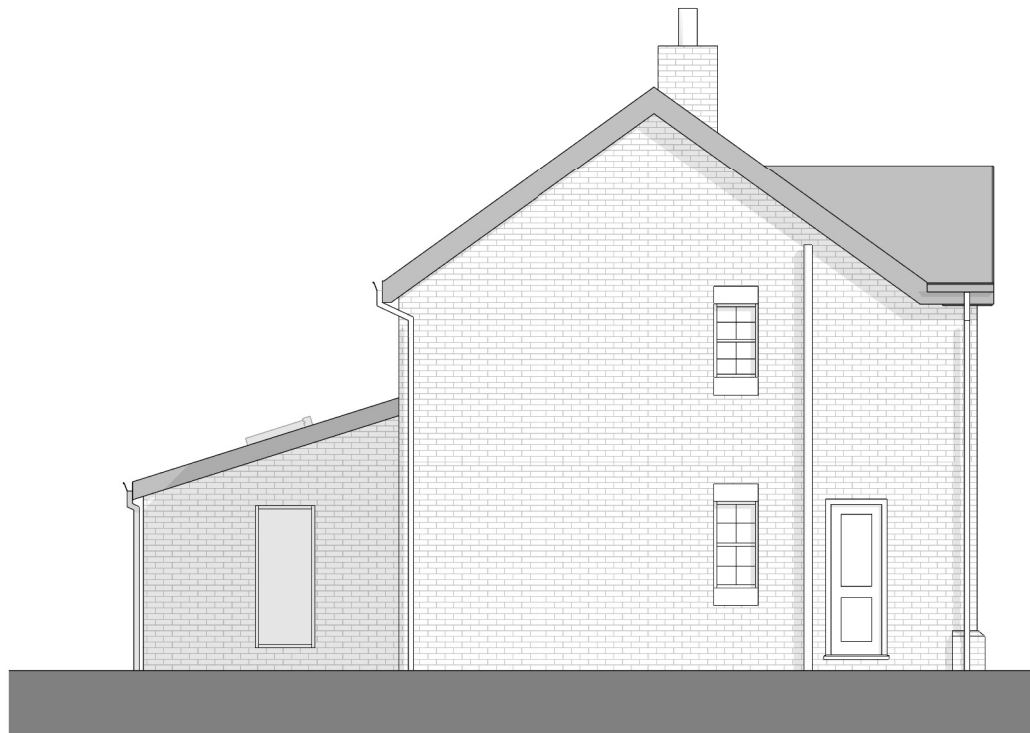

4 Proposed Side Elevation
1 : 100

Material Finishes
Roof - Concrete tiles to match existing
Walls - brickwork and mortar to match existing
Rainwater goods - white finish to match existing
Rooflight - Anthracite external finish to match roof
Windows - Frames in white to match existing
Bifolding doors - aluminium frames in white finish to match existing


1	04.01.22	Proposed roof and footprint adjusted to accommodate required distance to boundary
REV.	DATE	COMMENT

 **The House Architect**
1 St Andrews Drive, Liverpool, L23 7UX
e: lynn@thehousearchitect.co.uk
w: www.thehousearchitect.co.uk

PROJECT:
10 Heather Brae, L34 1PT

DRAWING: **Proposed Elevations** DRAWING N°: **P-200**

REV: 1	SCALE: 1 : 100	SHEET: A3	DATE: 07.12.21
---------------	-------------------	--------------	-------------------

 

This drawing (or part thereof) may not be copied, transmitted or disclosed to any third party or unauthorised person without the prior written permission of The House Architect.
This drawing is to be read in conjunction with all other relevant drawings prepared by consultants and sub-contractors. Do not scale from this drawing. Work only to printed dimensions and all dimensions to be checked on site. Report any discrepancies to the Architect or representatives thereof.