


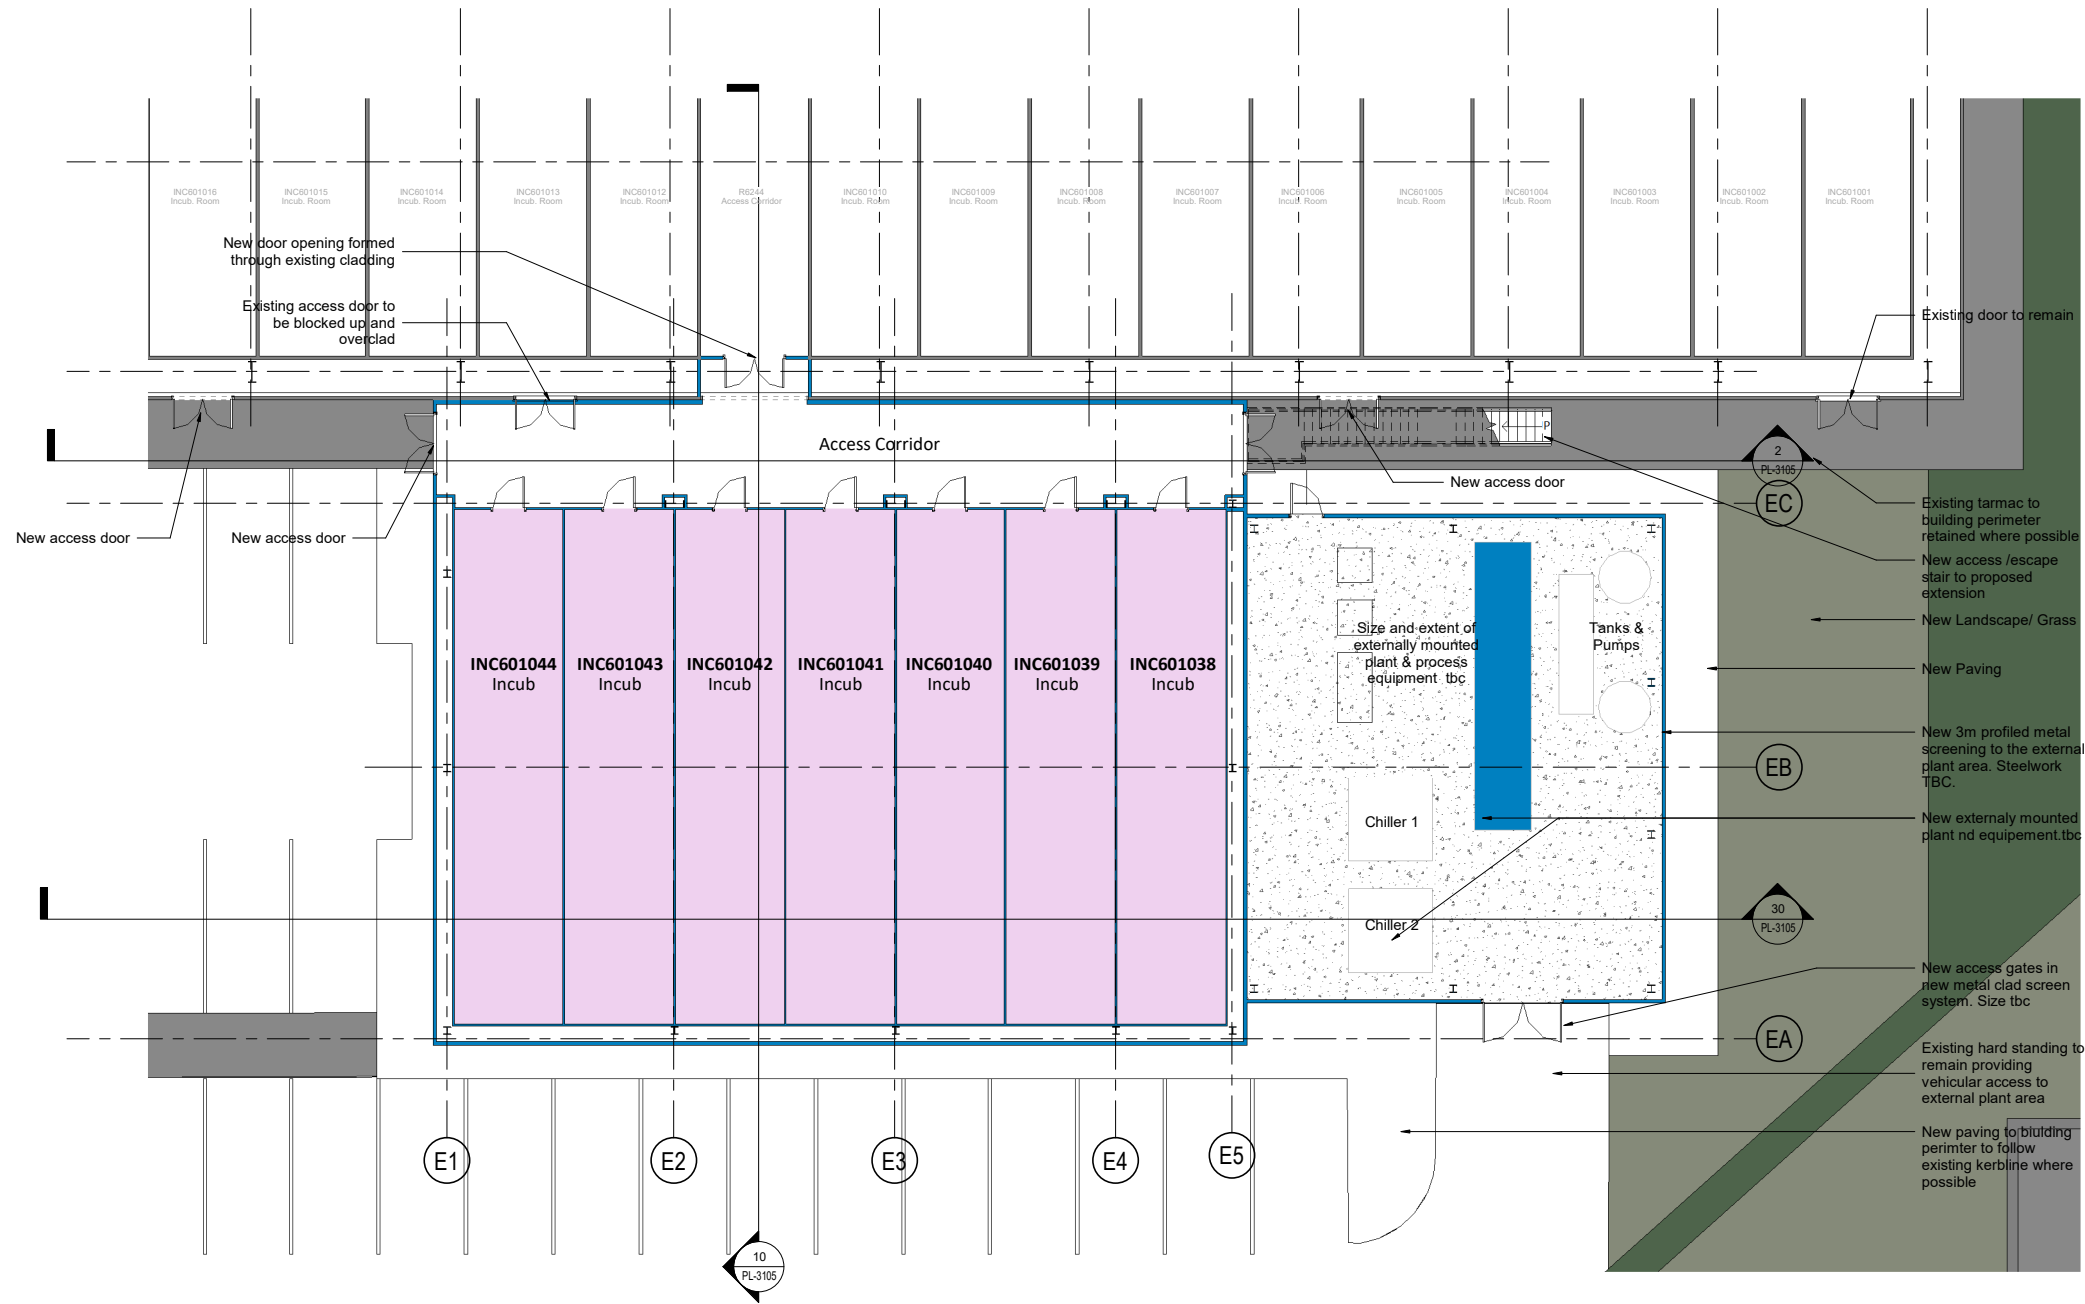

Proposed Ground Floor Plan
Scale: 1 : 100

General Notes

Do not scale from this drawing. Only work to written dimensions.

All site dimensions shall be verified by the Contractor on site prior to commencing any works.

This drawing is the property of Fletcher-Rae (UK) Limited (t/a Fletcher-Rae) and copyright is reserved by them. The drawing is not to be copied or disclosed by or to any unauthorised persons without the prior written consent of Fletcher-Rae (UK) Limited.

- Keys**
- Existing walls
 - Walls to be demolished
 - Proposed walls
 - Doors / windows / stairs etc. to be demolished
 - existing structural joints in ground floor slab

P4	Planning submission	2022.11.03	NP	RCT
P3	Building position adjusted to align with existing columns and incubators	2022.10.12	NP	RCT
P2	Revised as per comments	2022.09.14	NP	RCT
Rev.	Description	Date	ISS	APP

Scale: **As indicated @ A1**
Status: **S2 Information**
Drawn By: **NP**
Checked By: **RCT**
Date: **2022.09.09**

Client: **Seqirus**
Project: **Seqirus Site 6 - Incubator Extension**

Sheet Name: **Proposed 00 Plan**