

General Notes


Do not scale from this drawing. Only work to written dimensions.

All site dimensions shall be verified by the Contractor on site prior to commencing any works.

This drawing is the property of Fletcher-Rae (UK) Limited (t/a Fletcher-Rae) and copyright is reserved by them. The drawing is not to be copied or disclosed by or to any unauthorised persons without the prior written consent of Fletcher-Rae (UK) Limited.

Keys

- Existing walls
- Walls to be demolished
- Proposed walls
- Doors / windows / stairs etc. to be demolished
- existing structural joints in ground floor slab

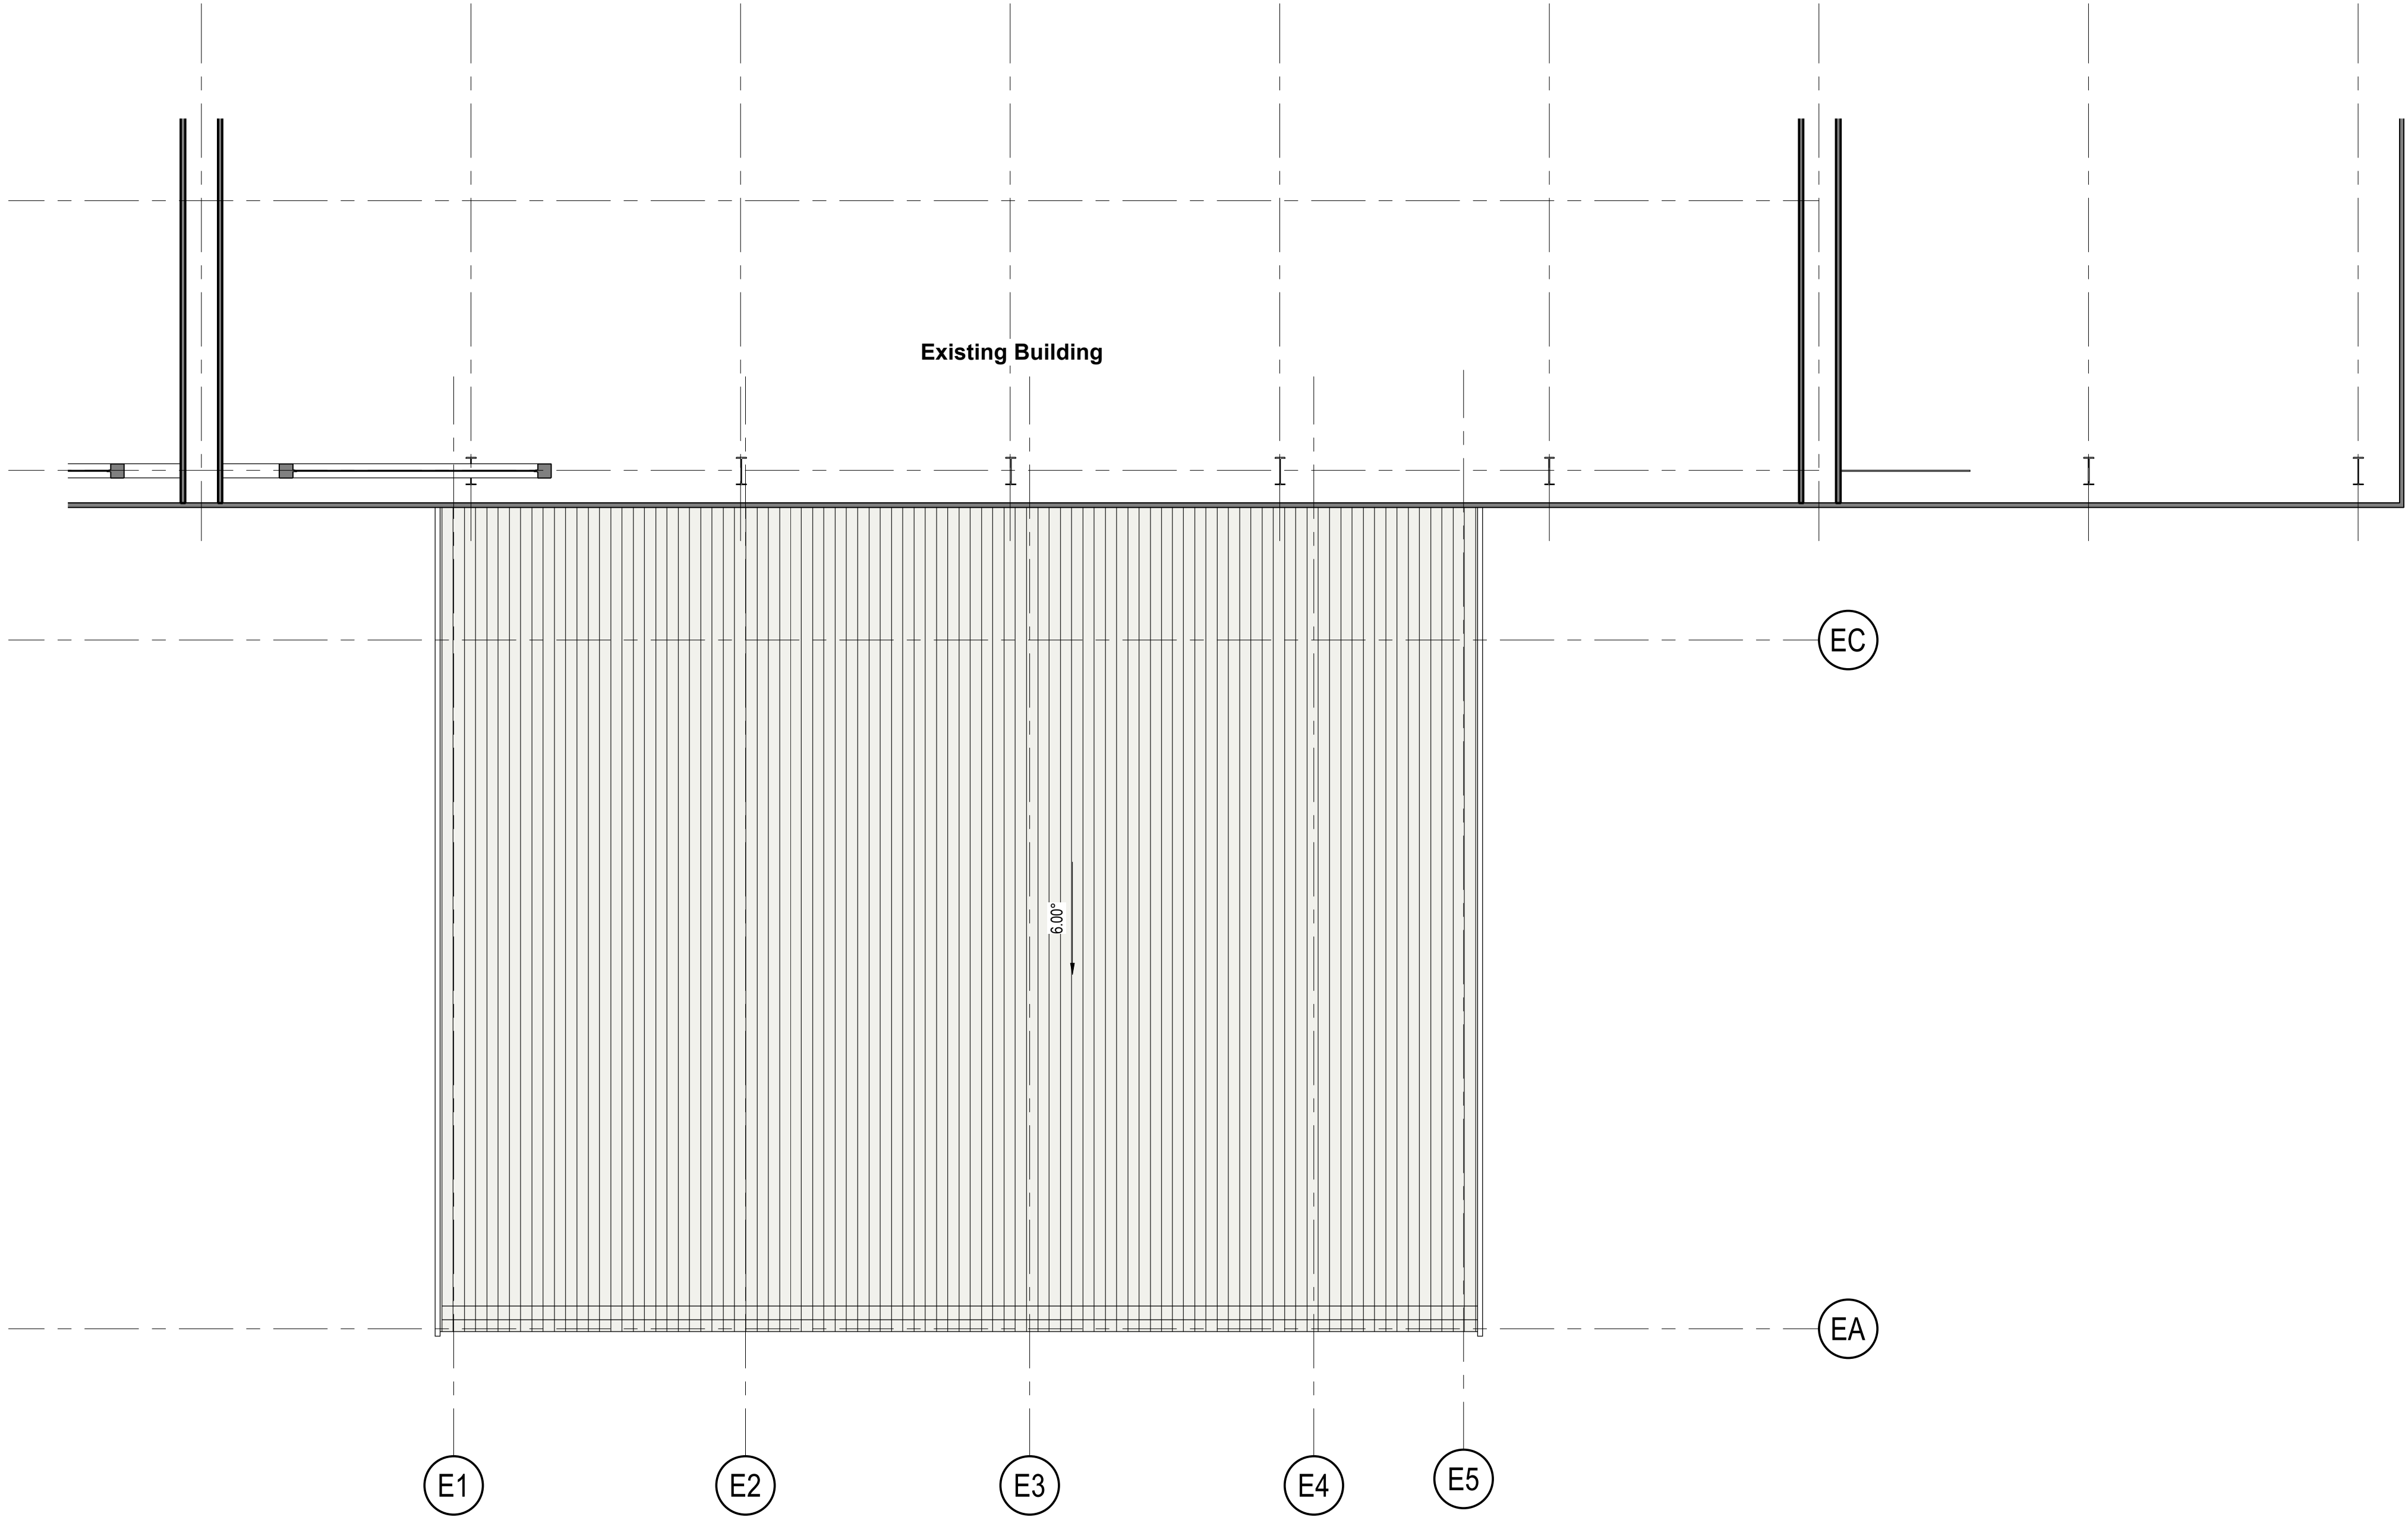

P3	Planning submission	2022.11.03	NP	RCT
P2	Building position adjusted to align with existing columns and incubators	2022.10.12	NP	RCT
P1	Issued for Planning	2022.09.09	NP	RCT
Rev.	Description	Date	ISS	APP
Scale	As indicated @ A1			
Status	S2 Information			
Drawn By	NP			
Checked By	RCT			
Date	2022.09.09			

Client:
Seqirus

Project:
Seqirus Site 6 - Incubator Extension

Sheet Name:
Proposed Roof Plan

Proposed Roof Plan
Scale: 1 : 100