



Existing East East Elevation
Scale: 1 : 200

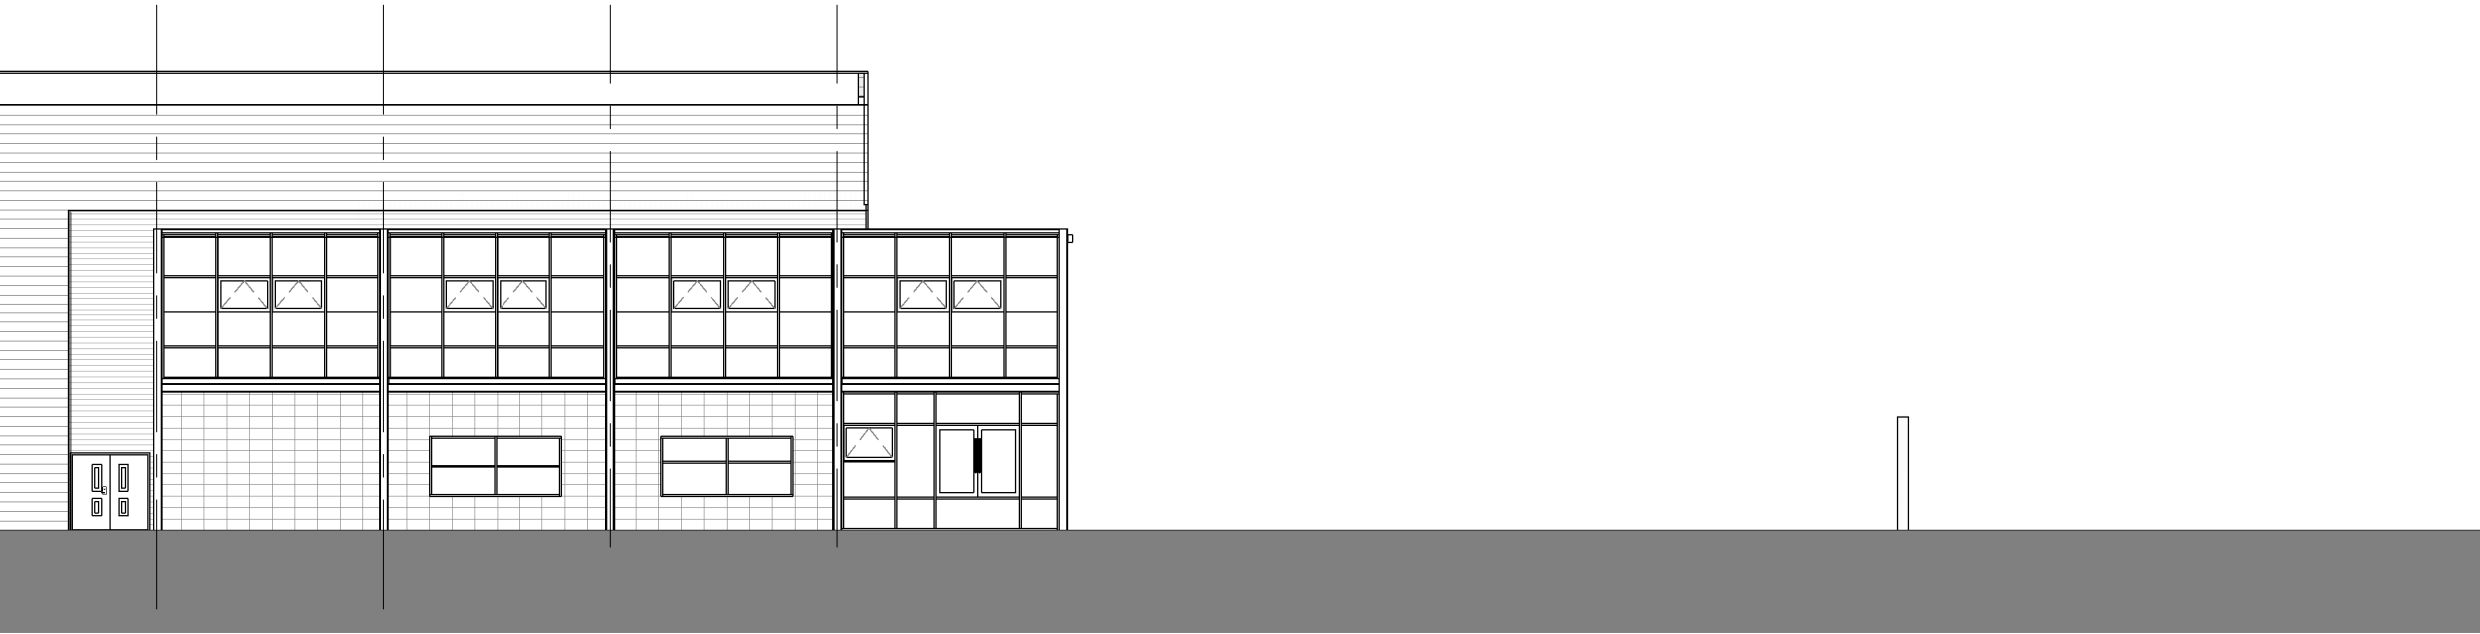

Existing South Elevation
Scale: 1 : 200

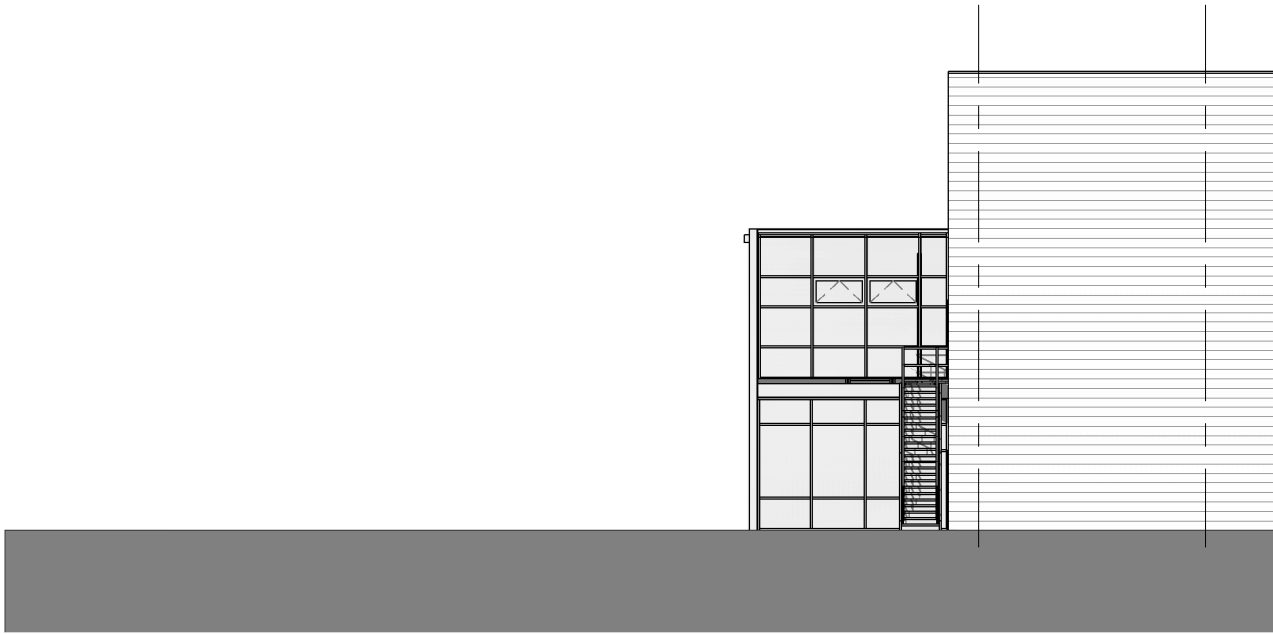

Existing North Elevation
Scale: 1 : 200

General Notes

Do not scale from this drawing. Only work to written dimensions.

All site dimensions shall be verified by the Contractor on site prior to commencing any works.

This drawing is the property of Fletcher-Rae (UK) Limited (t/a Fletcher-Rae) and copyright is reserved by them. The drawing is not to be copied or disclosed by or to any unauthorised persons without the prior written consent of Fletcher-Rae (UK) Limited.

P2	Planning submission	2022.11.03	NP	RCT
P1	Issued for Planning	2022.09.09	NP	RCT
Rev.	Description	Date	ISS	APP

Scale
Status
Drawn By
Checked By
Date

1 : 200 @ A1
S2 Information
MC
RCT
2020.04.14

Client:

Seqirus

Project:

Seqirus Site 6 - Incubator Extension

Sheet Name:

Existing Elevations

Project No. Orig. Zone Level Type Role CIs Dwg No. Rev
21027-FRA-XX-ZZ-DR-A-PL-3010 P2

fletcher|rae
Architects | Master Planners | Designers

Hill Quays, 5 Jordan Street, Manchester, M15 4PY

t +44 (0) 161 242 1140
f +44 (0) 161 242 1141
w www.fletcher-rae.com
e info@fletcher-rae.com

