




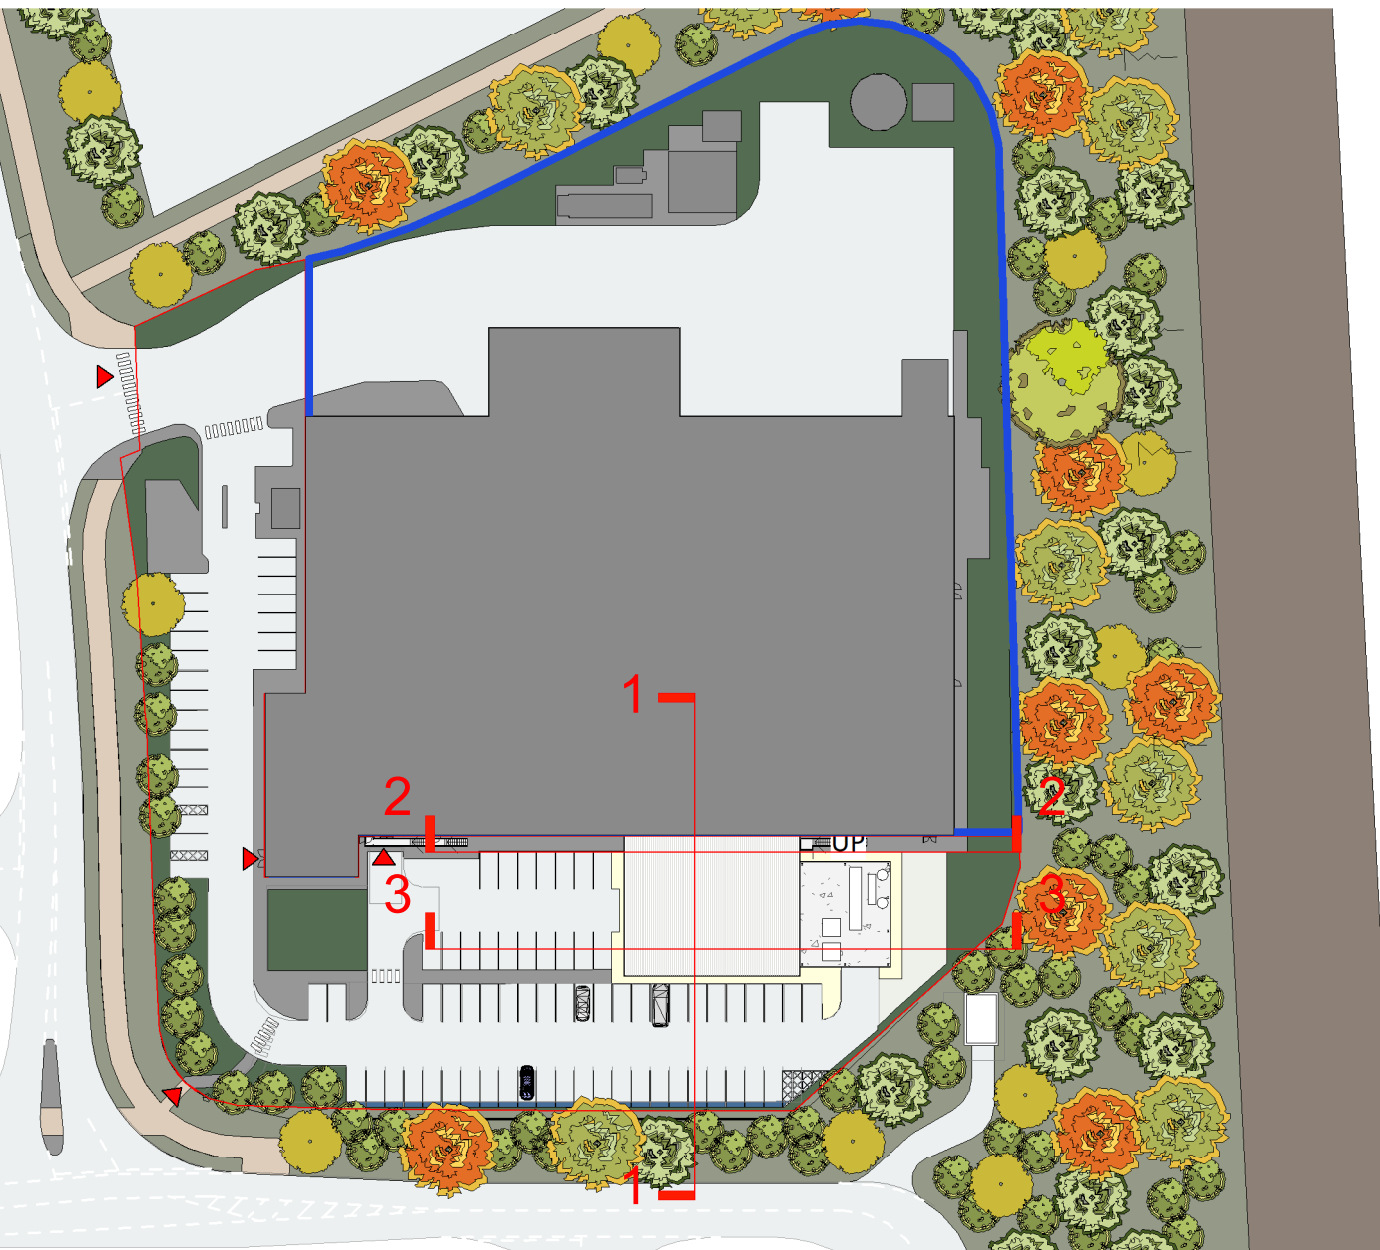


Section Site Plan
Scale: 1 : 1000

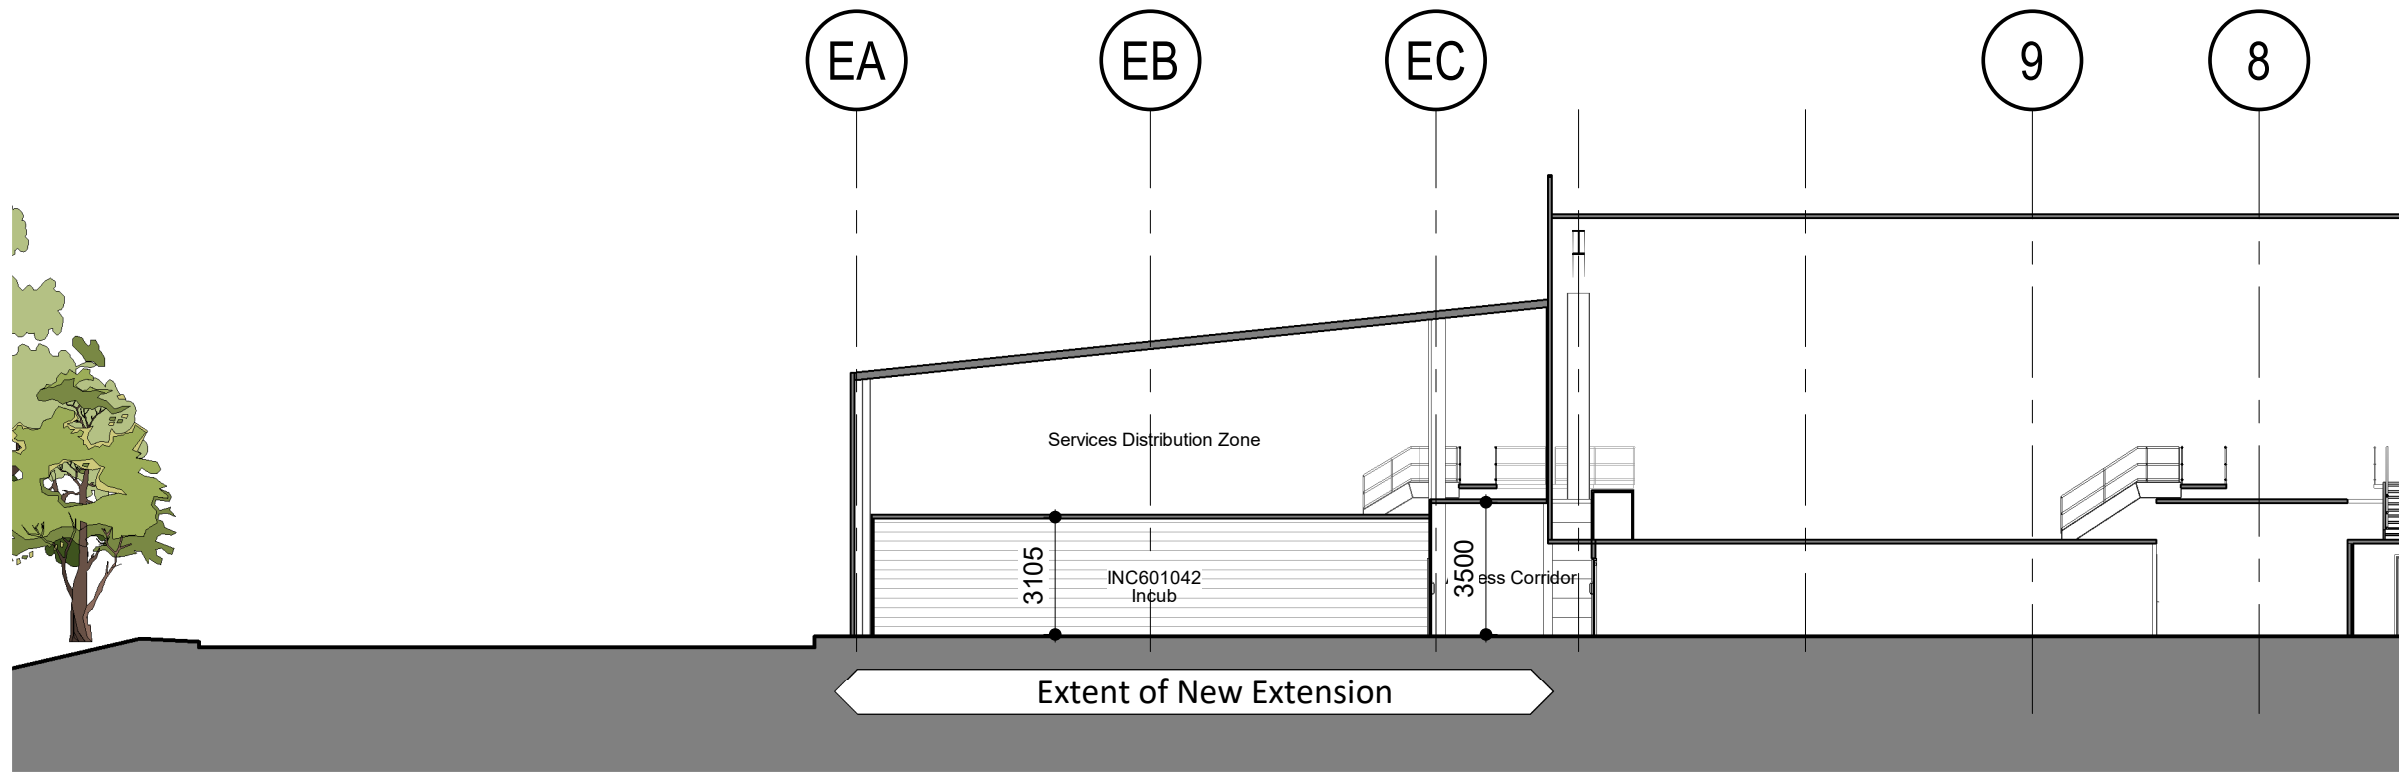

Section 1-1
Scale: 1 : 200

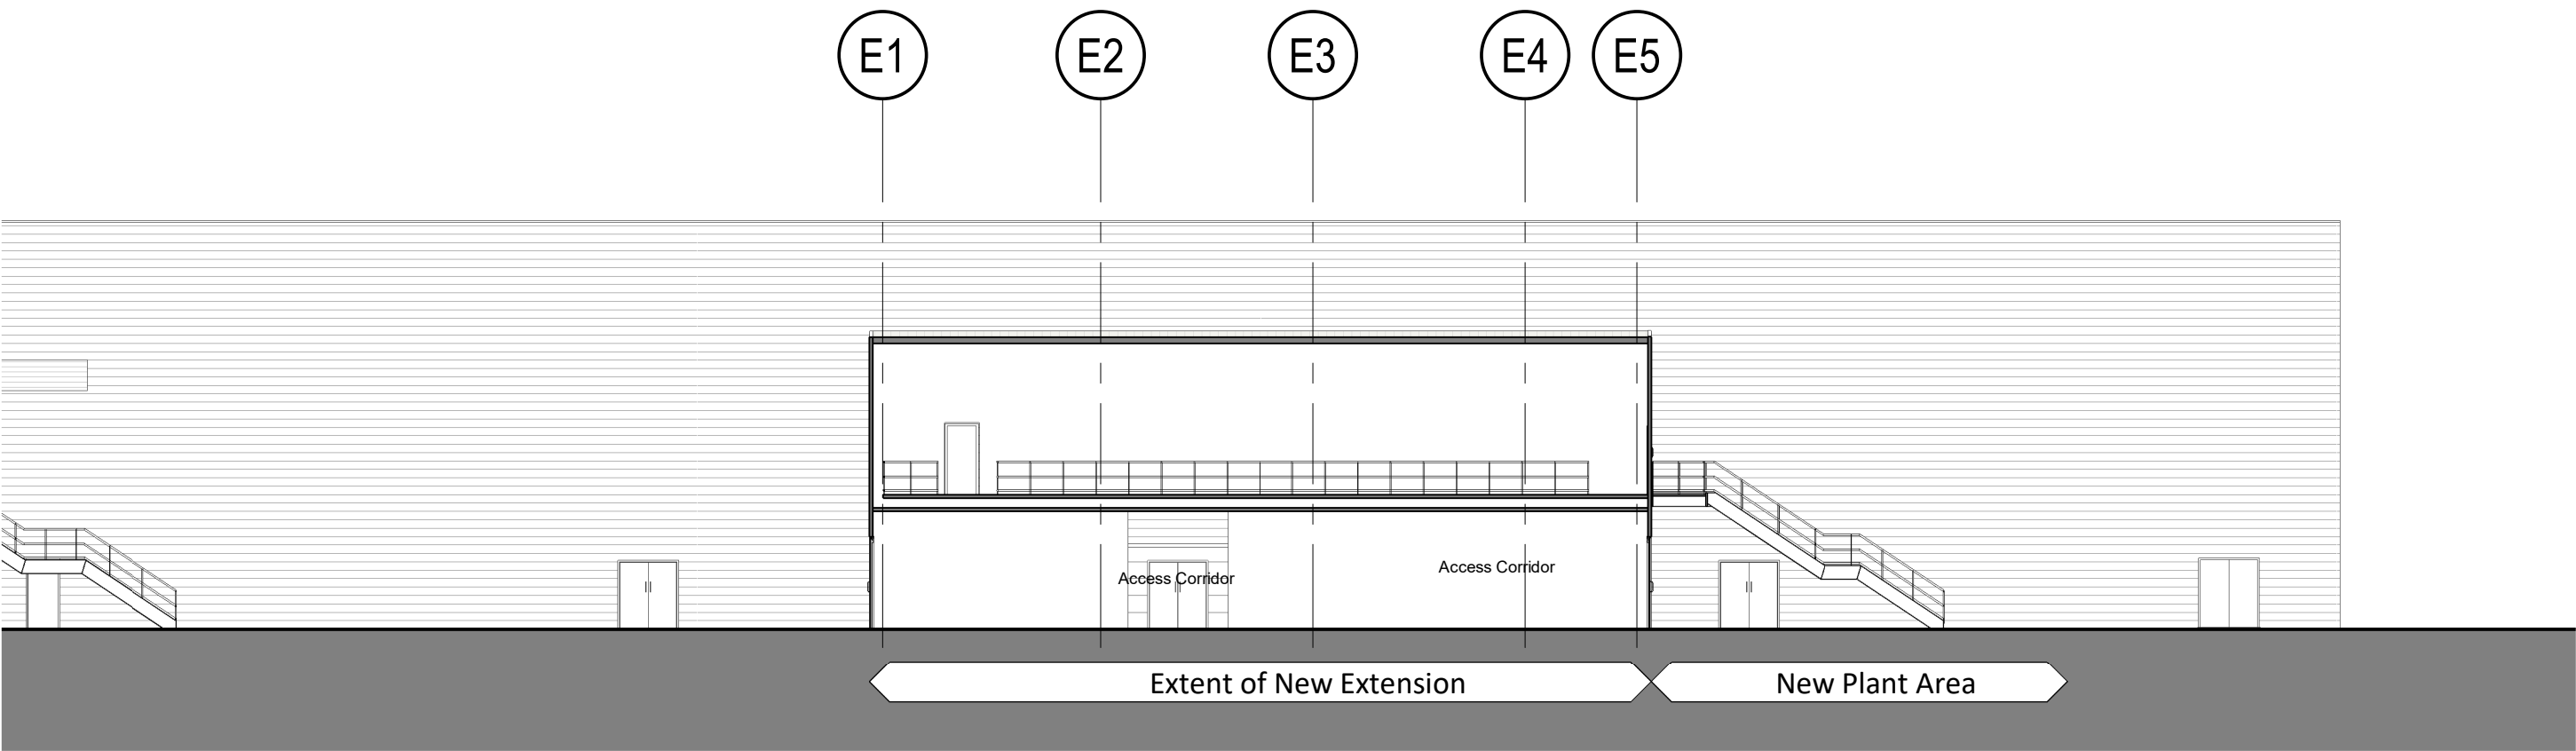

Section 2-2
Scale: 1 : 200

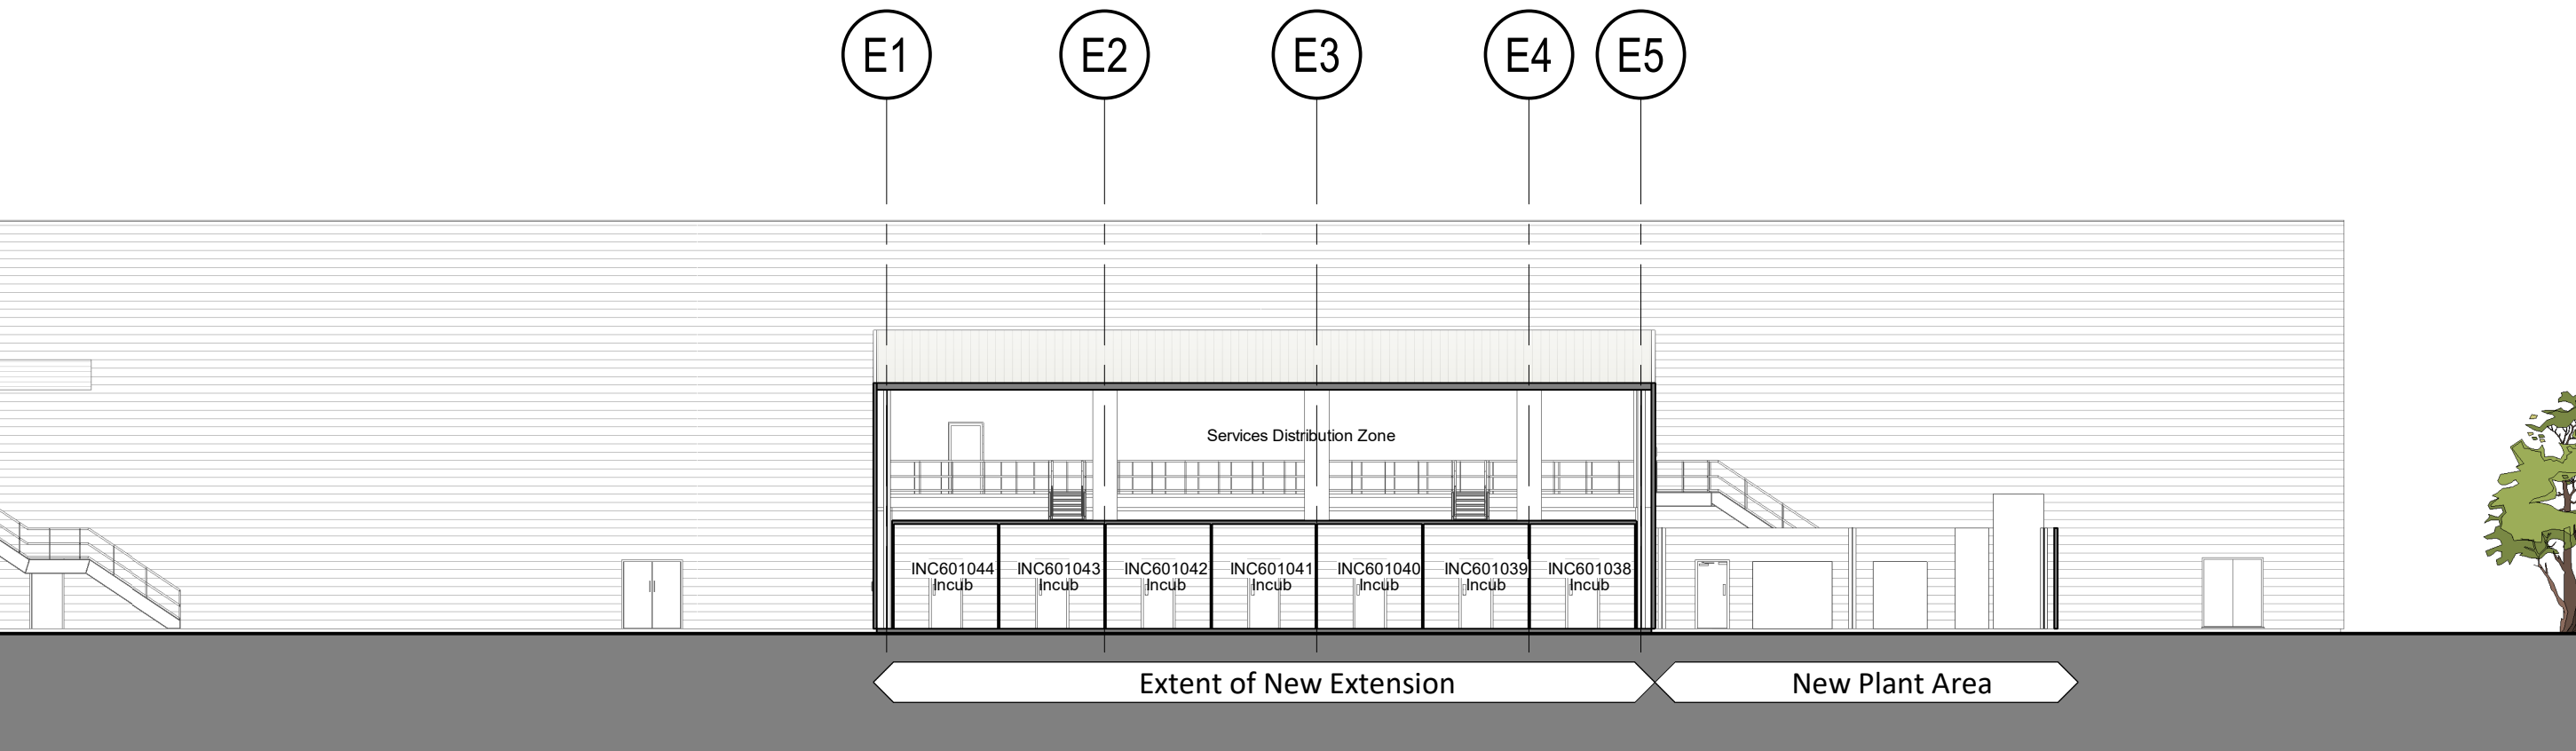

Section 3-3
Scale: 1 : 200

General Notes

Do not scale from this drawing. Only work to written dimensions.

All site dimensions shall be verified by the Contractor on site prior to commencing any works.

This drawing is the property of Fletcher-Rae (UK) Limited (t/a Fletcher-Rae) and copyright is reserved by them. The drawing is not to be copied or disclosed by or to any unauthorised persons without the prior written consent of Fletcher-Rae (UK) Limited.

P4	Planning submission	2022.11.03	NP	RCT
P3	Building position adjusted to align with existing columns and incubators	2022.10.12	NP	RCT
P2	Revised as per comments	2022.09.14	NP	RCT
Rev.	Description	Date	ISS	APP
Scale	As indicated @ A1			
Status	S2 Information			
Drawn By	NP			
Checked By	RCT			
Date	2022.09.09			

Client:

Seqirus

Project:

Seqirus Site 6 - Incubator Extension

Sheet Name:

Proposed Sections