




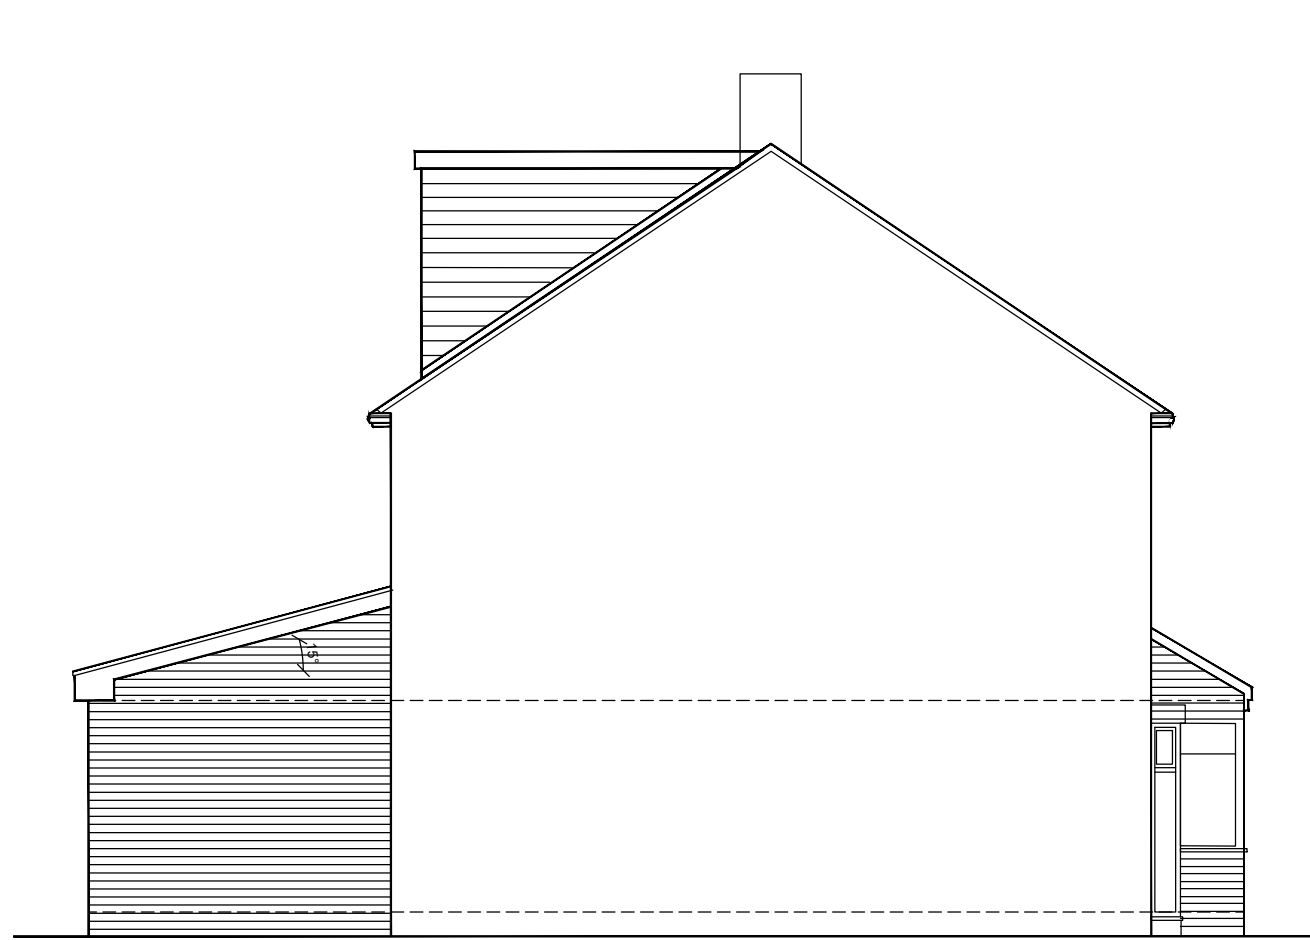

PROPOSED SW SIDE ELEVATION
Scale 1:75 @ A1

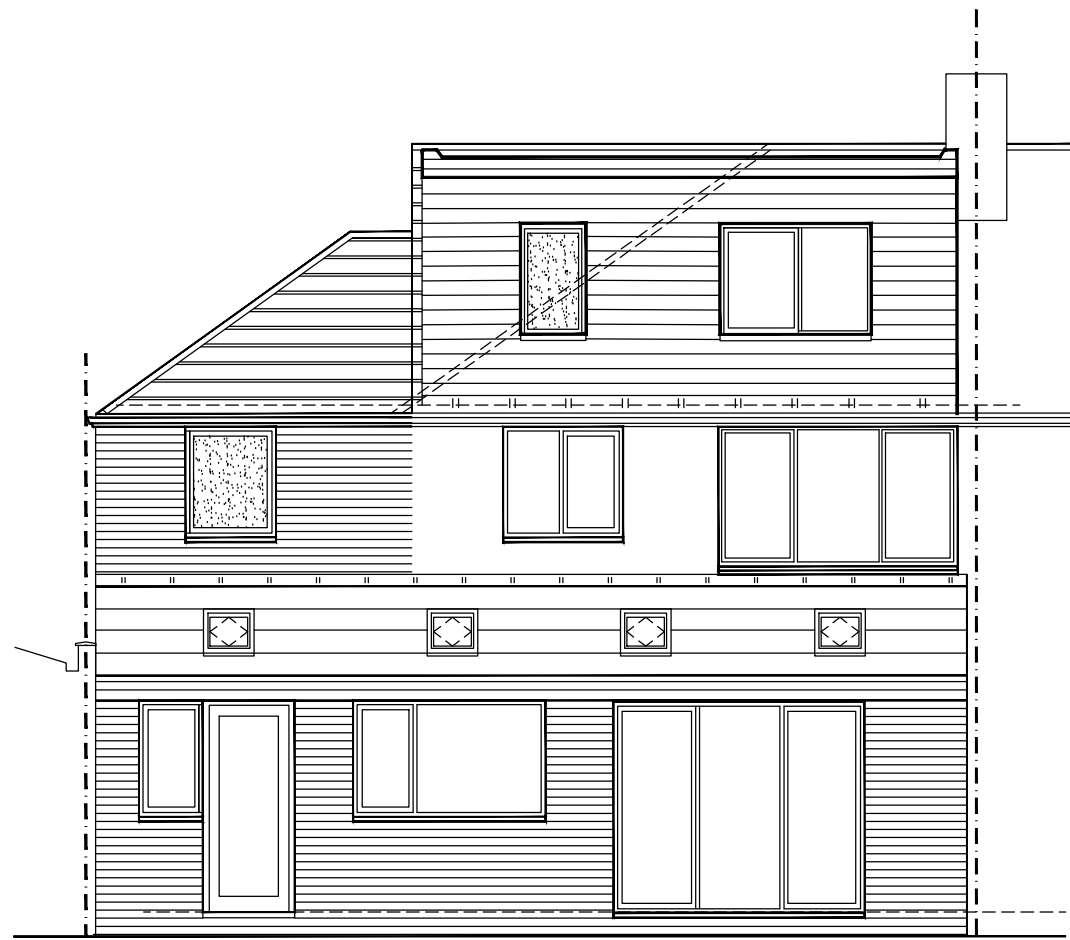


PROPOSED NW FRONT ELEVATION
Scale 1:75 @ A1

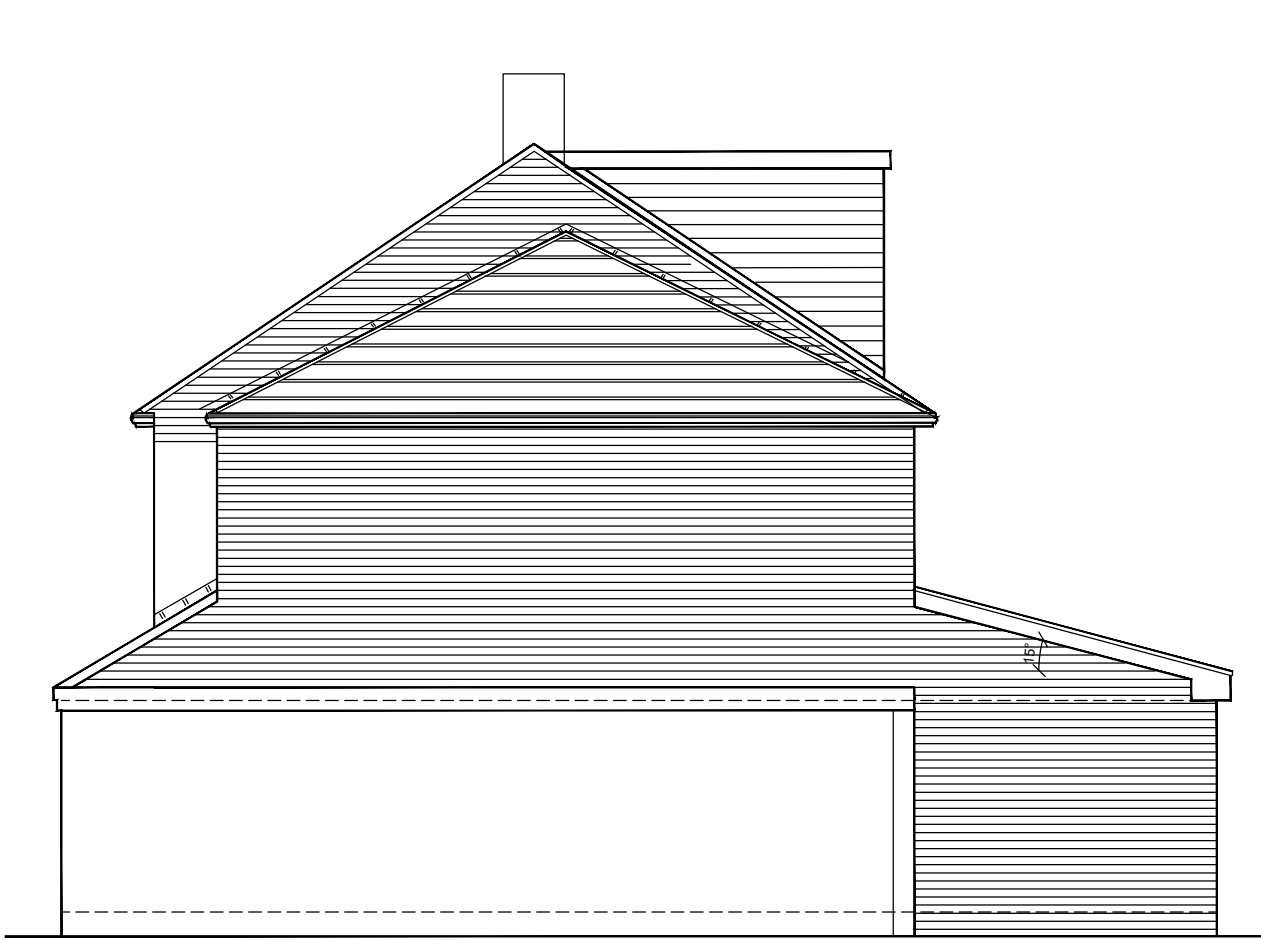



PROPOSED NE REAR ELEVATION
Scale 1:75 @ A1




PROPOSED SE REAR ELEVATION
Scale 1:75 @ A1

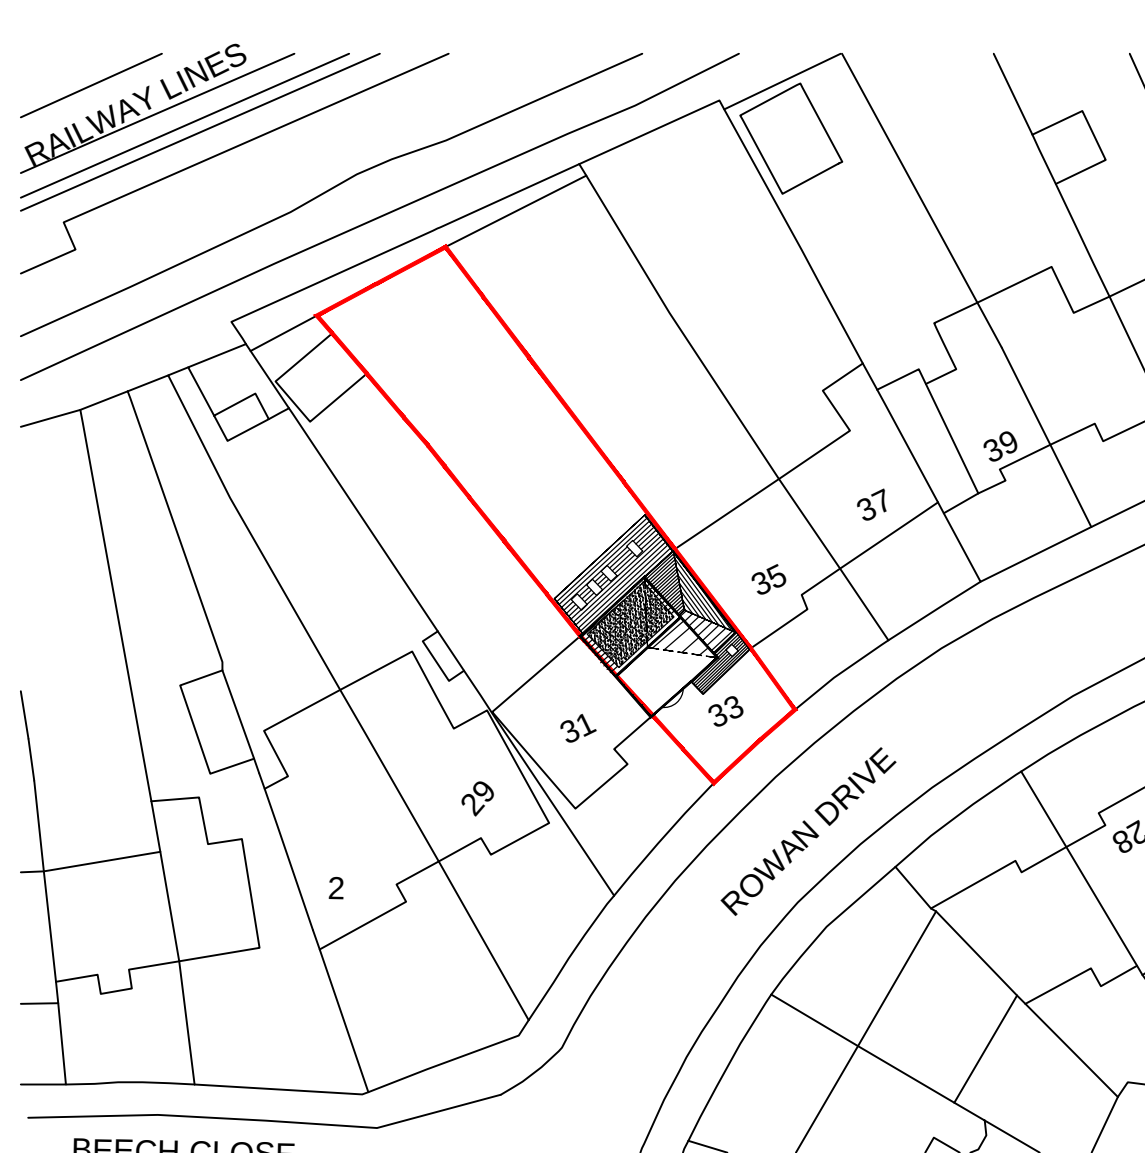


PROPOSED BLOCK PLAN
Scale 1:500 @ A1

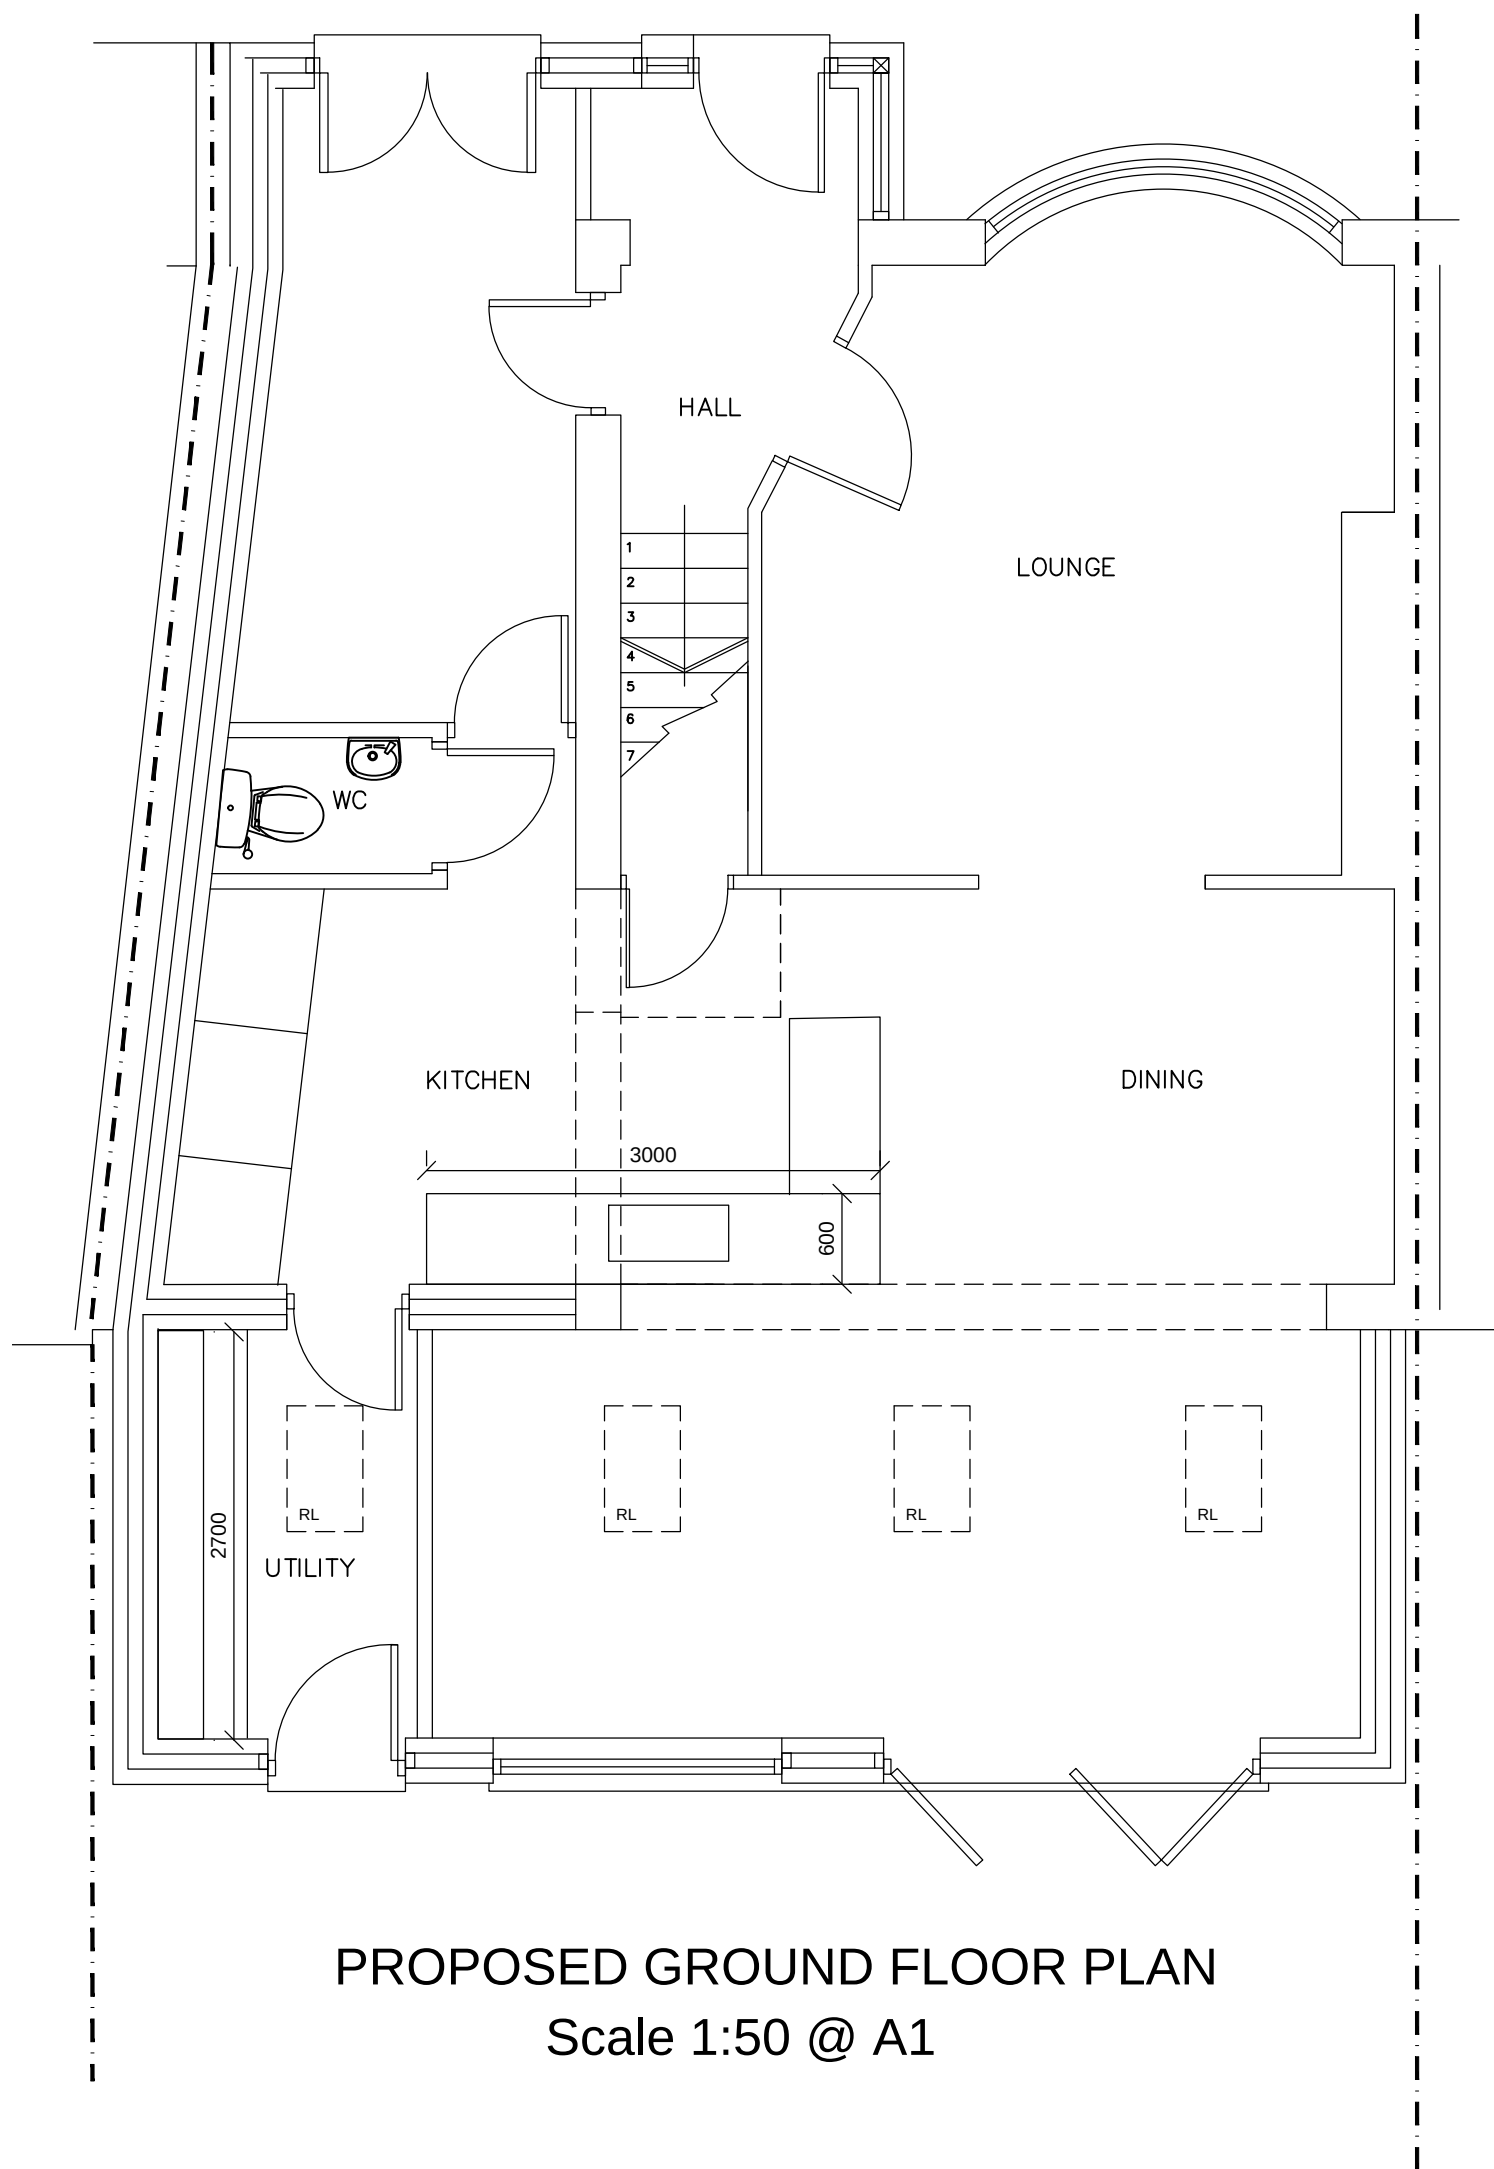 



PROPOSED GROUND FLOOR PLAN
Scale 1:50 @ A1

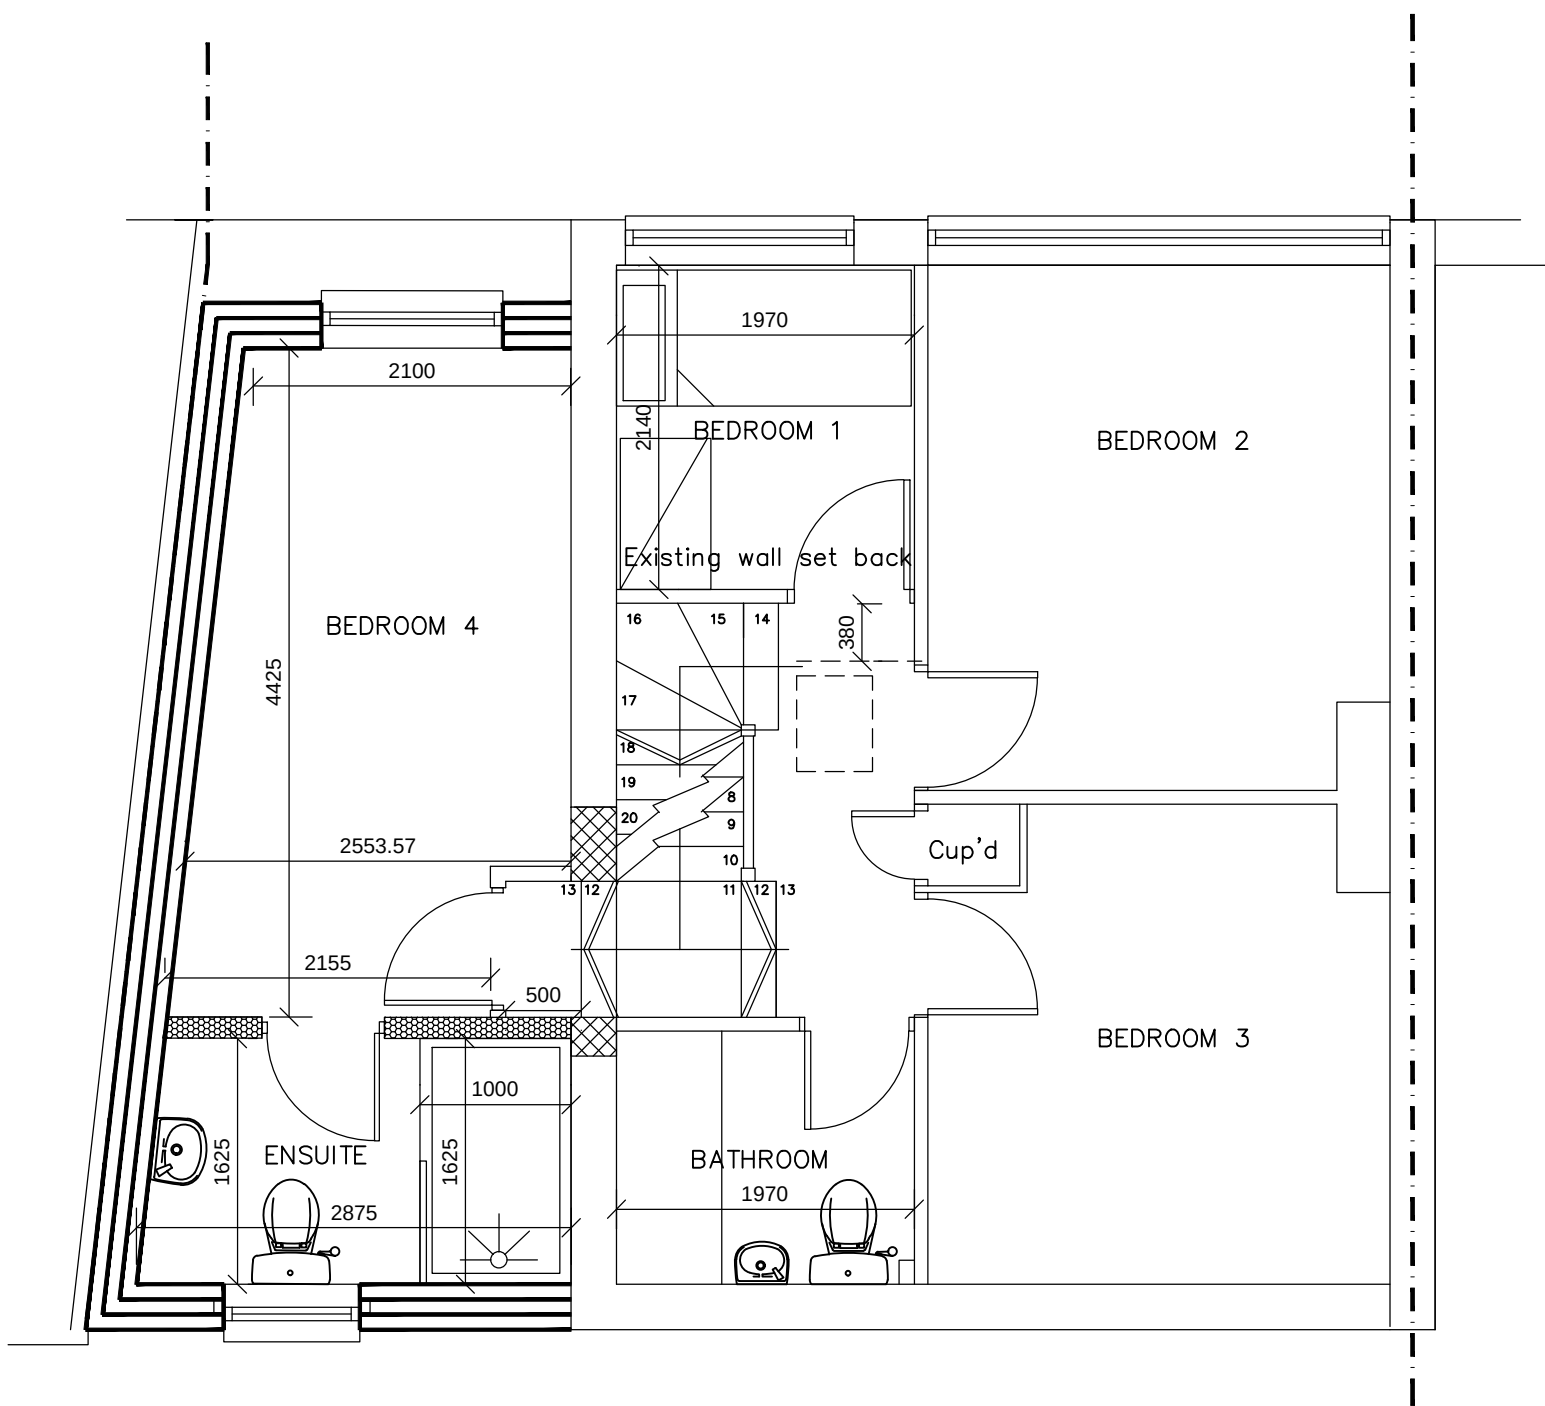

PROPOSED FIRST FLOOR PLAN
Scale 1:50 @ A1

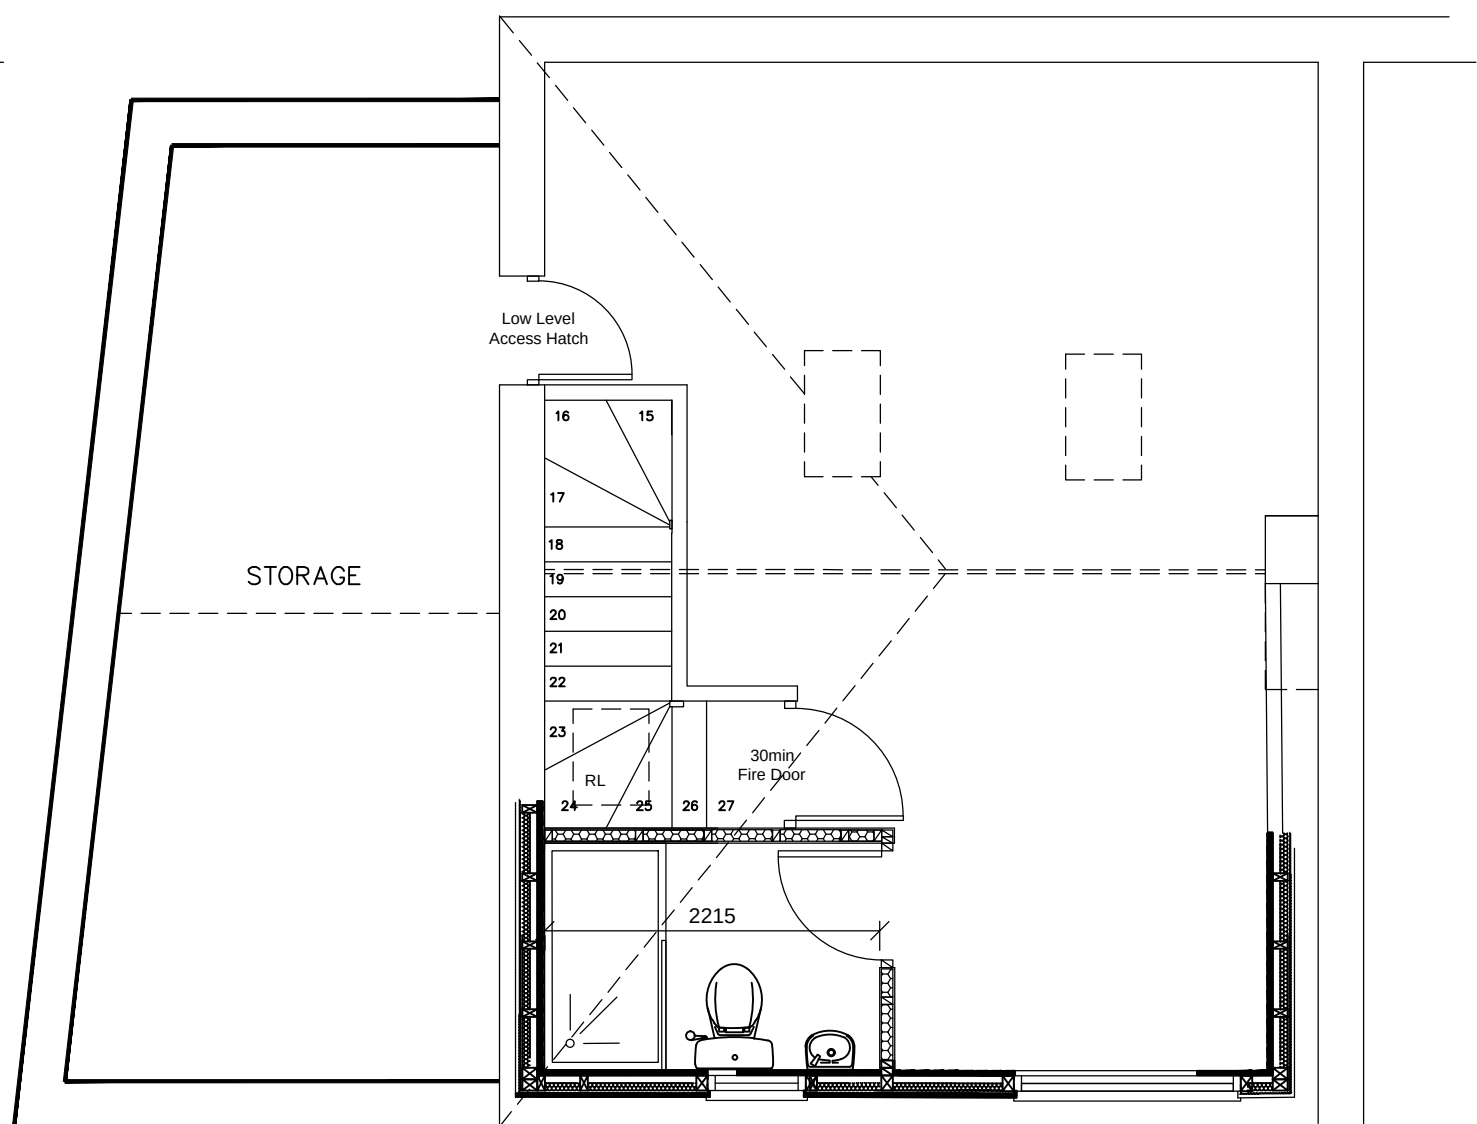

PROPOSED LOFT FLOOR PLAN
Scale 1:50 @ A1

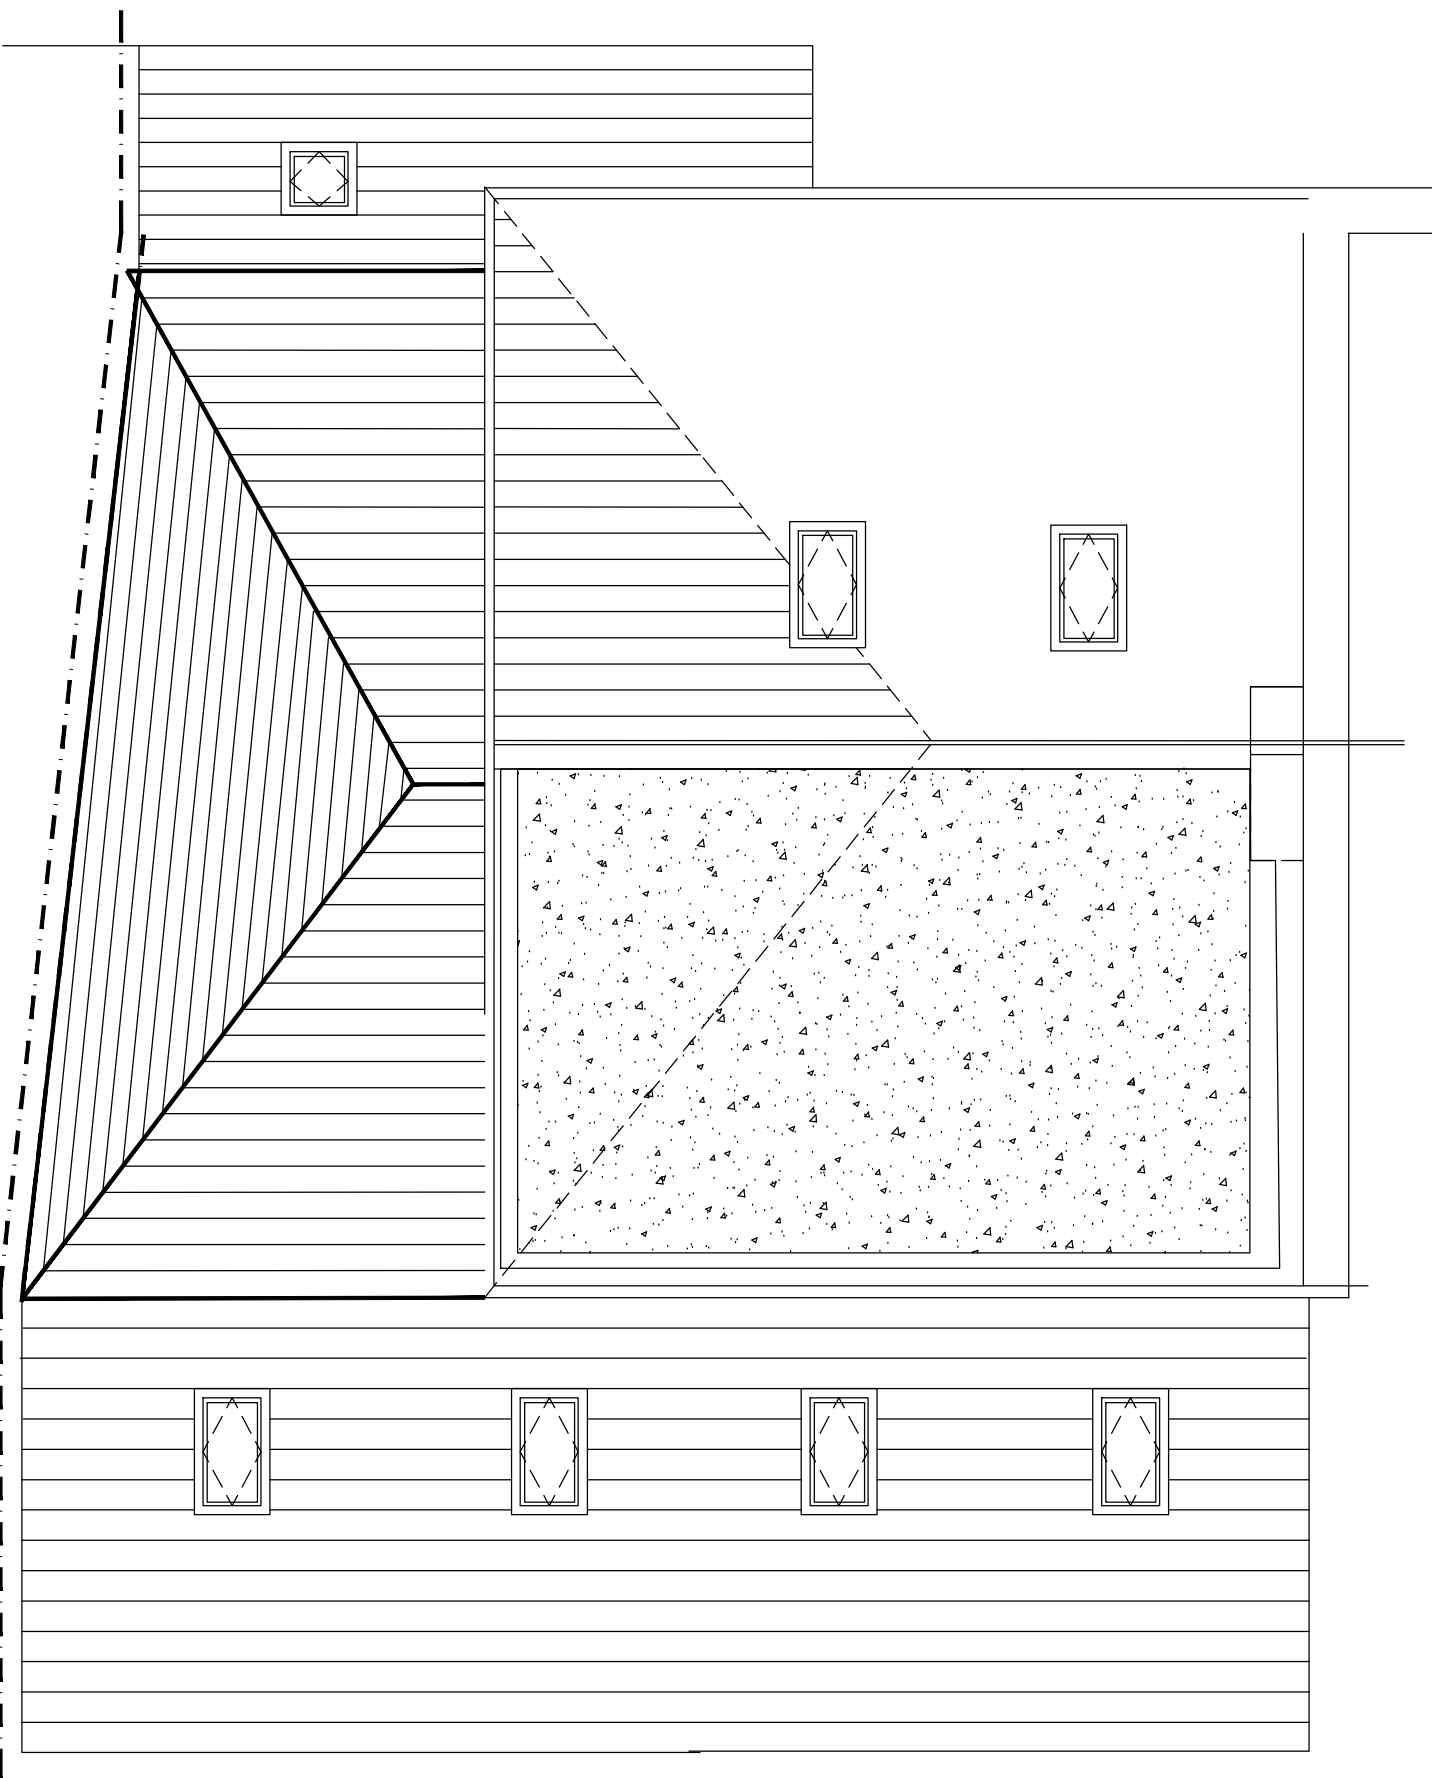 

PROPOSED ROOF FLOOR PLAN
Scale 1:50 @ A1

PLANNING

Job: Proposed 2 Storey Side, Single Storey Rear, Garage & Loft Conversion And Front Porch Extensions
33 Rowan Drive, Kirkby.
Liverpool L32 0SJ
For Mr & Mrs Davies

Title: PROPOSED PLANS AND ELEVATIONS

Scale: 1:50 & 1:75 @ A1 Date: April 2021

Job No. 1878 Dwg No. 02 Rev. D