



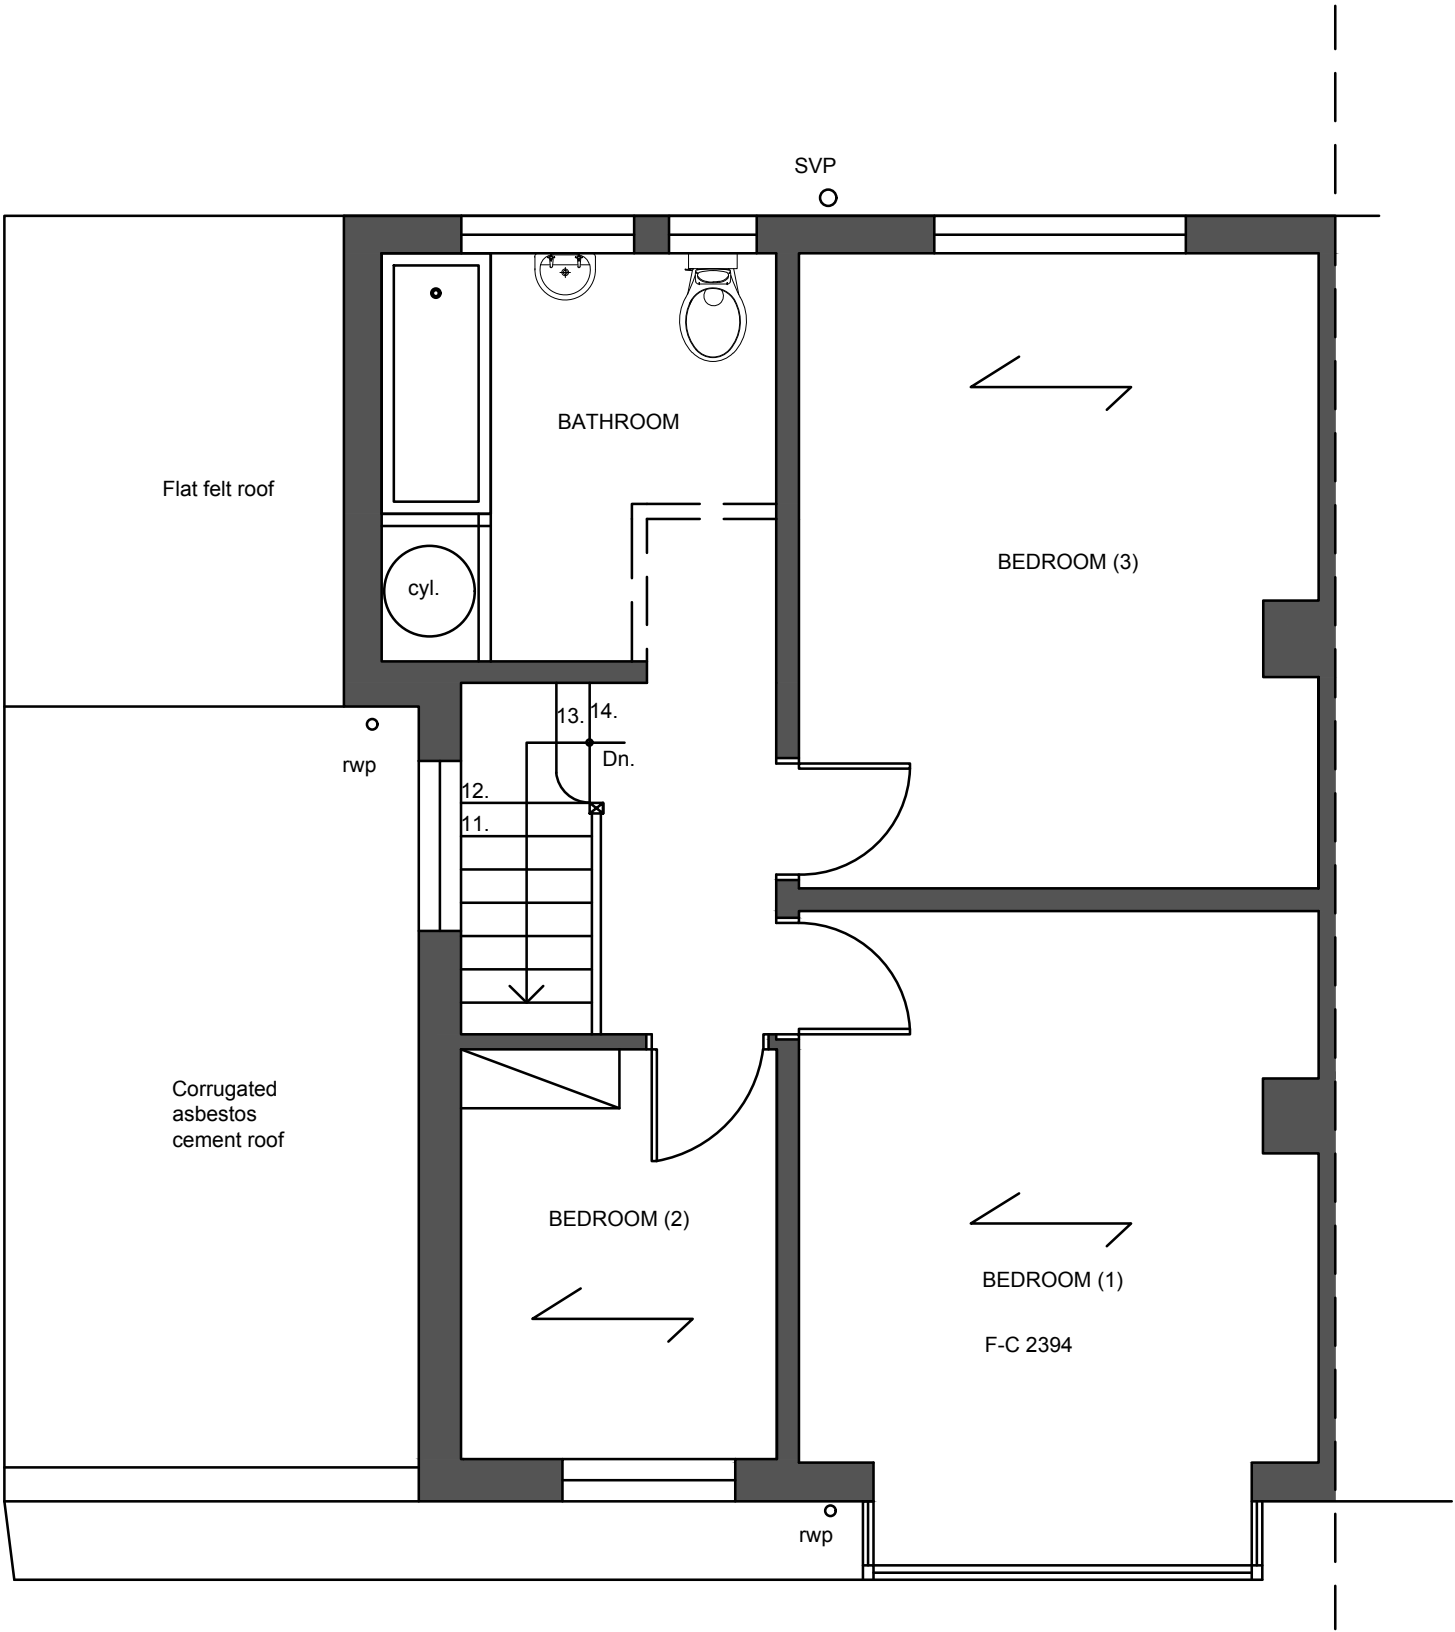

EXISTING FIRST FLOOR PLAN

 

Job Information:

27 RIMMER AVENUE
LIVERPOOL
L16 2NE

Drawing Title:

EXISTING PLANS
FIRST FLOOR

Drawing Ref:

B1213 - 002

Revision:

—

Date:

30-04-21

Drawn By:

DS

Checked By:

Scale:

1:50

OUTWOOD
Chartered Building Surveyors
Building Design & Property Consultants
126 Allerton Road Liverpool L18 2DG