


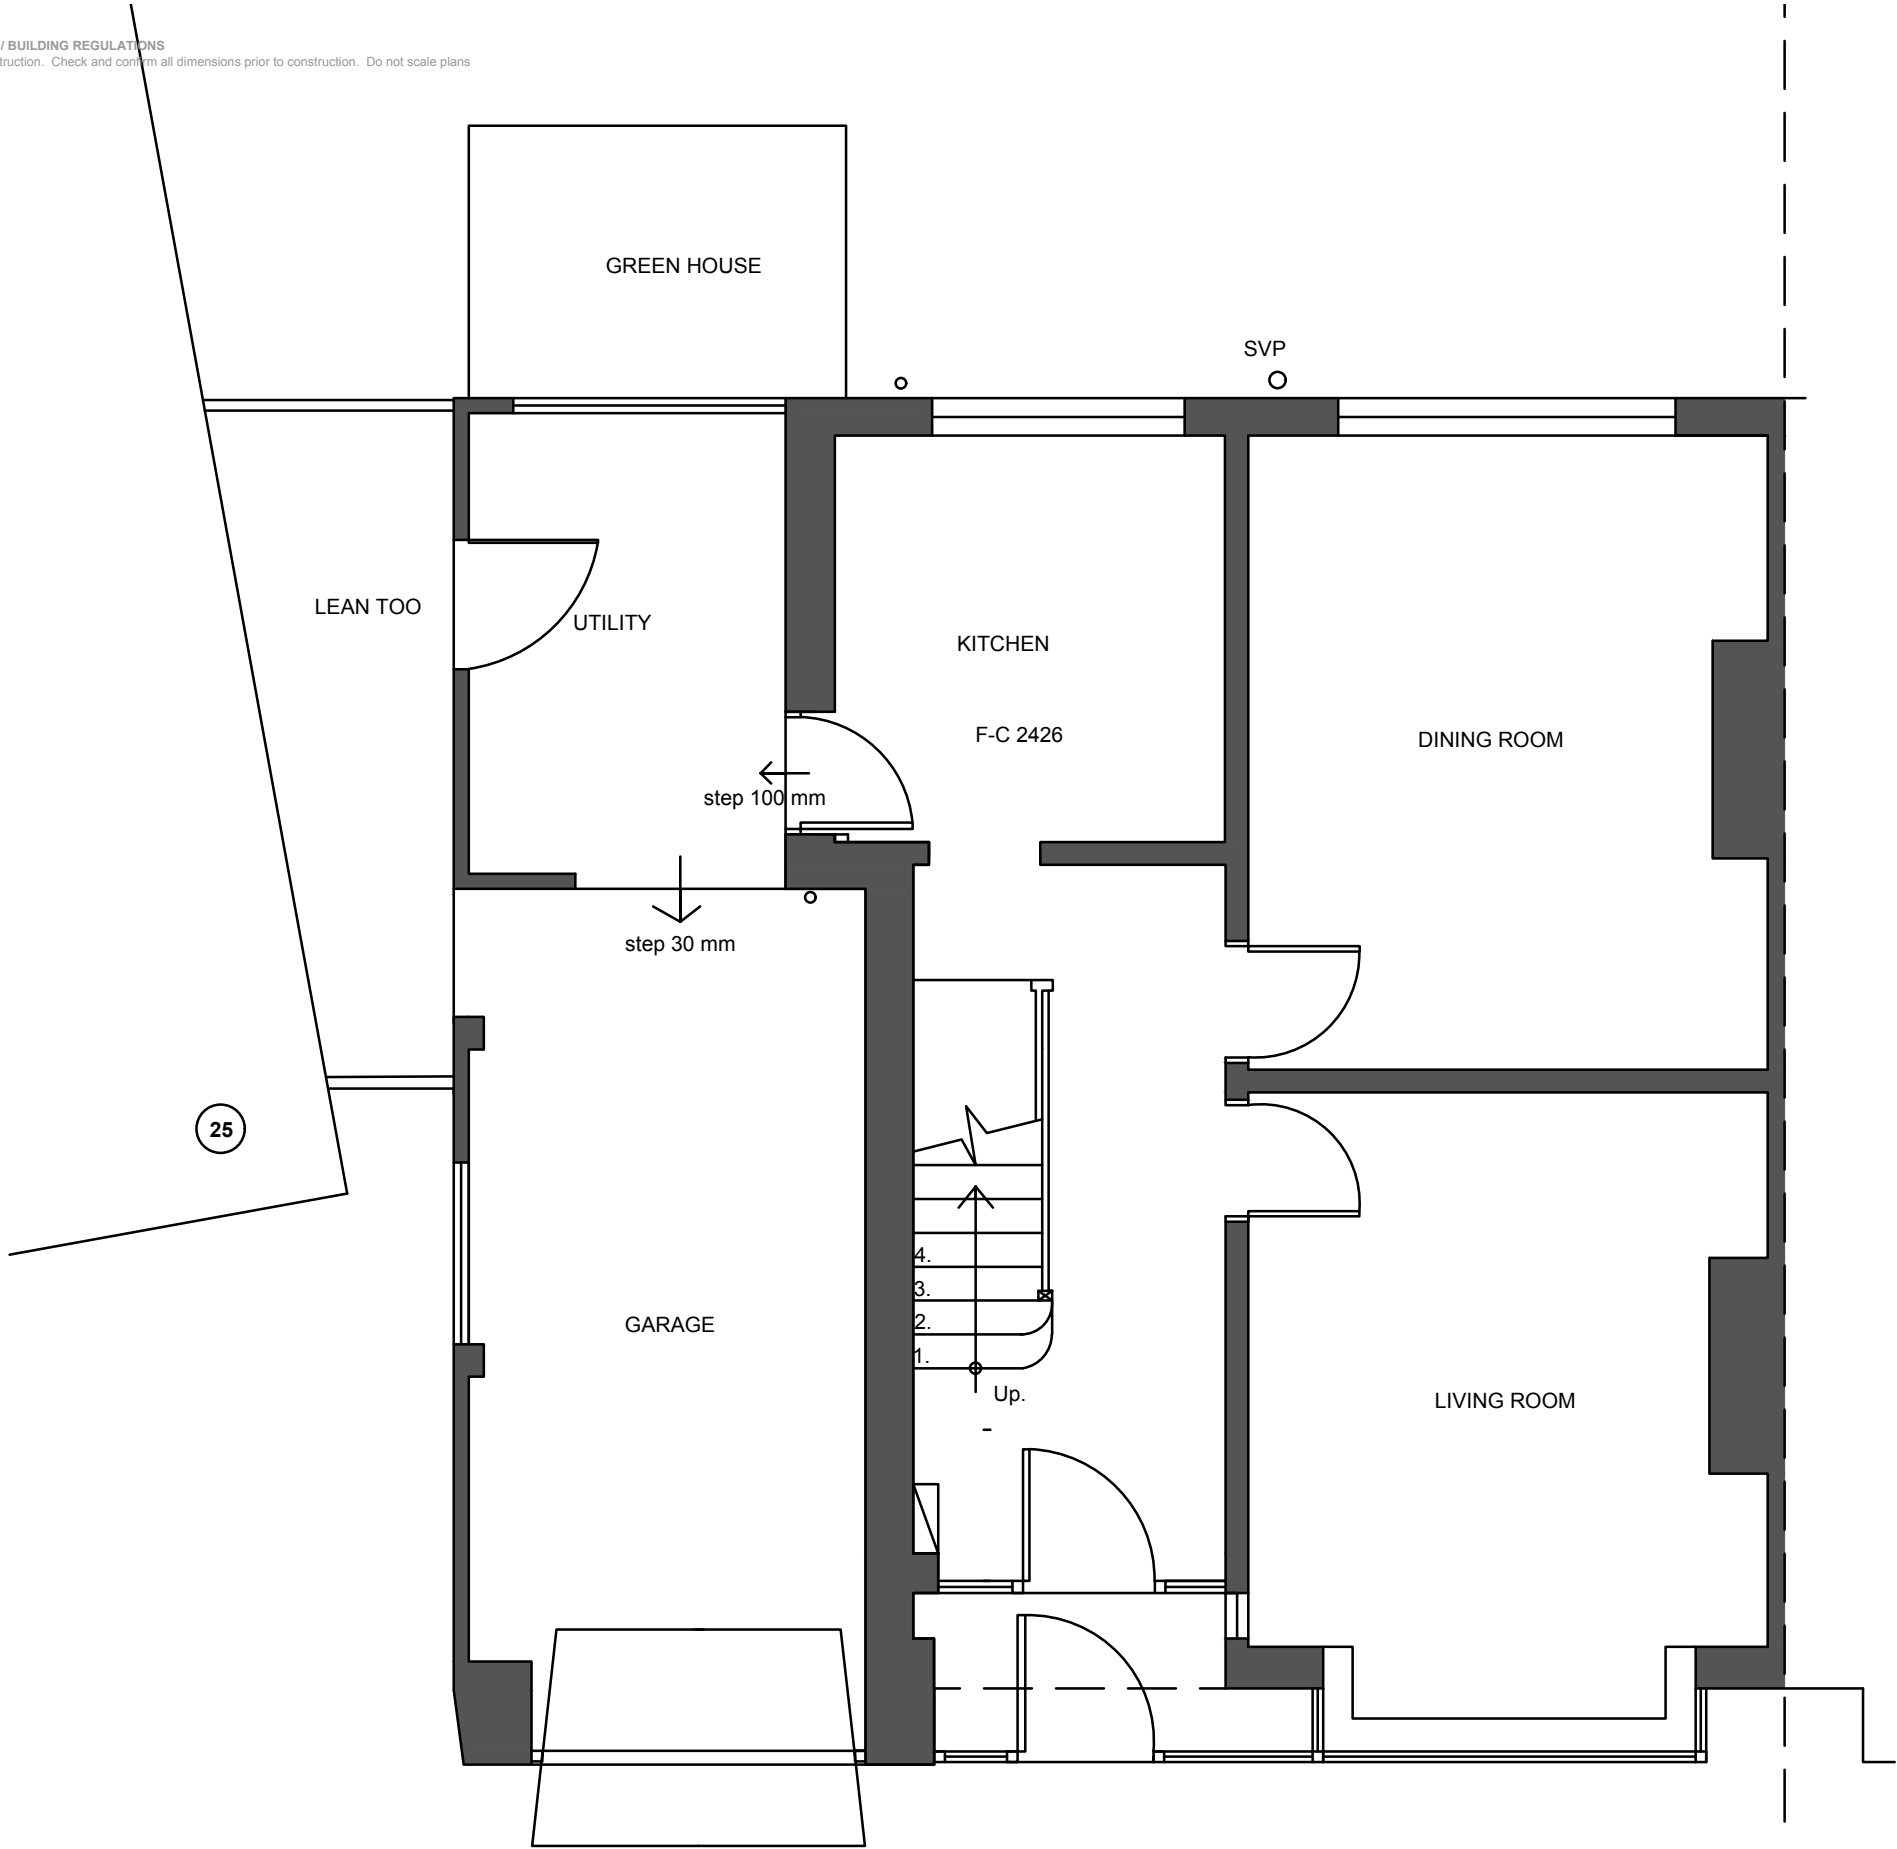

EXISTING GROUND FLOOR PLAN



Job Information:
**27 RIMMER AVENUE
LIVERPOOL
L16 2NE**

Drawing Title:
**EXISTING PLANS
GROUND FLOOR**

Drawing Ref: **B1213 - 001**

Date: 30-04-21	Drawn By: DS	Checked By:	Scale: 1:50
--------------------------	------------------------	-------------	-----------------------

OUTWOOD
Chartered Building Surveyors
Building Design & Property Consultants
126 Allerton Road Liverpool L18 2DG