


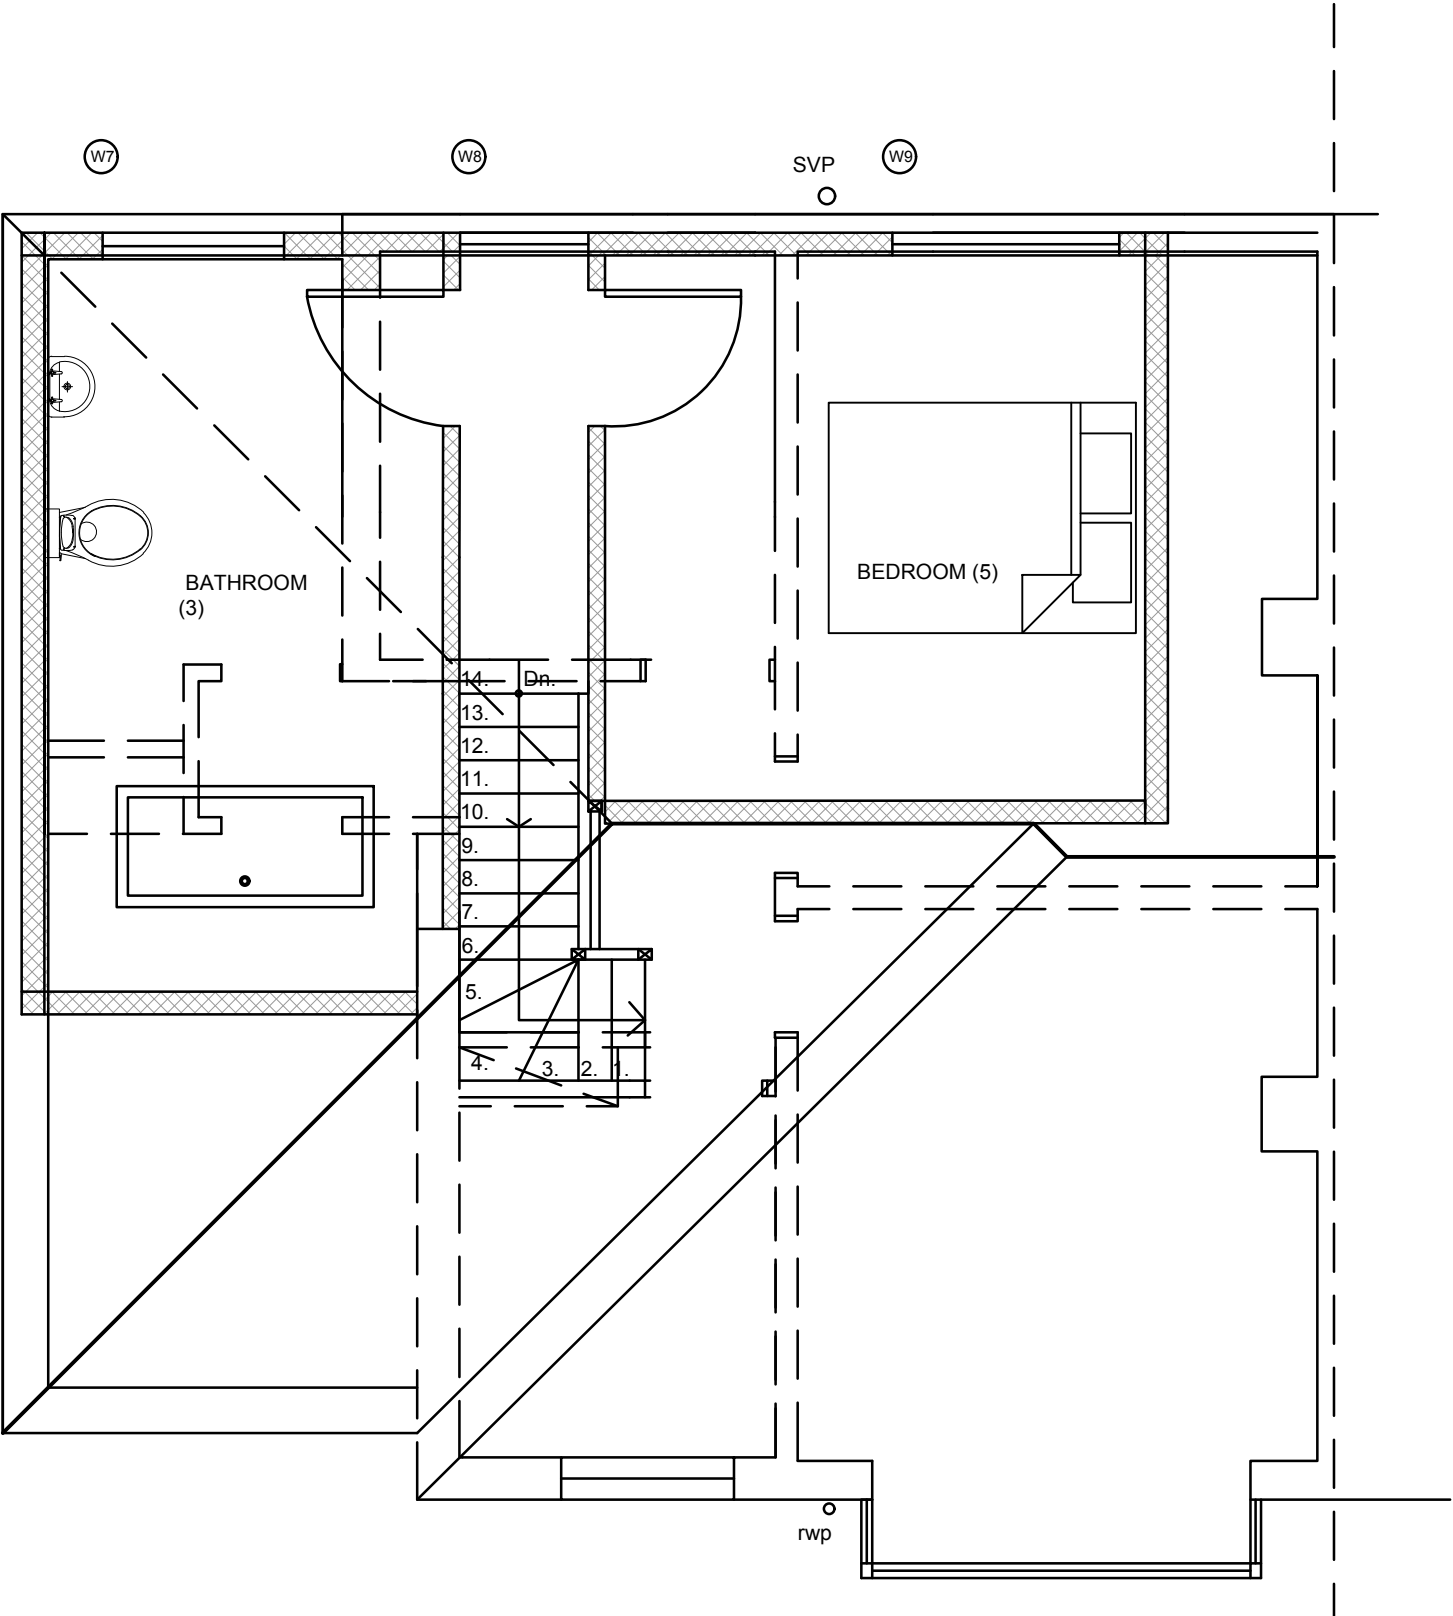

PROPOSED SECOND FLOOR PLAN



Job Information:
**27 RIMMER AVENUE
LIVERPOOL
L16 2NE**

Drawing Title:
**PROPOSED PLANS-
SECOND FLOOR**

OUTWOOD
Chartered Building Surveyors
Building Design & Property Consultants

Drawing Ref:		B1213 - 006		Revision:
				—
Date:	Drawn By:	Checked By:	Scale:	
24-04-21	DS		1:50	