



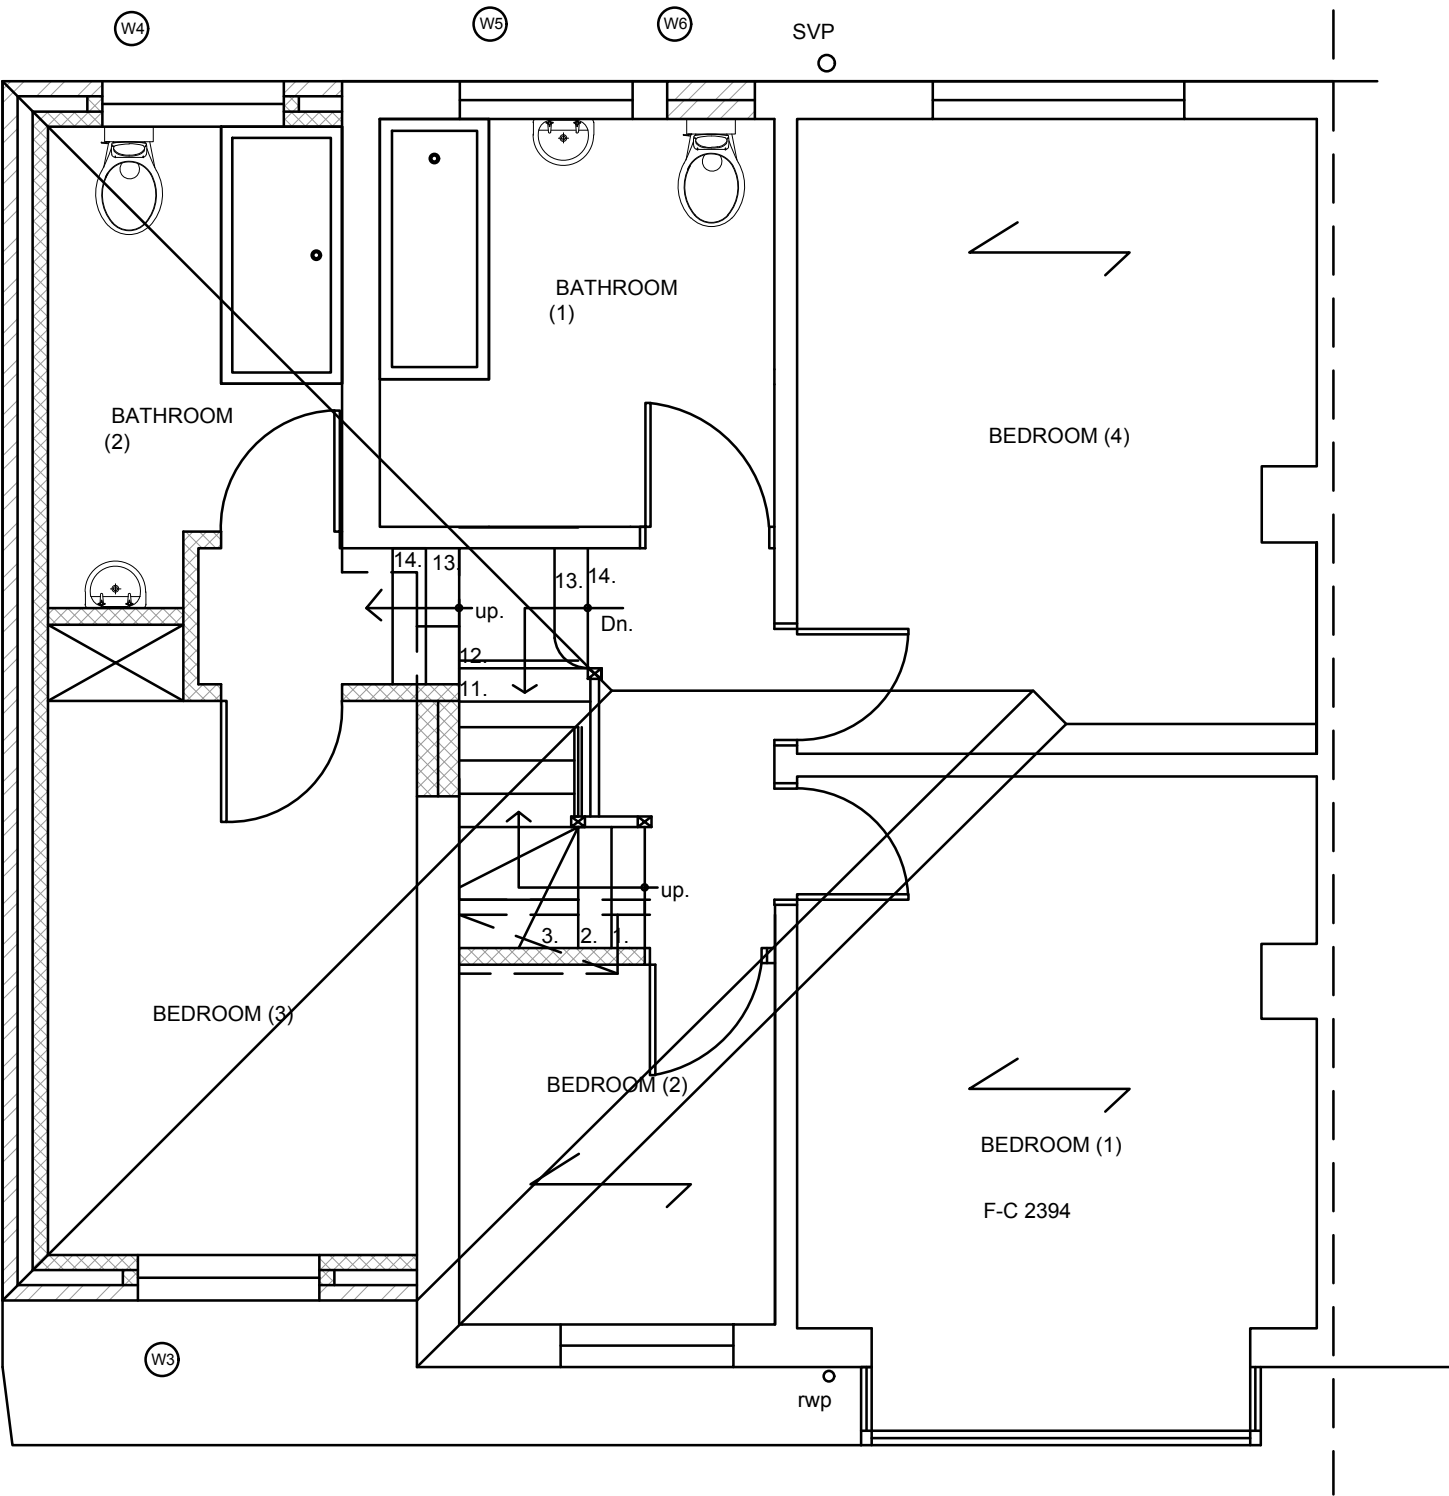

PROPOSED FIRST FLOOR PLAN

 

Job Information:
**27 RIMMER AVENUE
LIVERPOOL
L16 2NE**

Drawing Title:
**PROPOSED PLANS-
FIRST FLOOR**

OUTWOOD Chartered Building Surveyors Building Design & Property Consultants			
Drawing Ref:		Revision:	
B1213 - 005		—	
Date:	Drawn By:	Checked By:	Scale:
24-04-21	DS		1:50