



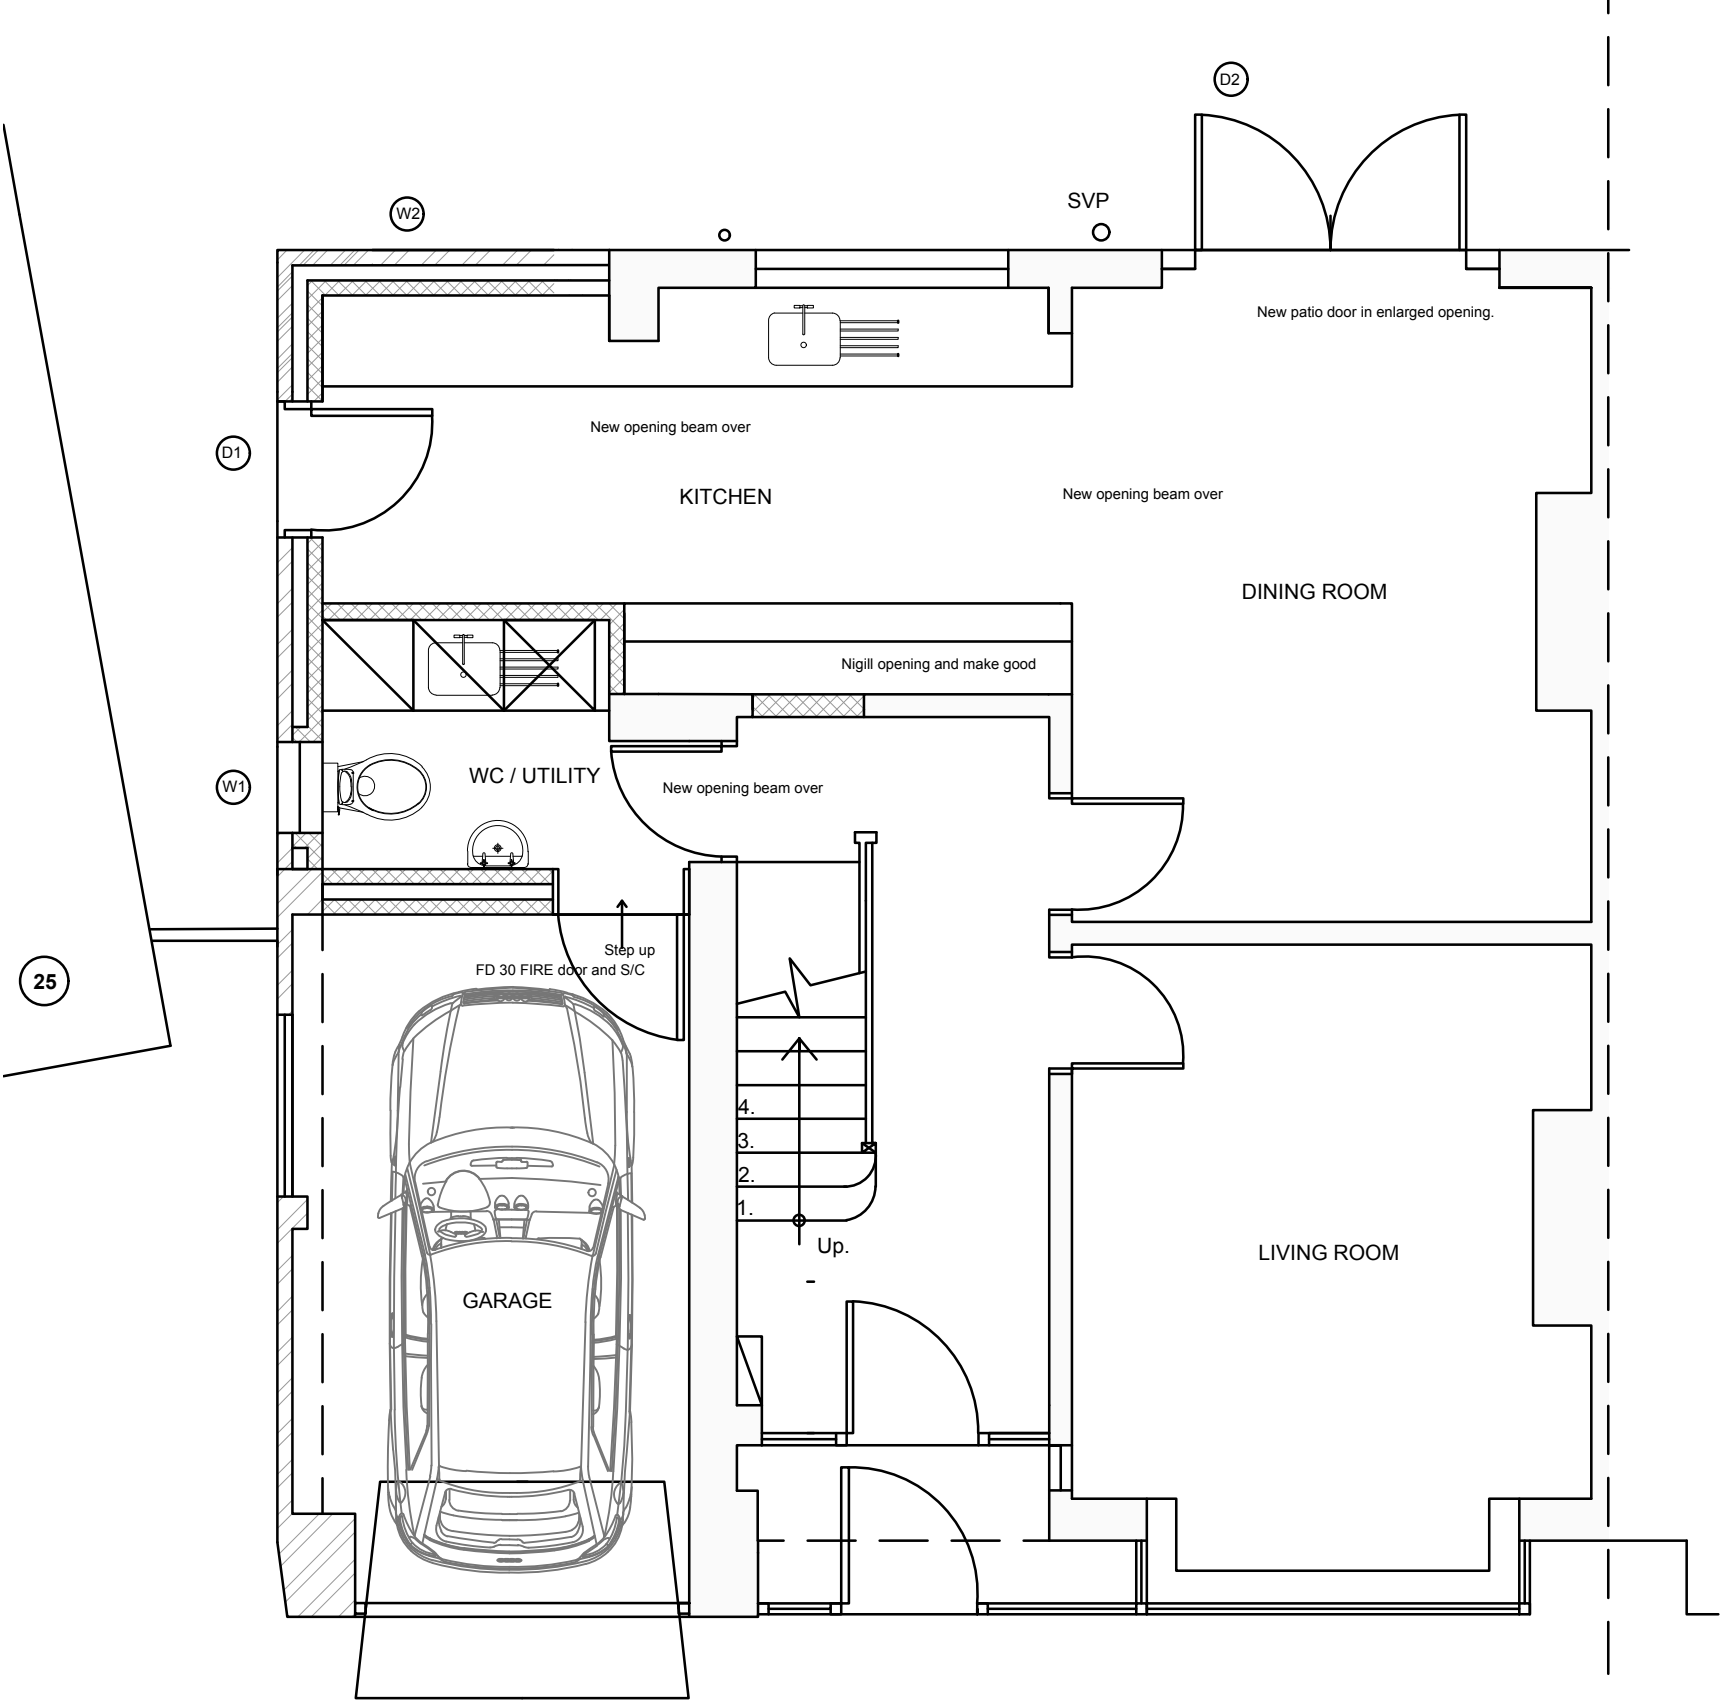

PROPOSED GROUND FLOOR PLAN

 

Job Information:
**27 RIMMER AVENUE
LIVERPOOL
L16 2NE**

Drawing Title:
**PROPOSED PLANS-
GROUND FLOOR**

OUTWOOD
Chartered Building Surveyors
Building Design & Property Consultants

Drawing Ref:	B1213 - 004	Revision:	—
Date:	24-04-21	Drawn By:	DS
		Checked By:	
		Scale:	1:50