




EXISTING

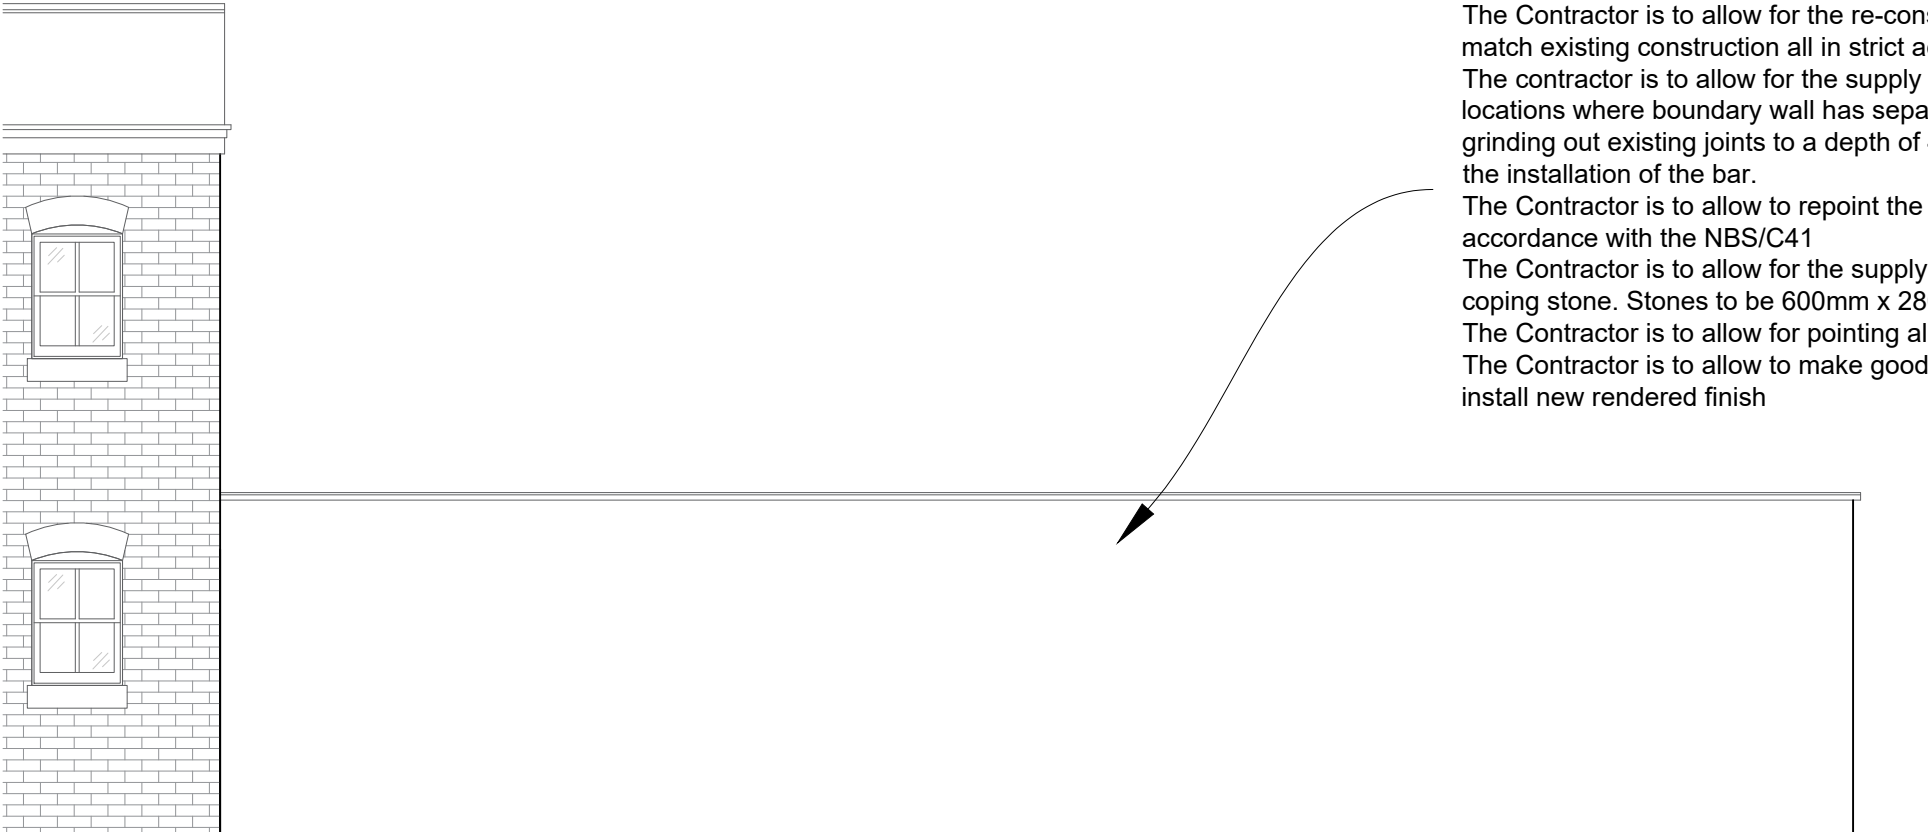

PROPOSED

Proposed East Side Wall Works

The Contractor is to allow for the re-construction of previously demolished wall to match existing construction all in strict accordance with NBS/C41.

The contractor is to allow for the supply and installation of new Helifix Bar to locations where boundary wall has separated. The Contractor is to allow for grinding out existing joints to a depth of 40mm and lenght of 500mm to allow for the installation of the bar.

The Contractor is to allow to repoint the entire wall (both sides) in strict accordance with the NBS/C41

The Contractor is to allow for the supply and installation of new pre-cast concrete coping stone. Stones to be 600mm x 280mm by Marshall's or similar approved.

The Contractor is to allow for pointing all joints in strict accordance with NBS/C41.

The Contractor is to allow to make good to co-op side facing wall supply and install new rendered finish



Rev	Description	Date

Client:
CO-OP

Project Title:
CO-OP PRESCOTT

Project Number: 0018968008	Drawing Number: 07
-------------------------------	-----------------------

Drawing Title:
07 - EAST EXISTING & PROPOSED ELEVATIONS

Stage: PLANNING	Status: -	Revision: -
--------------------	--------------	----------------

Date: 13/08/2021	Size: A3	Scale: 1:50
---------------------	-------------	----------------



- 1 King Street, Manchester, UK, M2 6AW
- +44 (0) 161 868 7700
- RLB_UK
- RLB.com
- ✉
- 📍
- 🔍

This drawing is to be read in conjunction with all other associated specifications, schedules, drawings and information issued.

Do **NOT** scale this drawing. Check and verify **ALL** dimensions and levels and on site before work commences. For discrepancies or omissions contact Rider Levett Bucknall.

All work and materials to conform with current applicable statutory legislation and regulations.

All work to comply with Construction Design Management (CDM) 2015.

Drawings to be printed in colour, to the scale stated in the title block:

Print colour check (CMYK)  Print size check  9mm

This information is not to be shared or replicated without permission from RLB. Copyright © 2021 Rider Levett Bucknall UK Limited.

0 1m 2m 2.5m

1:50

INDICATIVE EAST ELEVATION

SCALE : 1:50