

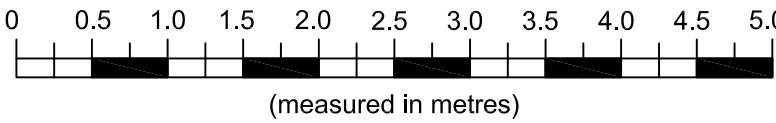


The Contractor is responsible for checking dimensions and any discrepancy to be verified with the Architects before proceeding. Figured dimensions to be worked to only. Subject to all Local Authority and Statutory approvals.
DO NOT SCALE

PLANNING

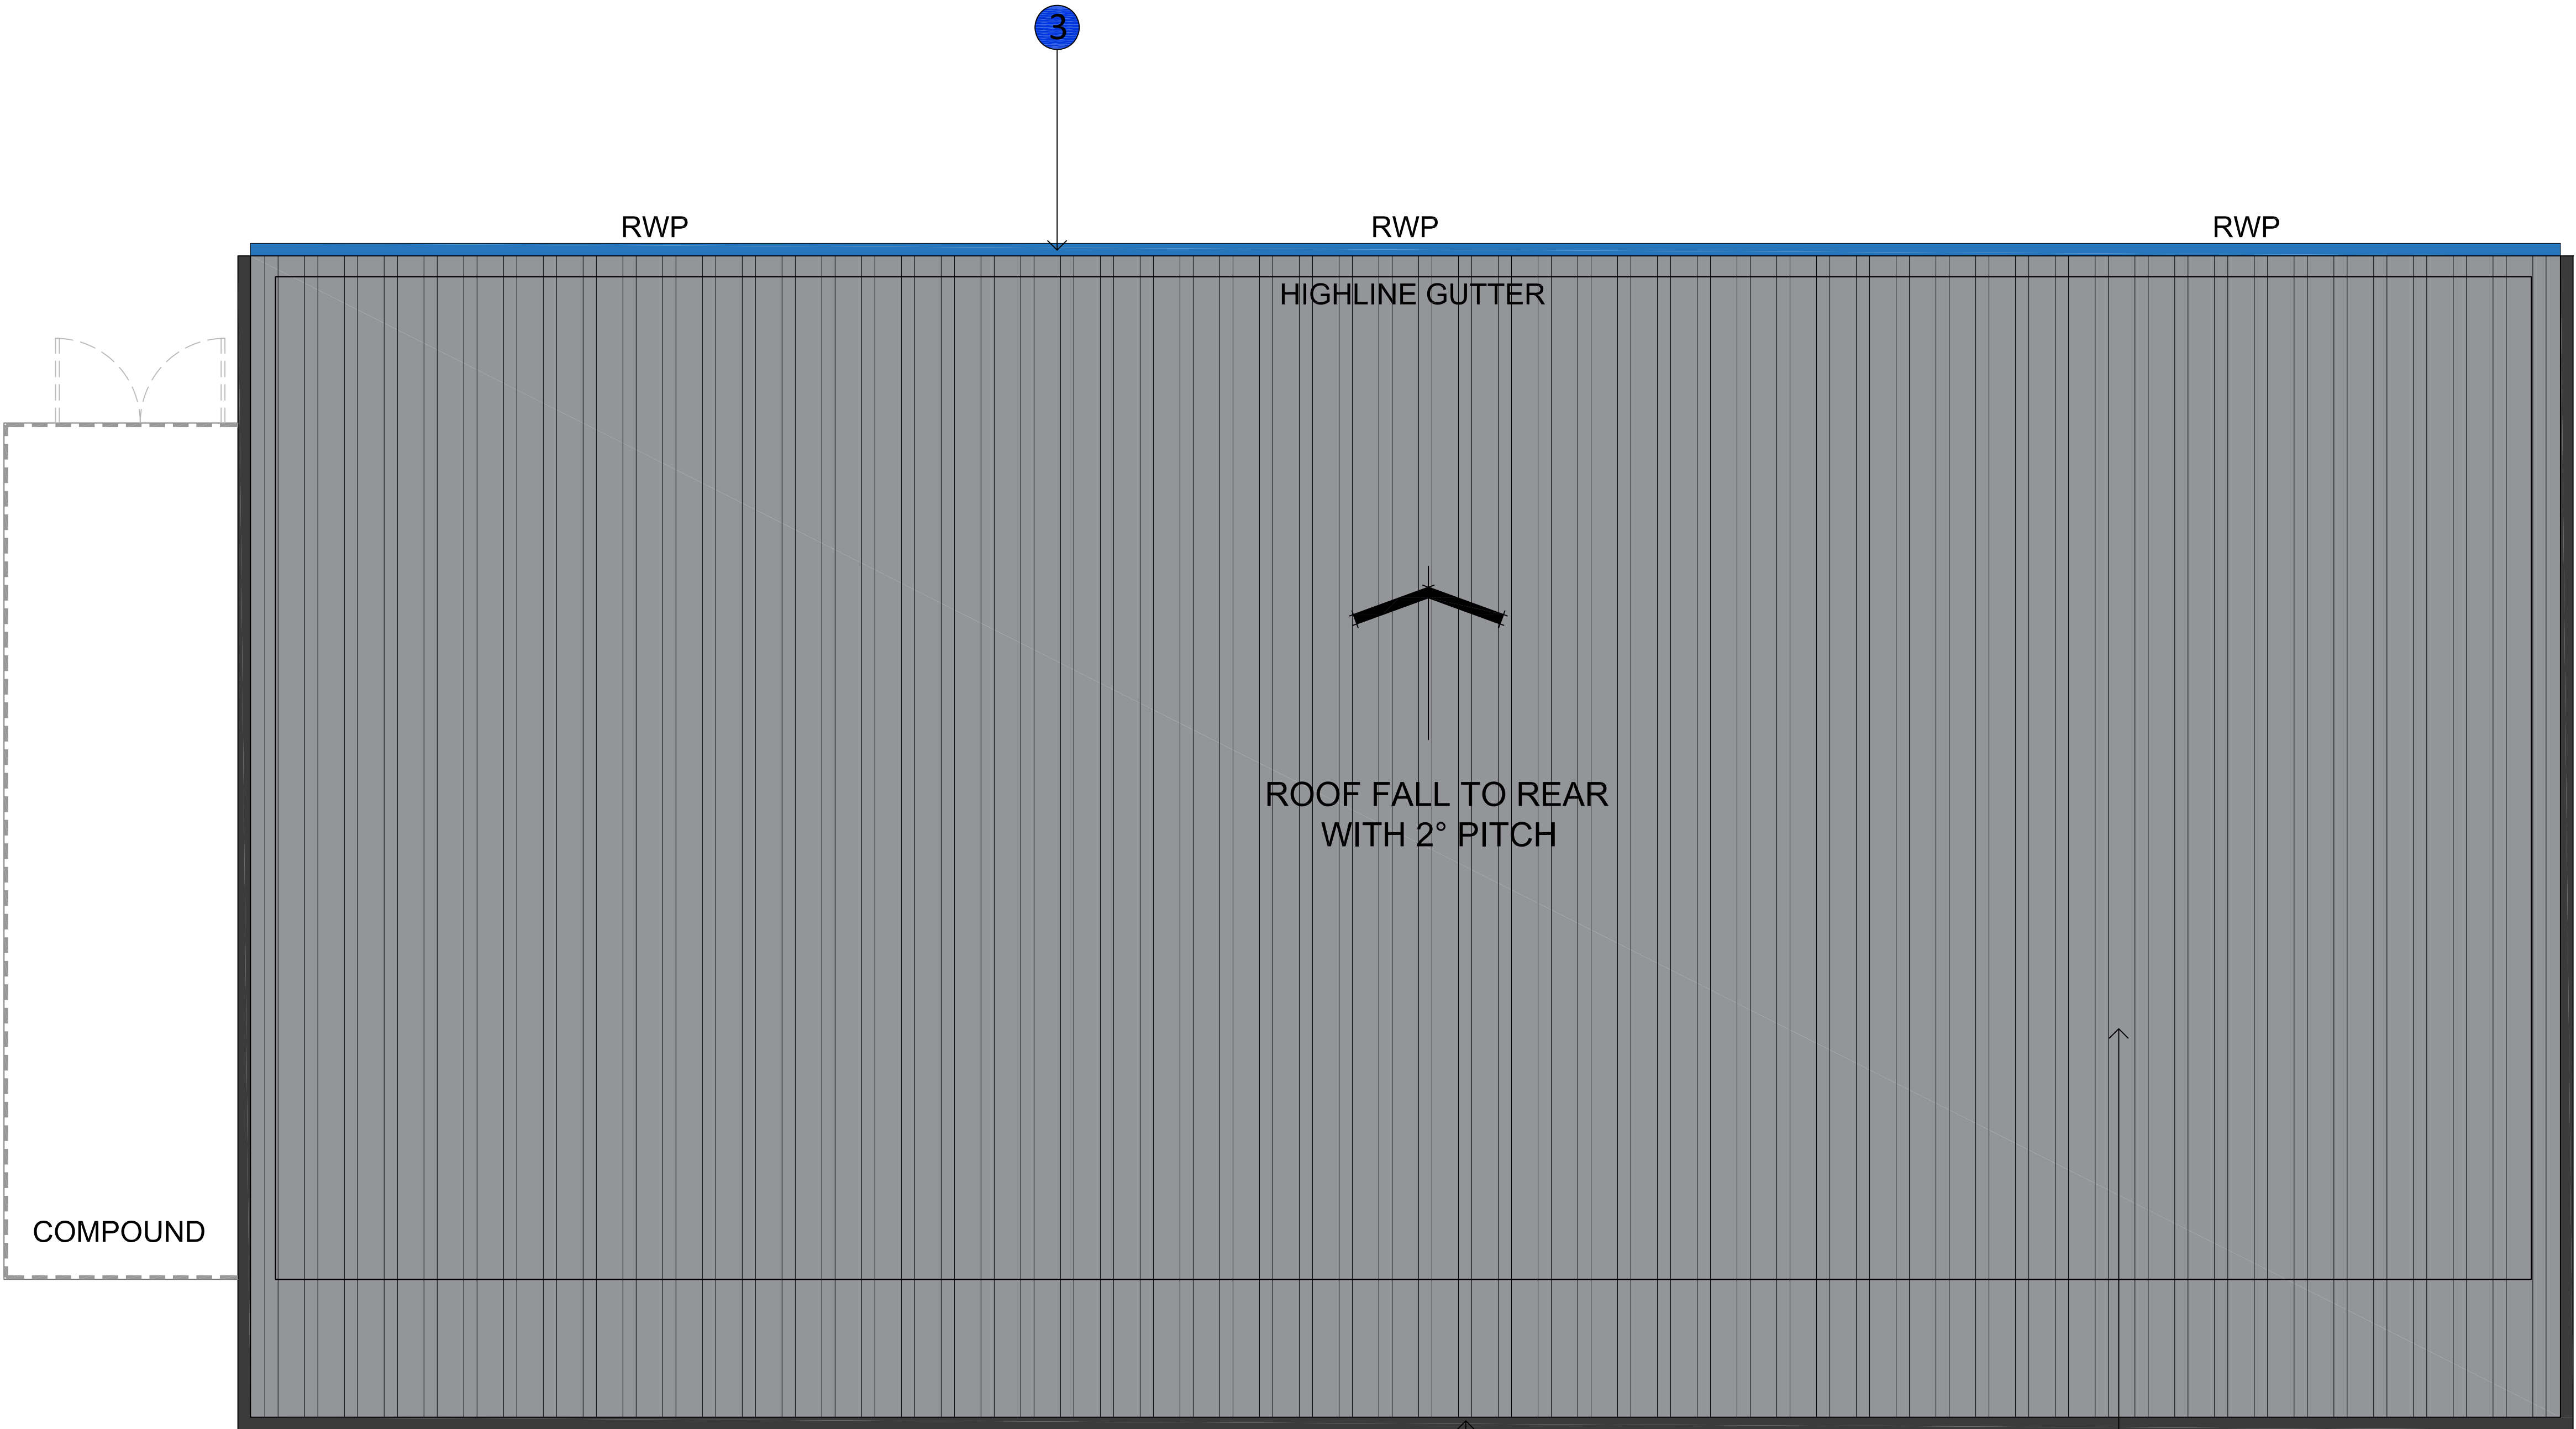

1:50

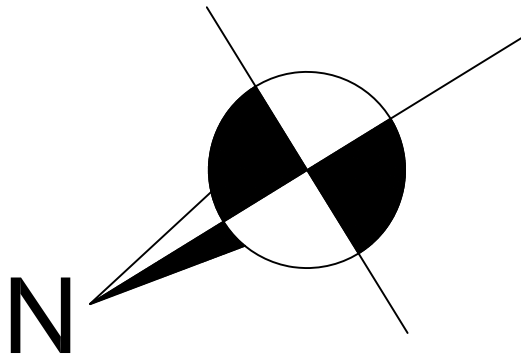

ROOF MATERIALS:

1. ROOF FASCIA - 650mm Deep projecting fascia panels, colour Dark Gray RAL 7021
2. ROOF - Kingspan KS1000 Kingzip Trapezoidal Roof Panel System or similar, colour Merlin Grey RAL 180 40 05 / BS 18B25
3. GUTTER/RWPs - Gutters to be a Highline gutter system, with 125x125mm RWPs Dark Gray RAL 7021

ROOF PLAN

B	Roof Plan updated	18.06.21
A	Covered / secure cycle store added	04.07.18
REV	DESCRIPTION	DATE

EMERSON HOUSE, HEYES LANE,
ALDERLEY EDGE,
CHESHIRE SK9 7LF
Tel: (01625) 588400, Fax: (01625) 588276



location
ACADEMY BUSINESS PARK
LEES ROAD KNOWSLEY L33 7SA

title
P.F.S. Kiosk
Proposed Roof Plan

scale 1:50	@ A1	ref t.l.h.	checked	date 05.04.18
---------------	------	---------------	---------	------------------

drawing no.
389-PL-2008-B