



1:100

The Contractor is responsible for checking dimensions and any discrepancy to be verified with the Architects before proceeding. Figured dimensions to be worked to only. Subject to all Local Authority and Statutory approvals.
DO NOT SCALE


PLANNING

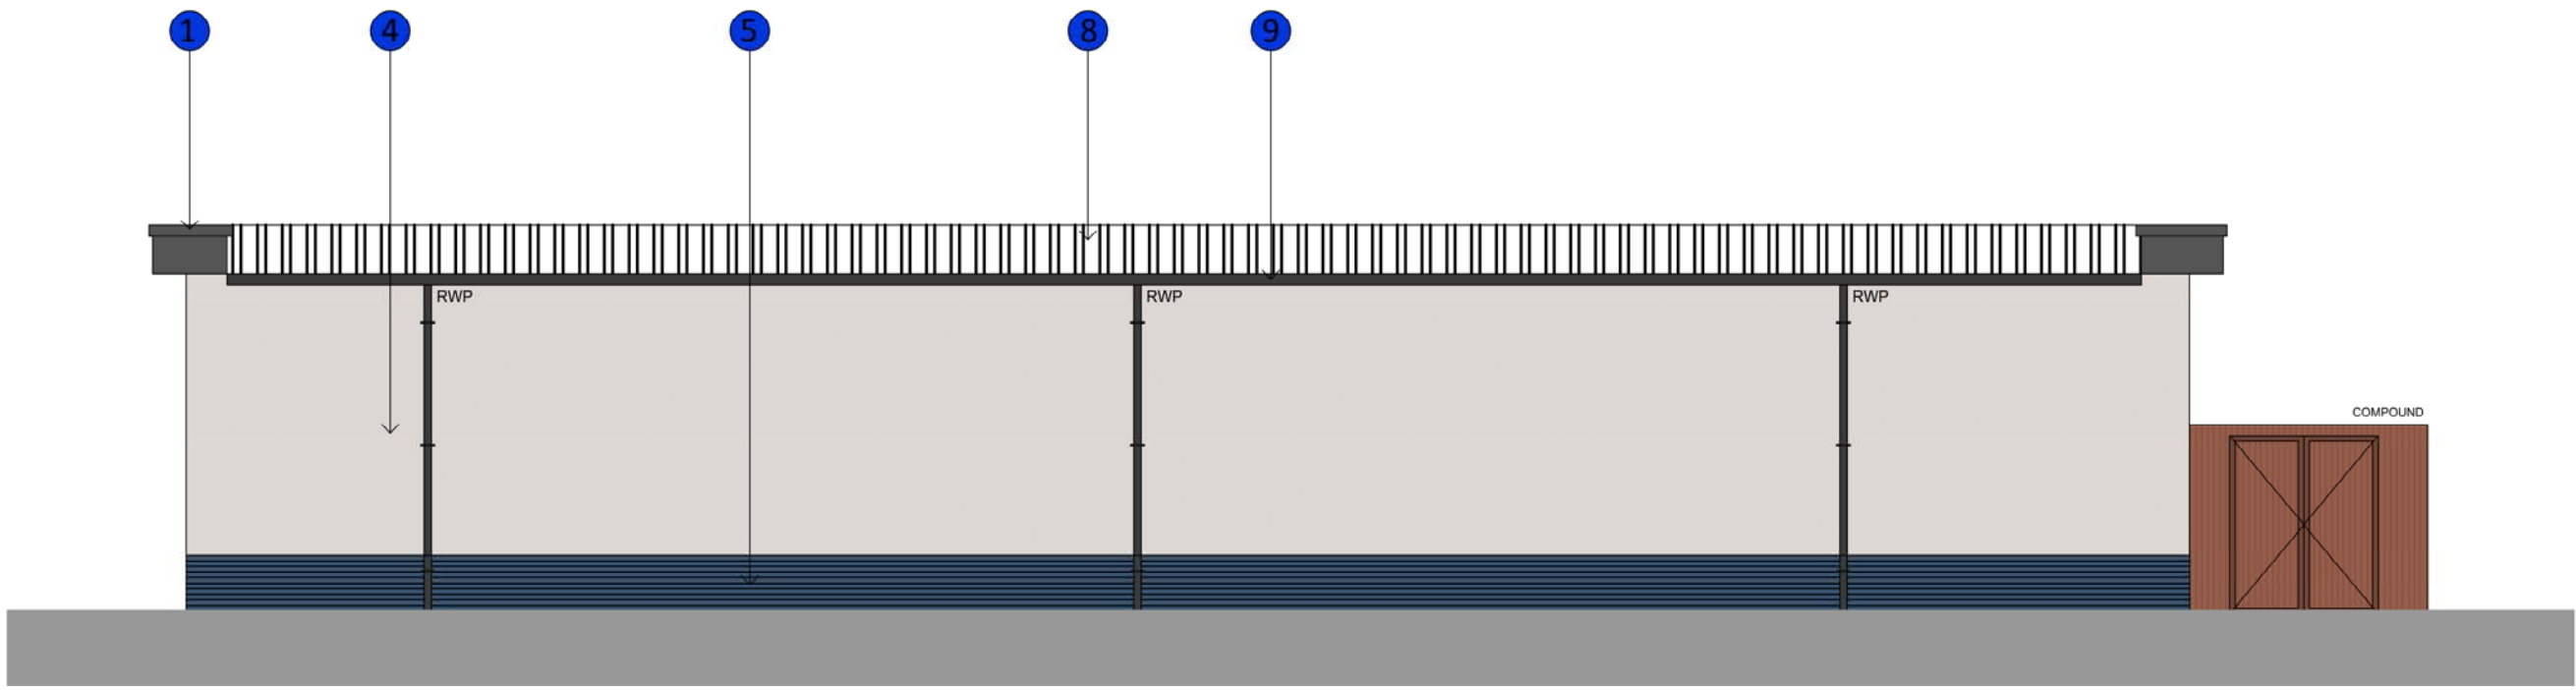


REAR ELEVATION

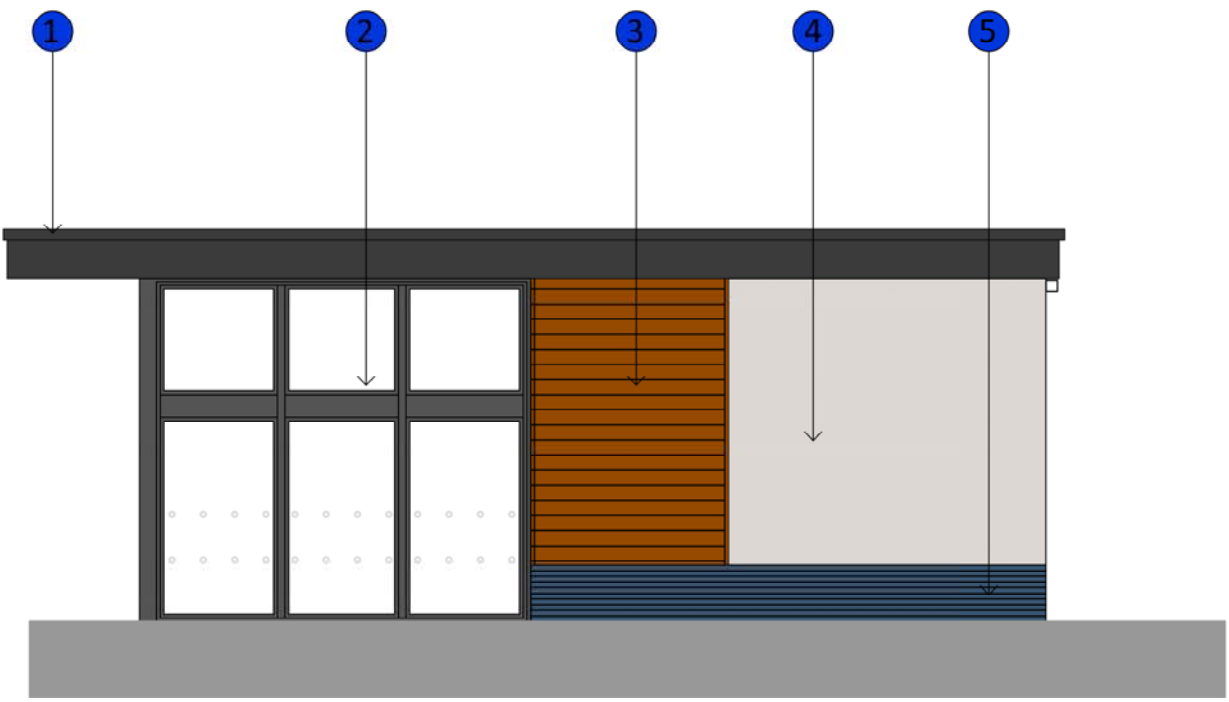

SIDE ELEVATION

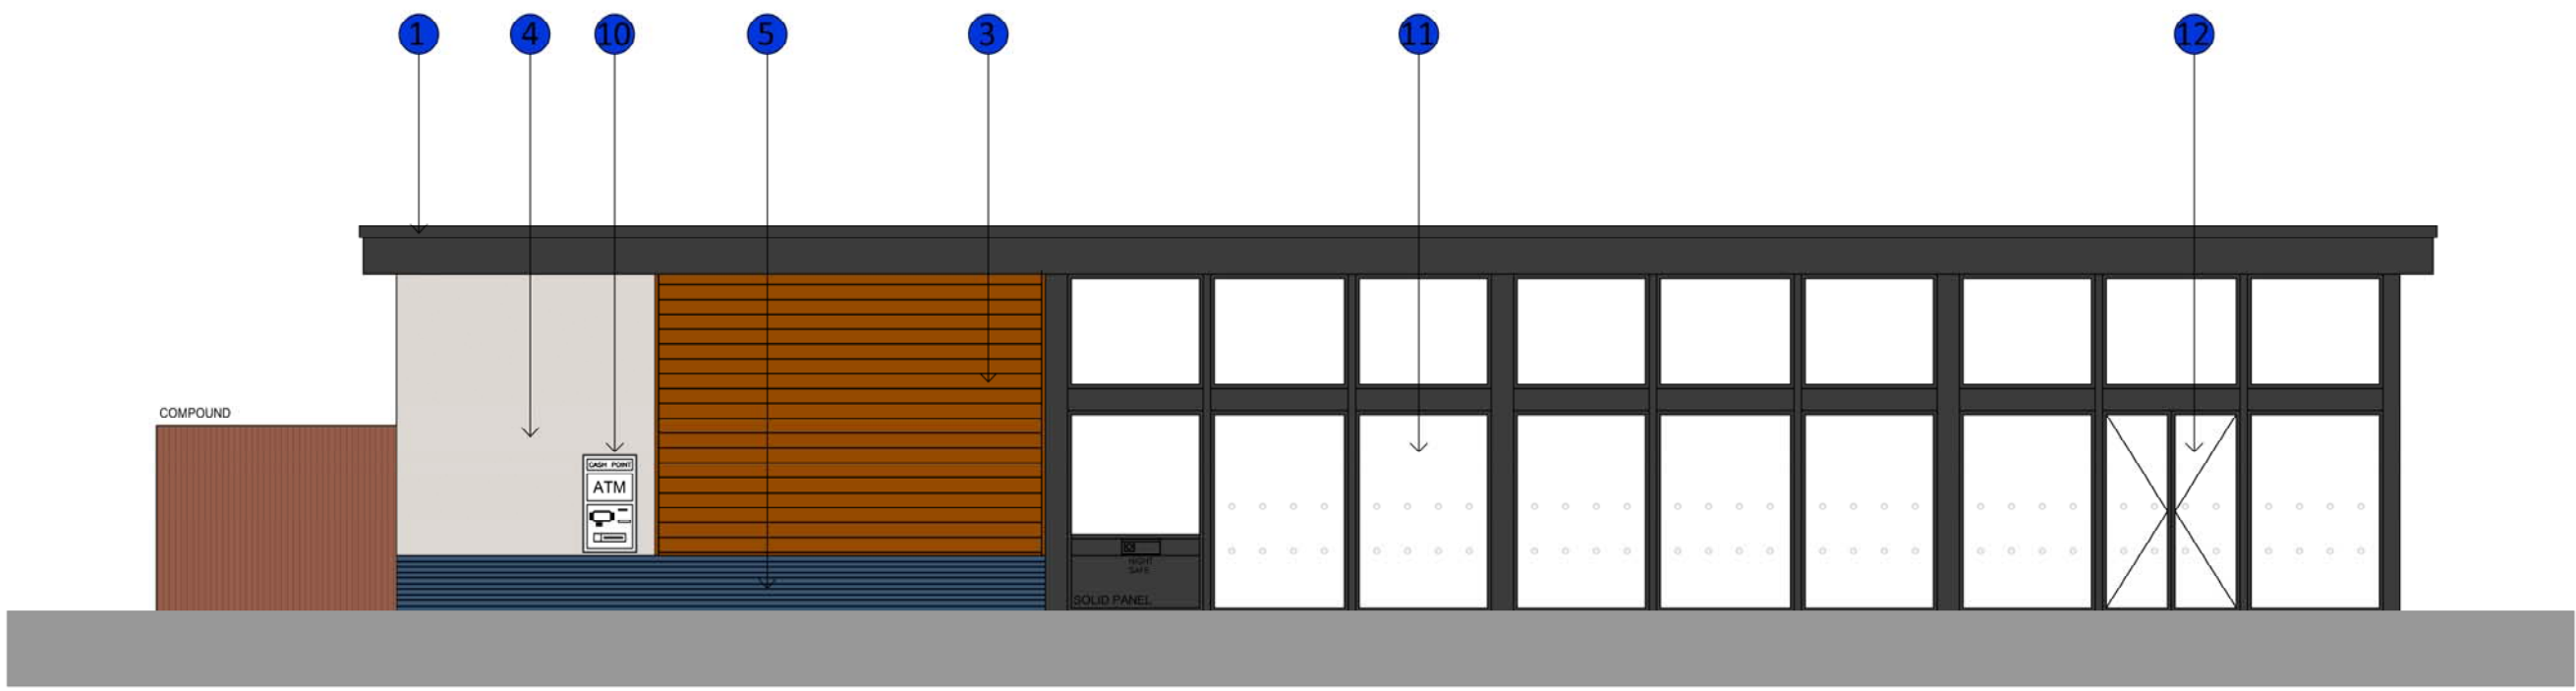

FRONT ELEVATION

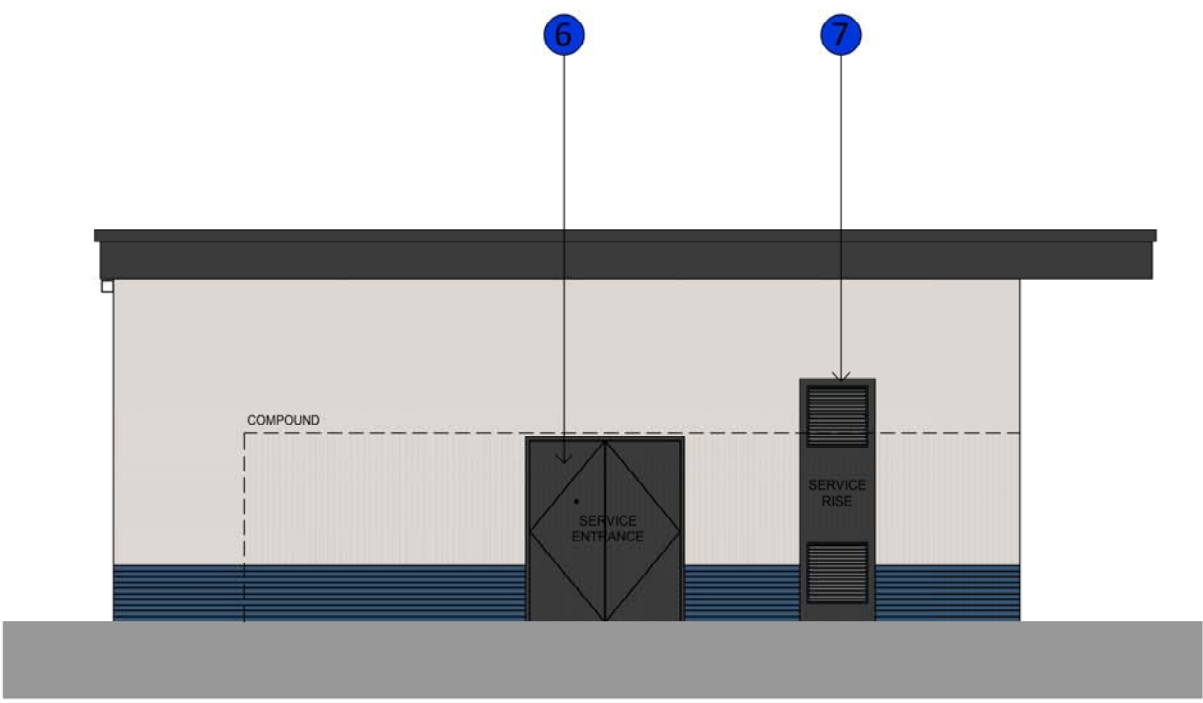

SIDE ENTRANCE (SERVICE)

KIOSK BUILDING

Building fabric to generally consist of:

1. ROOF FASCIA - 650mm Deep projecting fascia panels, colour Dark Gray RAL 7021
2. GLAZING (Dummy Windows) - Aluminium framed & glazed side dummy windows. Framework to be finished in Dark Gray RAL 7021
3. EXTERNAL WALL (Timber Panels) - Selected & approved Horizontally laid timber cladding boards, fixed back to sub frame supported off blockwork
4. EXTERNAL WALL (Top Panel) - Blockwork to receive a selected & approved thru colour render - colour white with a 'scraped texture'
5. EXTERNAL WALL (Bottom Panels) - Low level selected and approved class A Blue Black solid engineering brickwork

6. SERVICE DOOR D2 (Back of House) - Steel security (Double) service door to access into plant /refuse compound area, colour Dark Gray RAL 7021
7. SERVICE SHROUD - Aluminium service cable shroud with vent grills top and bottom, colour RAL 7021
8. ROOF - Kingspan KS1000 Kingzip Trapezoidal Roof Panel System or similar, colour Merlin Grey RAL 180 40 05 / BS 18B25
9. GUTTER/RWPs - Gutters to be a Highline gutter system, with 125x125mm RWPs Dark Gray RAL 7021
10. ATM - Located in a secure room within the back of house area
11. GLAZING (Shopfront) - Aluminium framed & glazed curtain walling system spanning from finished floor to soffit level. Framework to be finished in Dark Gray RAL 7021
12. SHOP ENTRANCE DOOR D1- Aluminium framed & glazed shopfront with automatic double sliding DDA compliant doors. Framework to be finished in Dark Gray RAL 7021

C	Elevations updated	18.06.21
B	Elevation references updated	18.07.18
A	Bin, Cycle & Condenser Store updated	03.07.18
REV	DESCRIPTION	DATE

EMERSON HOUSE, HEYES LANE,
ALDERLEY EDGE,
CHESHIRE SK9 7LF
Tel: (01625) 588400. Fax: (01625) 588276

Orbit
Developments

location
ACADEMY BUSINESS PARK
LEES ROAD KNOWSLEY L33 7SA

title
P.F.S. Kiosk
Proposed Elevations

scale	ref	checked	date
1:100 @ A1	t.l.h.		06.04.18

drawing no.
389-PL-2009-C