


The Contractor is responsible for checking dimensions and any discrepancy to be verified with the Architects before proceeding. Figured dimensions to be worked to only. Subject to all Local Authority and Statutory approvals.
DO NOT SCALE

PLANNING

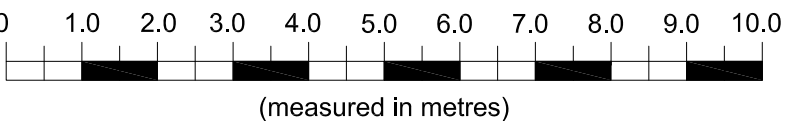


1:100




SOUTH WEST ELEVATION



NORTH EAST ELEVATION

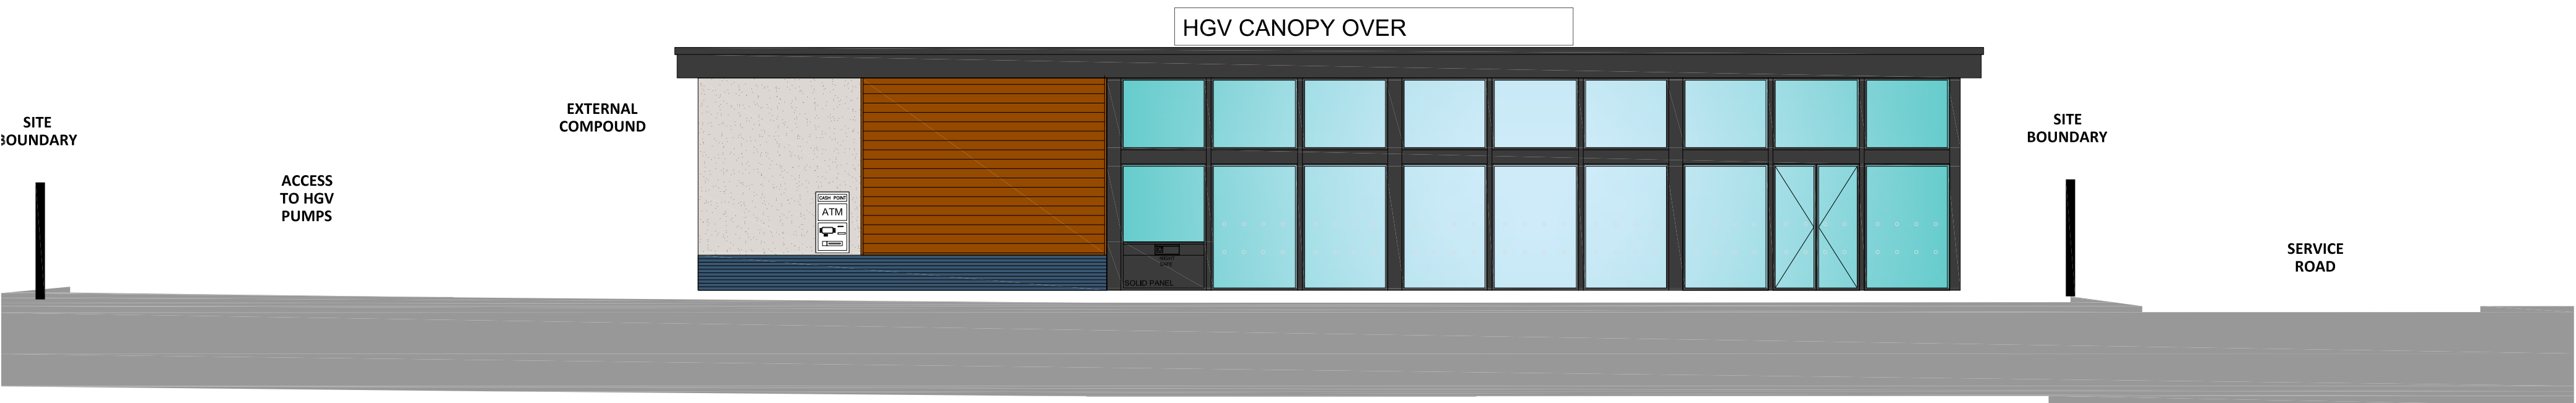

NORTH WEST ELEVATION

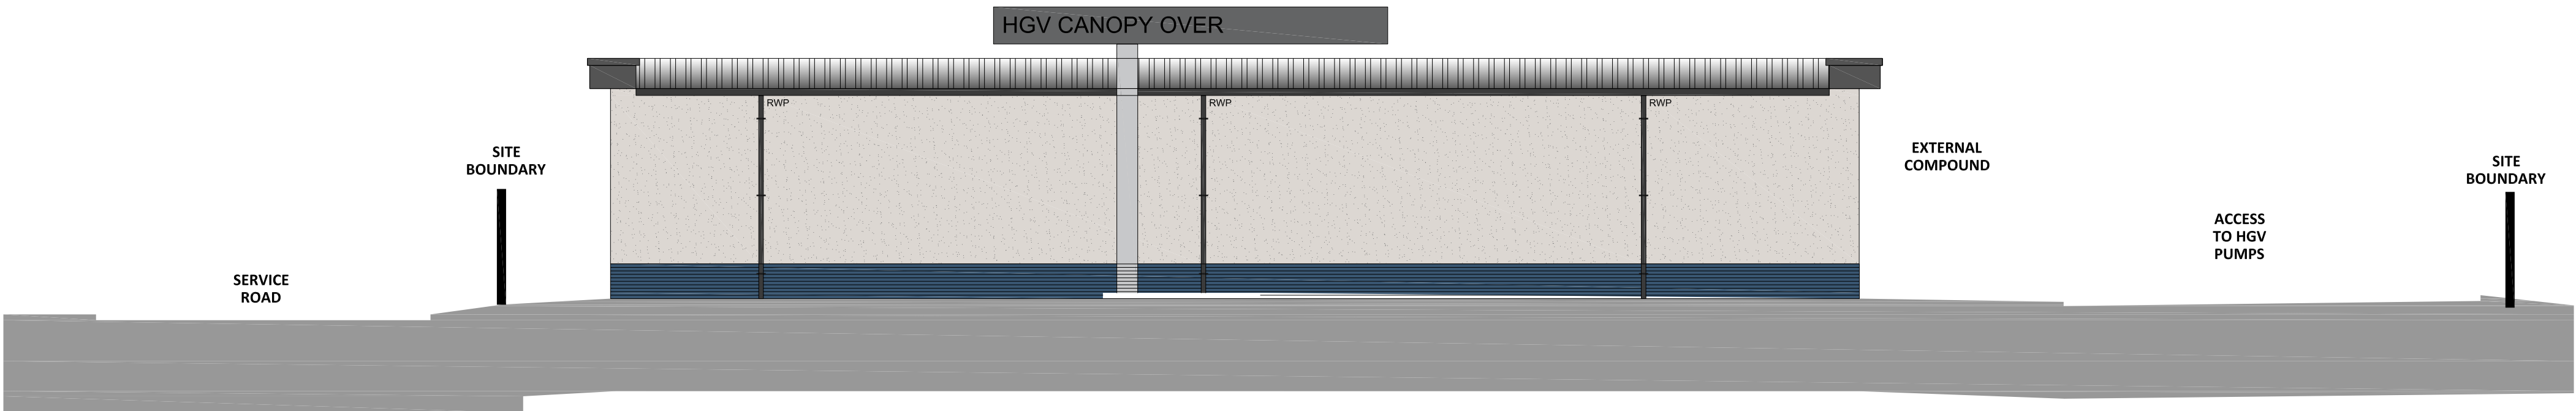

SOUTH EAST ELEVATION

A	Elevations updated	21.06.21
REV	DESCRIPTION	DATE

EMERSON HOUSE, HEYES LANE,
ALDERLEY EDGE,
CHESHIRE SK9 7LF
Tel: (01625) 588400, Fax: (01625) 588276

Orbit
Developments

location
ACADEMY BUSINESS PARK
LEES ROAD KNOWSLEY L33 7SA

title
PROPOSED P.F.S. ELEVATIONS

scale 1:100 @ A1	ref t.l.h.	checked	date 18.07.18
---------------------	---------------	---------	------------------

drawing no.
389-PL-2011-A