


Existing Front Elevation



Existing Side Elevation

Existing Rear Elevation

Existing Other Side Elevation

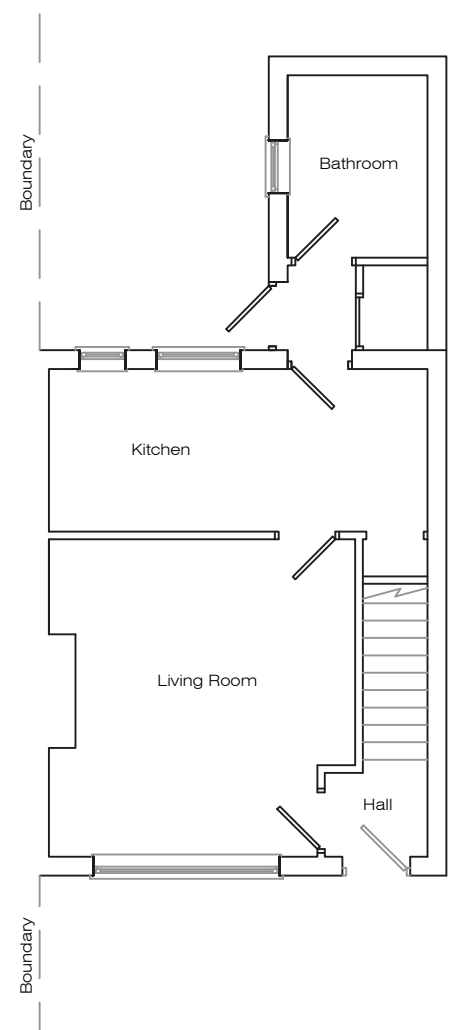

Existing Ground Floor Plan

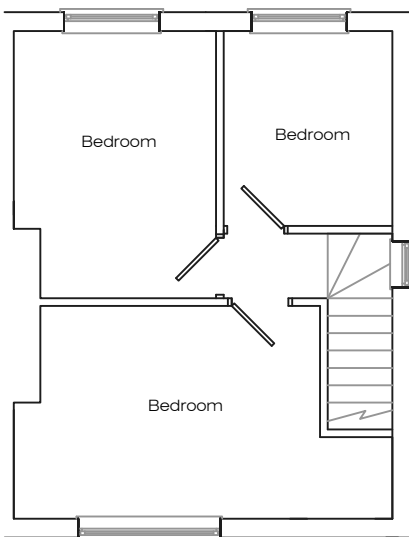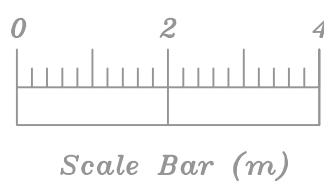

Existing First Floor Plan

Address 7 Green way, L36				
Job Title Two storey extension to side and C2 conversion works				
Drawing title Existing Plans				
Chkd	Appvd	date Nov '24	scale 1:100 @ A2	Dwg No. 001