




Standard Details 1:20

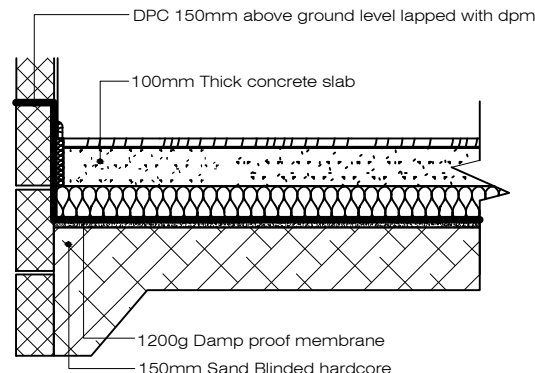


Solid Ground Floor

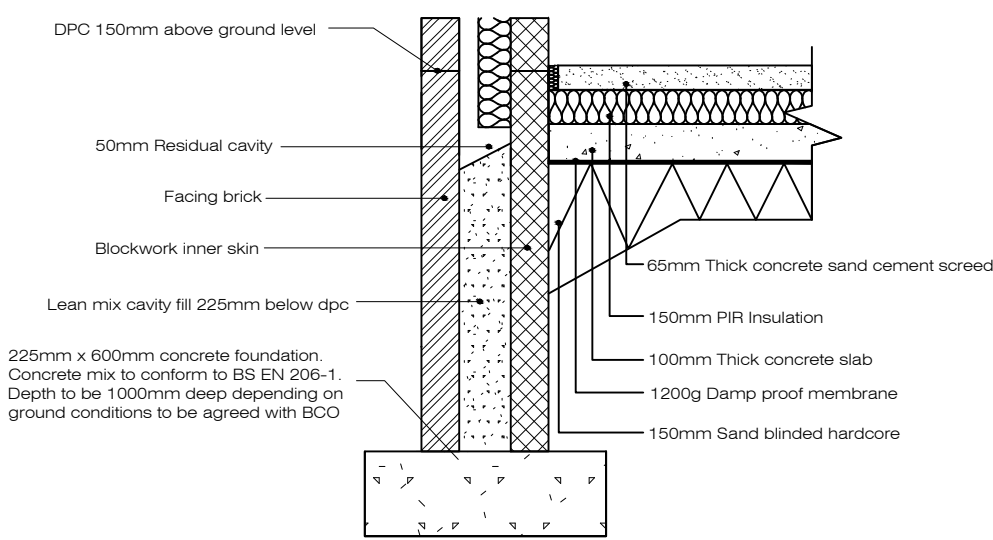


Strip Foundation

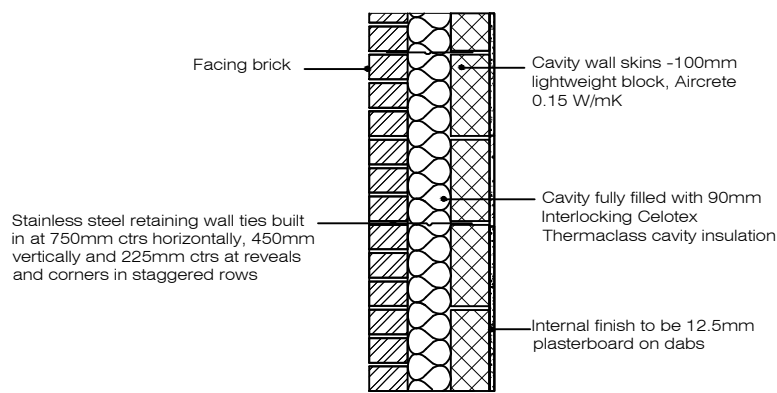

Full Fill Cavity Wall

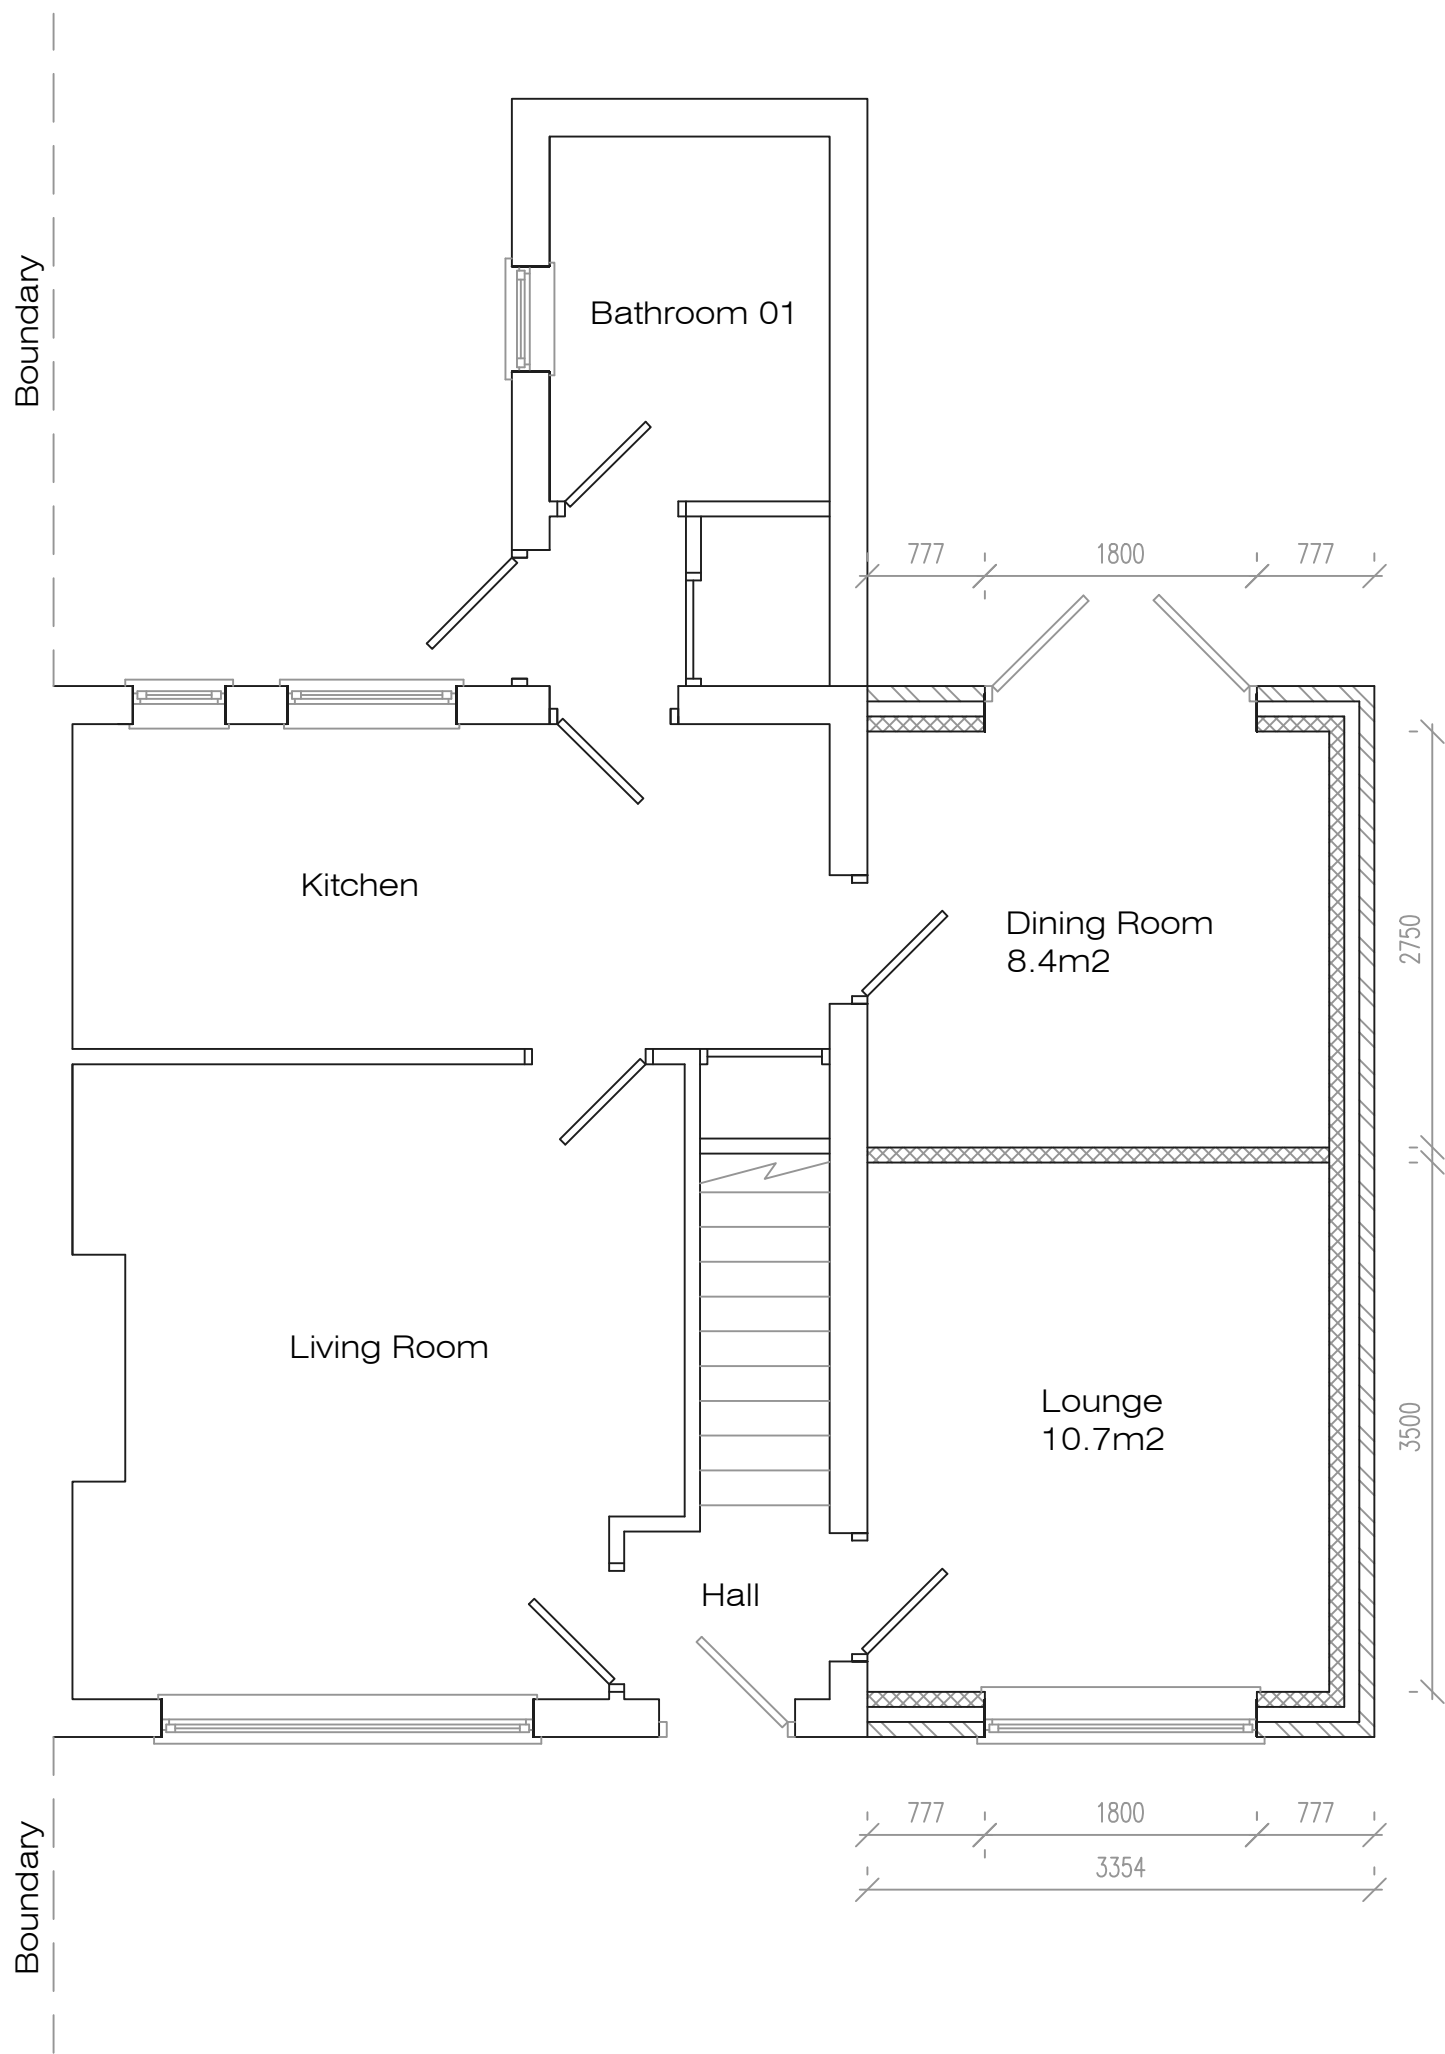

Proposed Ground Floor Plan

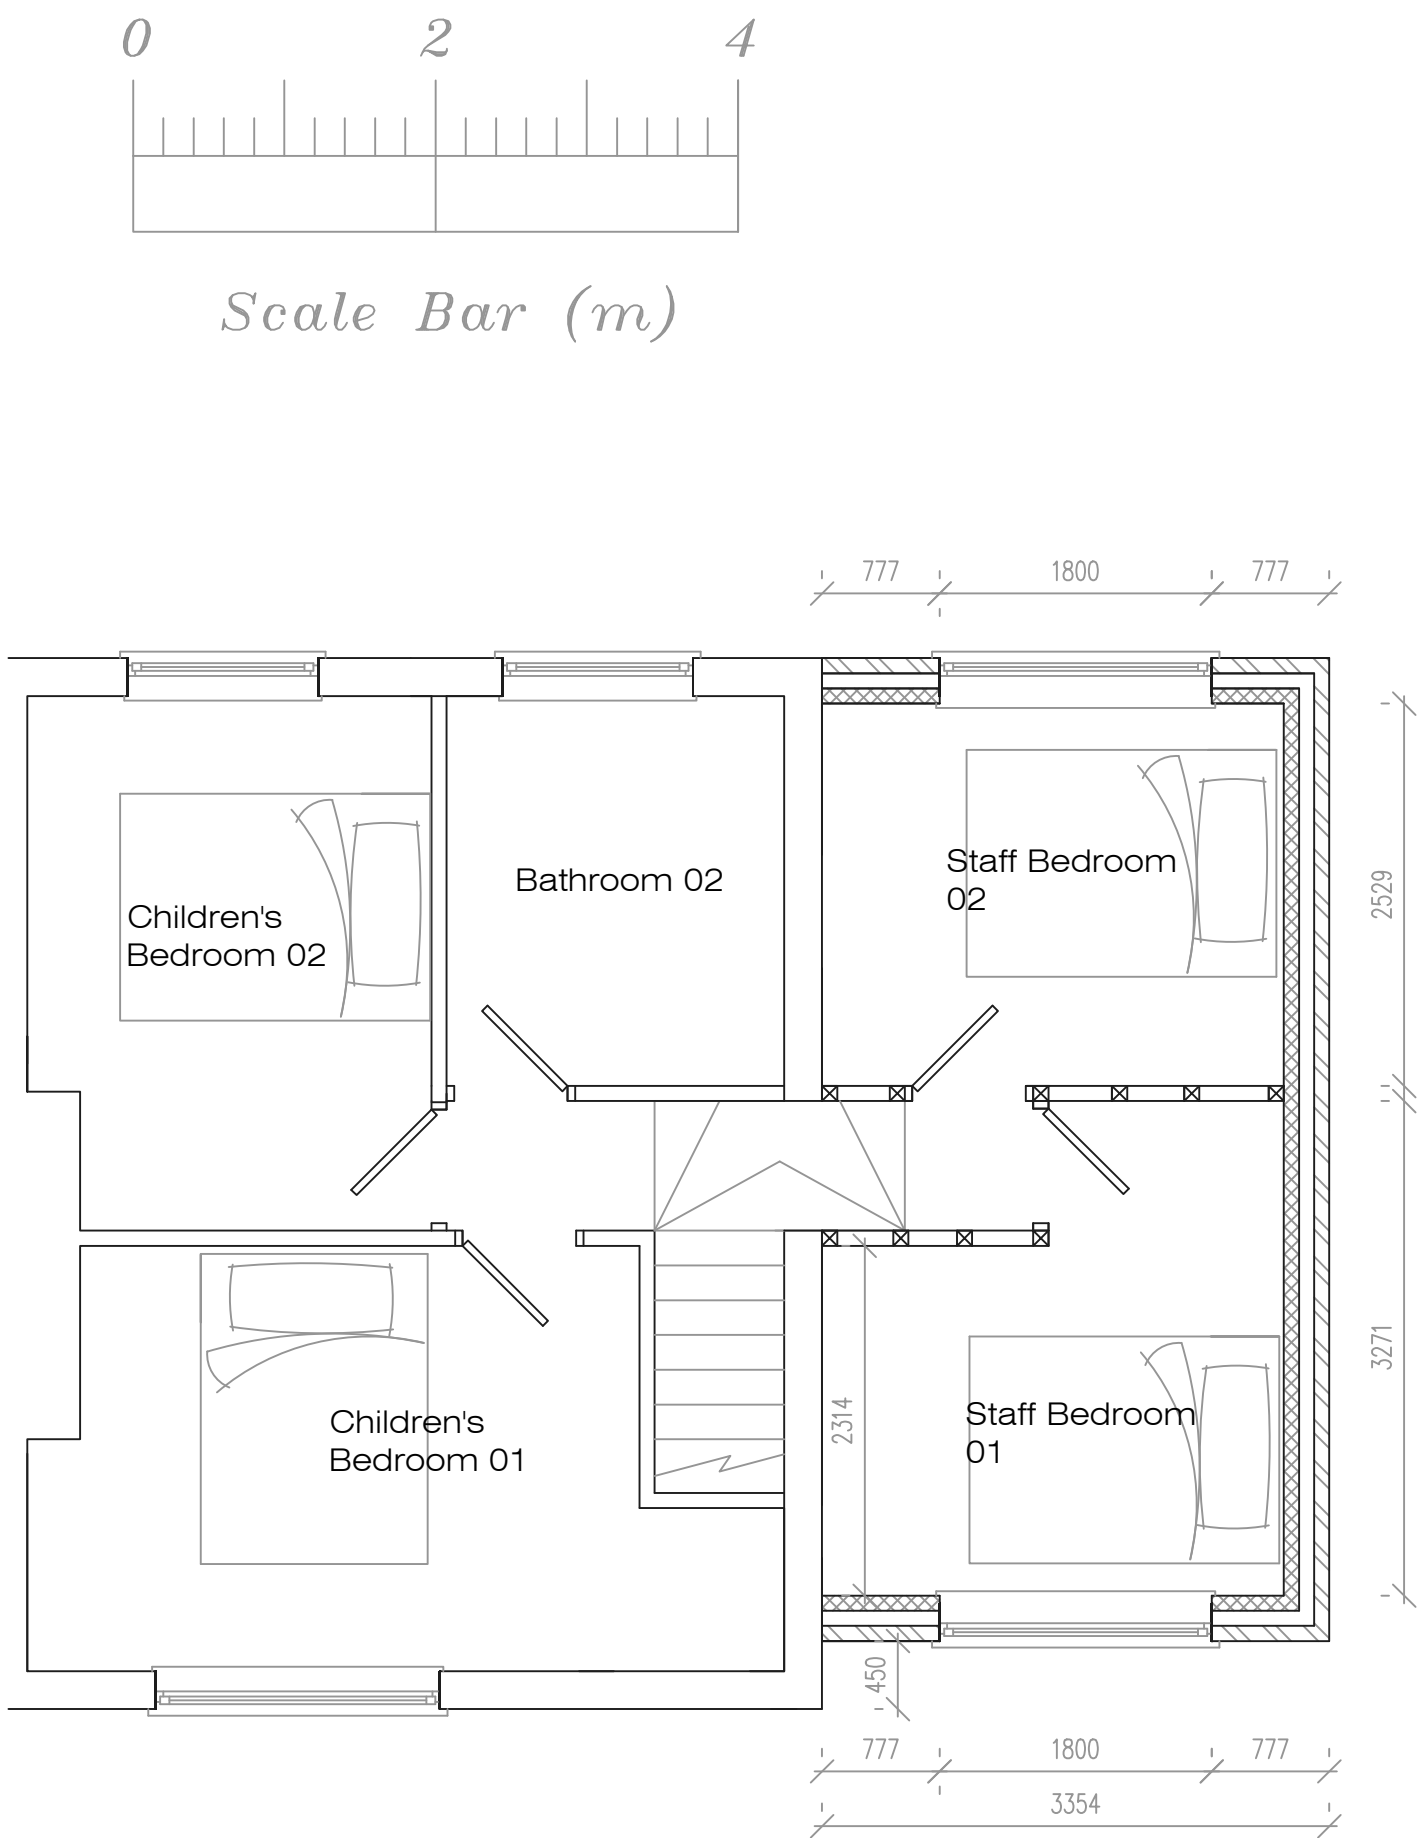

Proposed First Floor Plan

Address			
7 Green way, L36			
Job Title			
Two storey extension to side and C2 conversion works			
Drawing title			
Proposed Plans			
Chkd	Appvd	date	scale
		Nov '24	1:50/1:20 ● A1
Dwg No.			002