

Key | Codes

Room References



B1-00-001

Sequential number (3 digits)
Level
Building | Spatial Breakdown

This drawing is to be read in conjunction with:

Series 8000 Drawings
LPA Site Location Plan
LPA GA Building Plans
LPA GA Elevations

0 1.5 3 4.5 6m
1:100 @ A1

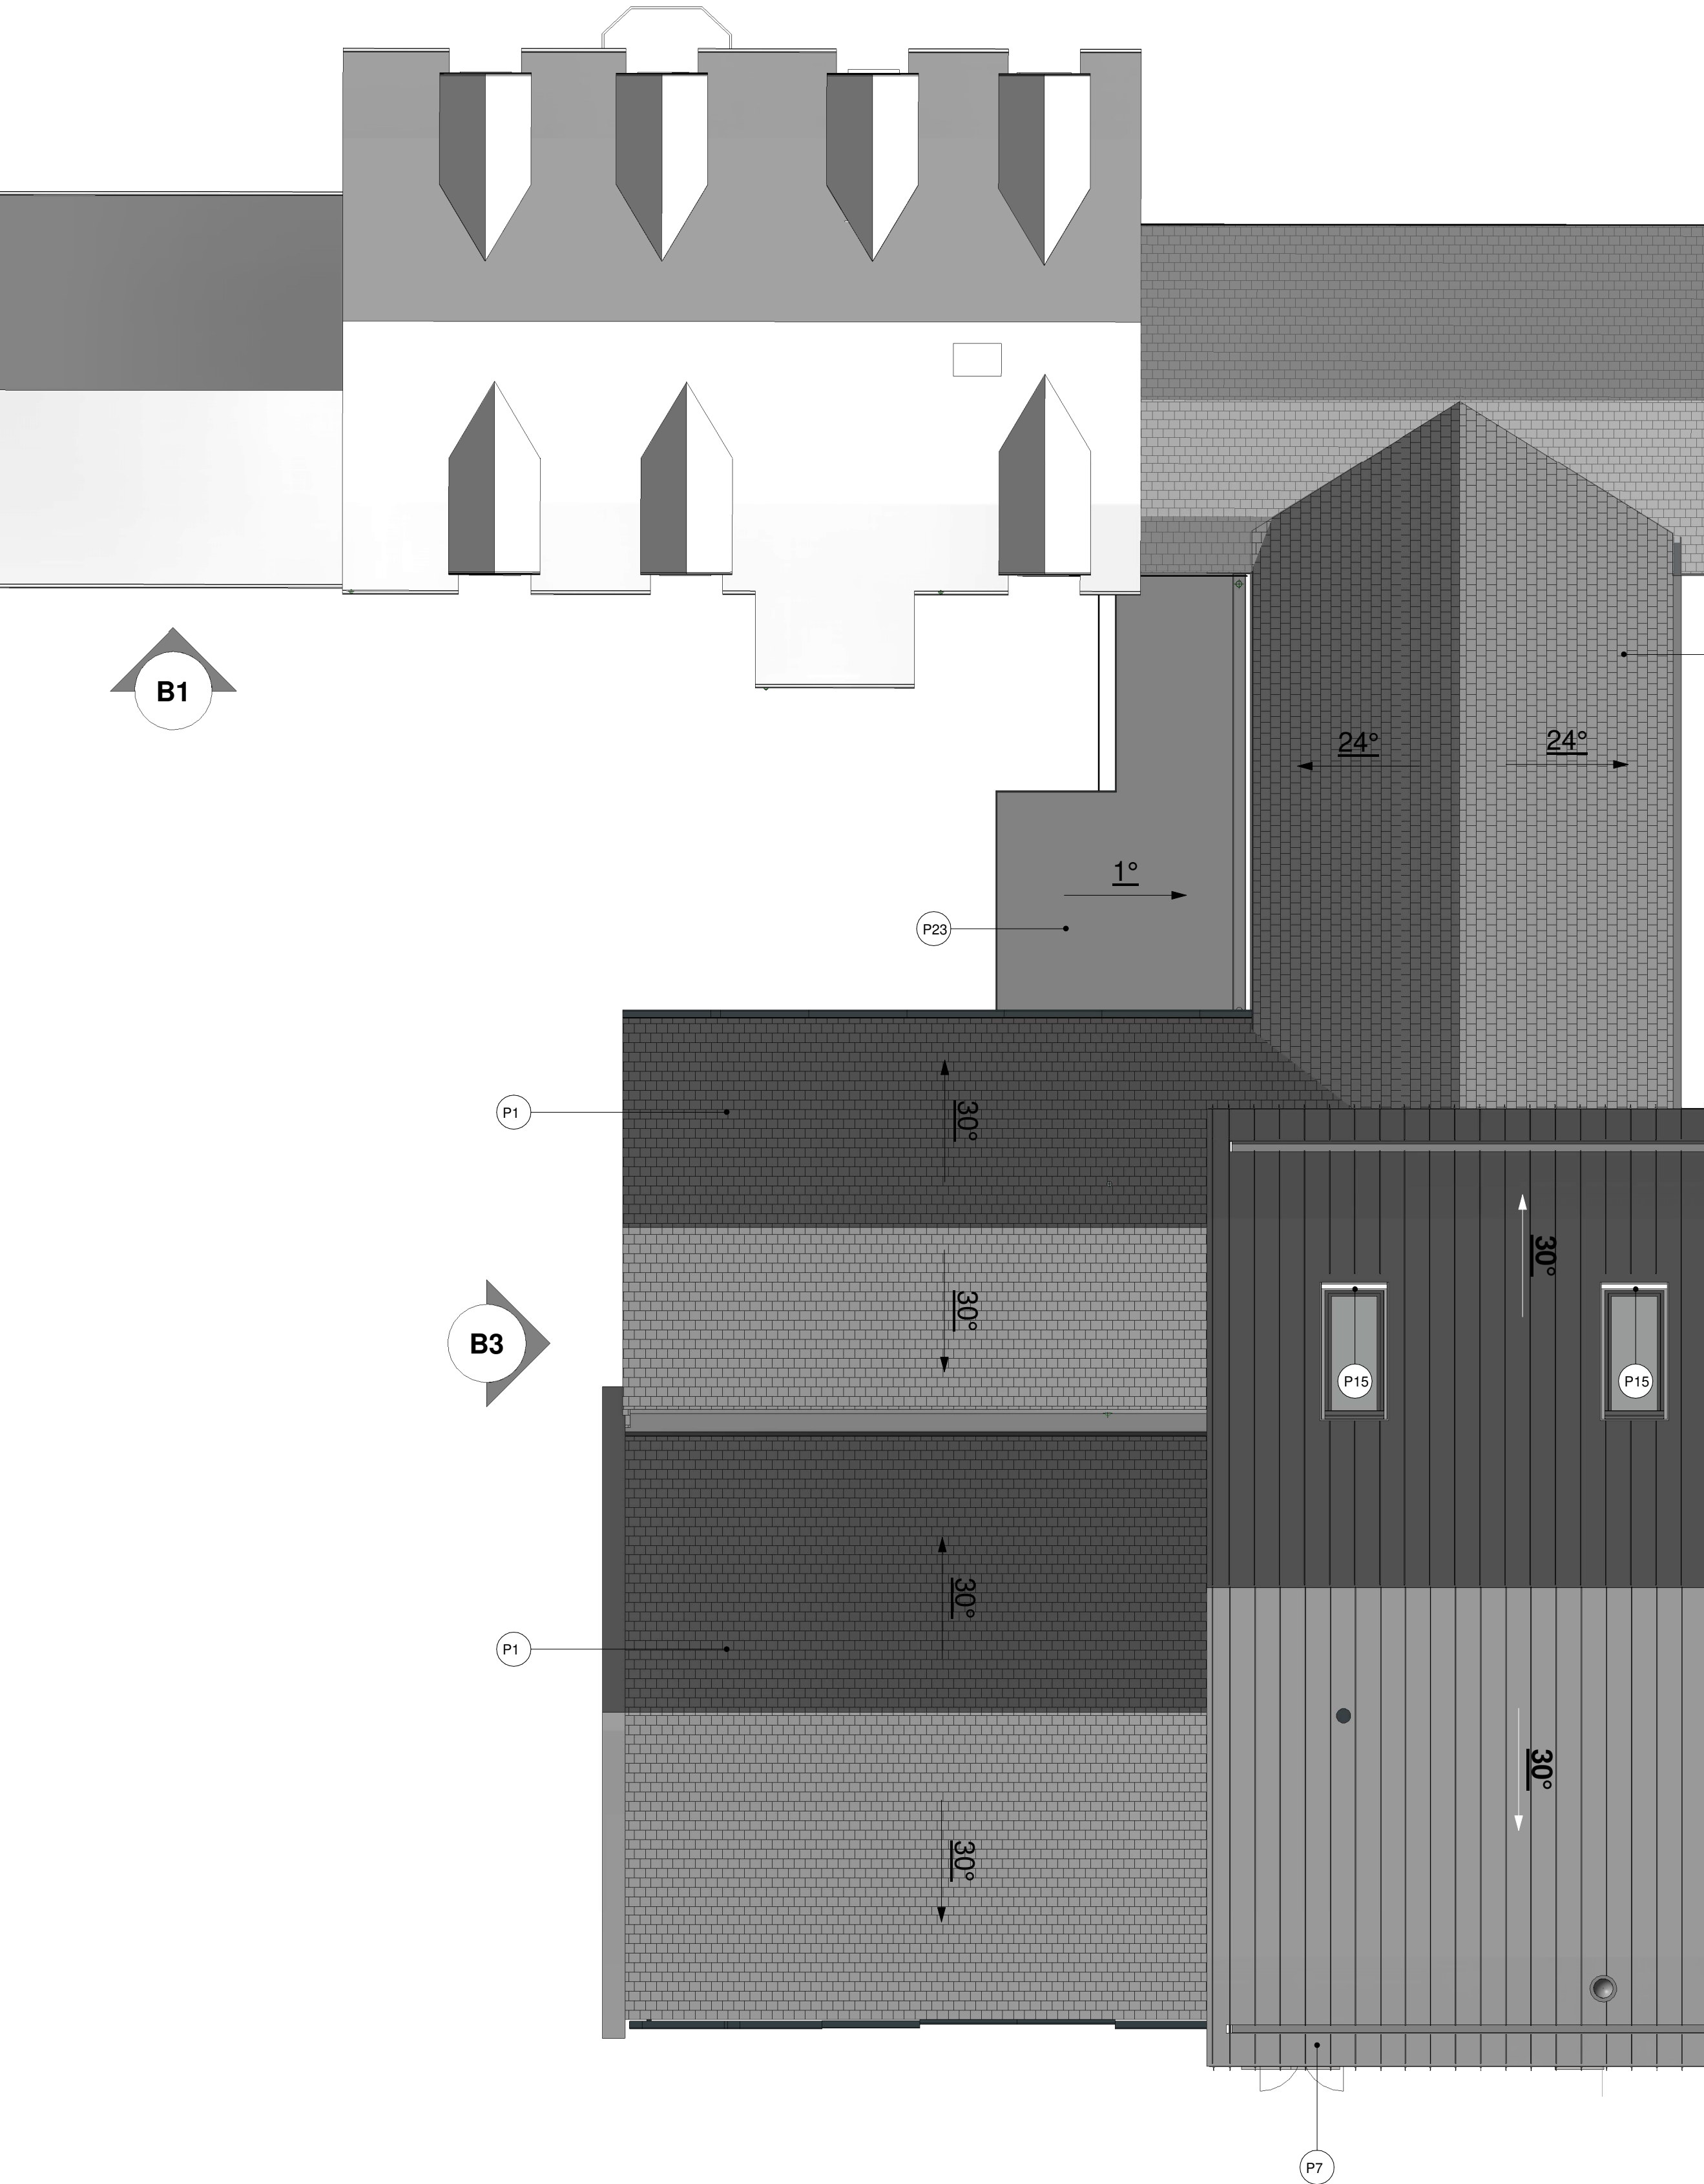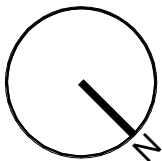

Material Key	
Number	Material name
P1	Roof Type 3, Reconstituted Cambrian Slate on Timber Batten System on Kingspan KS1000 TS Tile Support Roof System to achieve 0.15W/m²K or better to NBS: Ss_30_40_55_54 Composite Insulated Carrier Panel with Slate Tiles – Roof Type 3.
P7	Roof Type 2, EuroClad Vero Standing Seam, 454 mm Profile built-up cladding system to achieve 0.15W/m²K or better. NBS: Ss_30_40_65_50 Metal Prolled Sheet Built-Up Cladding System - Roof Type 2, Colour Anthracite. RAL 7016.
P15	Pitchglaze Fixed Roof Windows 1200x3000mm to achieve 1.6 W/m²K. NBS: Pr_30_59_72_31 Framed Rooflights, Colour Anthracite. RAL 7016.
P20	Roof Type 5, EuroClad Vero Standing Seam, 200mm Profile built-up cladding system to achieve 0.15W/m²K or better. RAL 7016.NBS: Ss_30_40_65_50 Metal Prolled Sheet Built-Up Cladding System - Roof Type 5.
P23	Roof Type 4, Single Ply Monopitch Composite Insulation Roof Structure to achieve 0.15W/m²K or better to NBS: Ss_30_40_30_80 Single Layer Sheet Warm Roof Covering Systems.

P11
Loft area conversion with
proposed rooflights and PV
panels.

P11	Drawing Updated for Loft Conversion	TO	01.05.24	NE
NMA	NMA Application	AW	18.01.22	AL
R01	Final Construction Issue	AW	24.10.22	AL
P10	Issue for NMA application	AW	22.07.22	AL
C05	Rooflights Specification Amended	AW	06.05.22	JP
C04	Materials Specification Amended- Roof	AW	26.04.22	JP
C03	Roof Lights Amended	AW	24.01.22	JP
C02	Construction Issue	AW	16.12.21	JP
C01	Roof Specification Updated	AW	14.07.21	JP
P9	Notes Updated Following Comments	AW	05.07.21	JP
P8	Material Key Amended	AW	30.06.21	JP
P7	Notes Amended	AW	21.06.21	JP
P6	Tender Issue	AW	19.04.21	JP
P5	P10s Amended- Secondary School Roof	AW	08.04.21	JP
P4	Secondary School Reception Area Roof	AW	01.04.21	JP
P3	Flues and Kitchen Extracts Added	AW	26.03.21	JP
P2	Flat Roof Height Amended	AW	17.03.21	JP
P1	First Issue of Drawing	AW		
Rev	Revision Details	Drawn	Date	Check

C4 Projects
info@c4projects.co.uk
www.c4projects.co.uk

Architects • Project Management • Building Surveying • Cost Consultancy • Interior Design

340 Fircroft Court
Warrington
WA1 1RG
T: 01925 751 852

Phoenix House
45 Cross Street
Manchester
M2 4JF
T: 0161 399 2167

Client:
Witherslack Group

Project:
Witherslack Group - Lakeside School - Ph 2
Naylor's Rd, Liverpool L27 2YA

Drawing Title

Roof Plan as Proposed - Primary School B1 and
Secondary School B3

Drawn by	AW	Created	03.21
C4 Job no.	20-034	As indicated	@ A1
Orig no.	20034-C4P-BB-ZZ-DR-A-3301		
Status	Purpose of Issue	Rev	
S2	FOR INFORMATION	P11	