
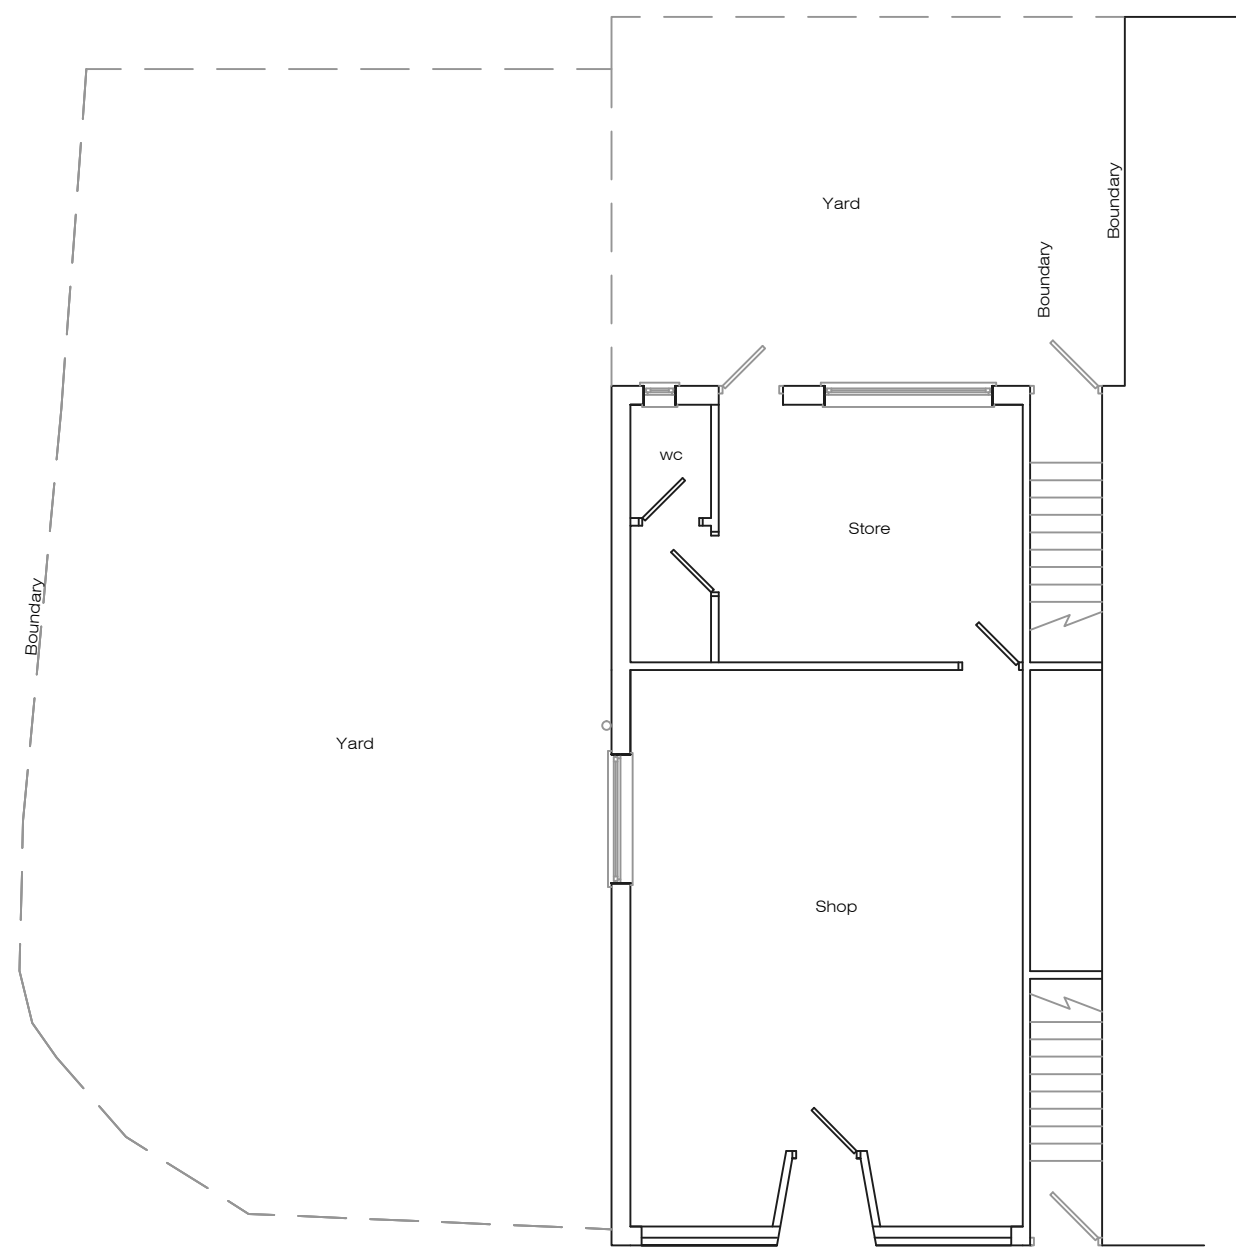


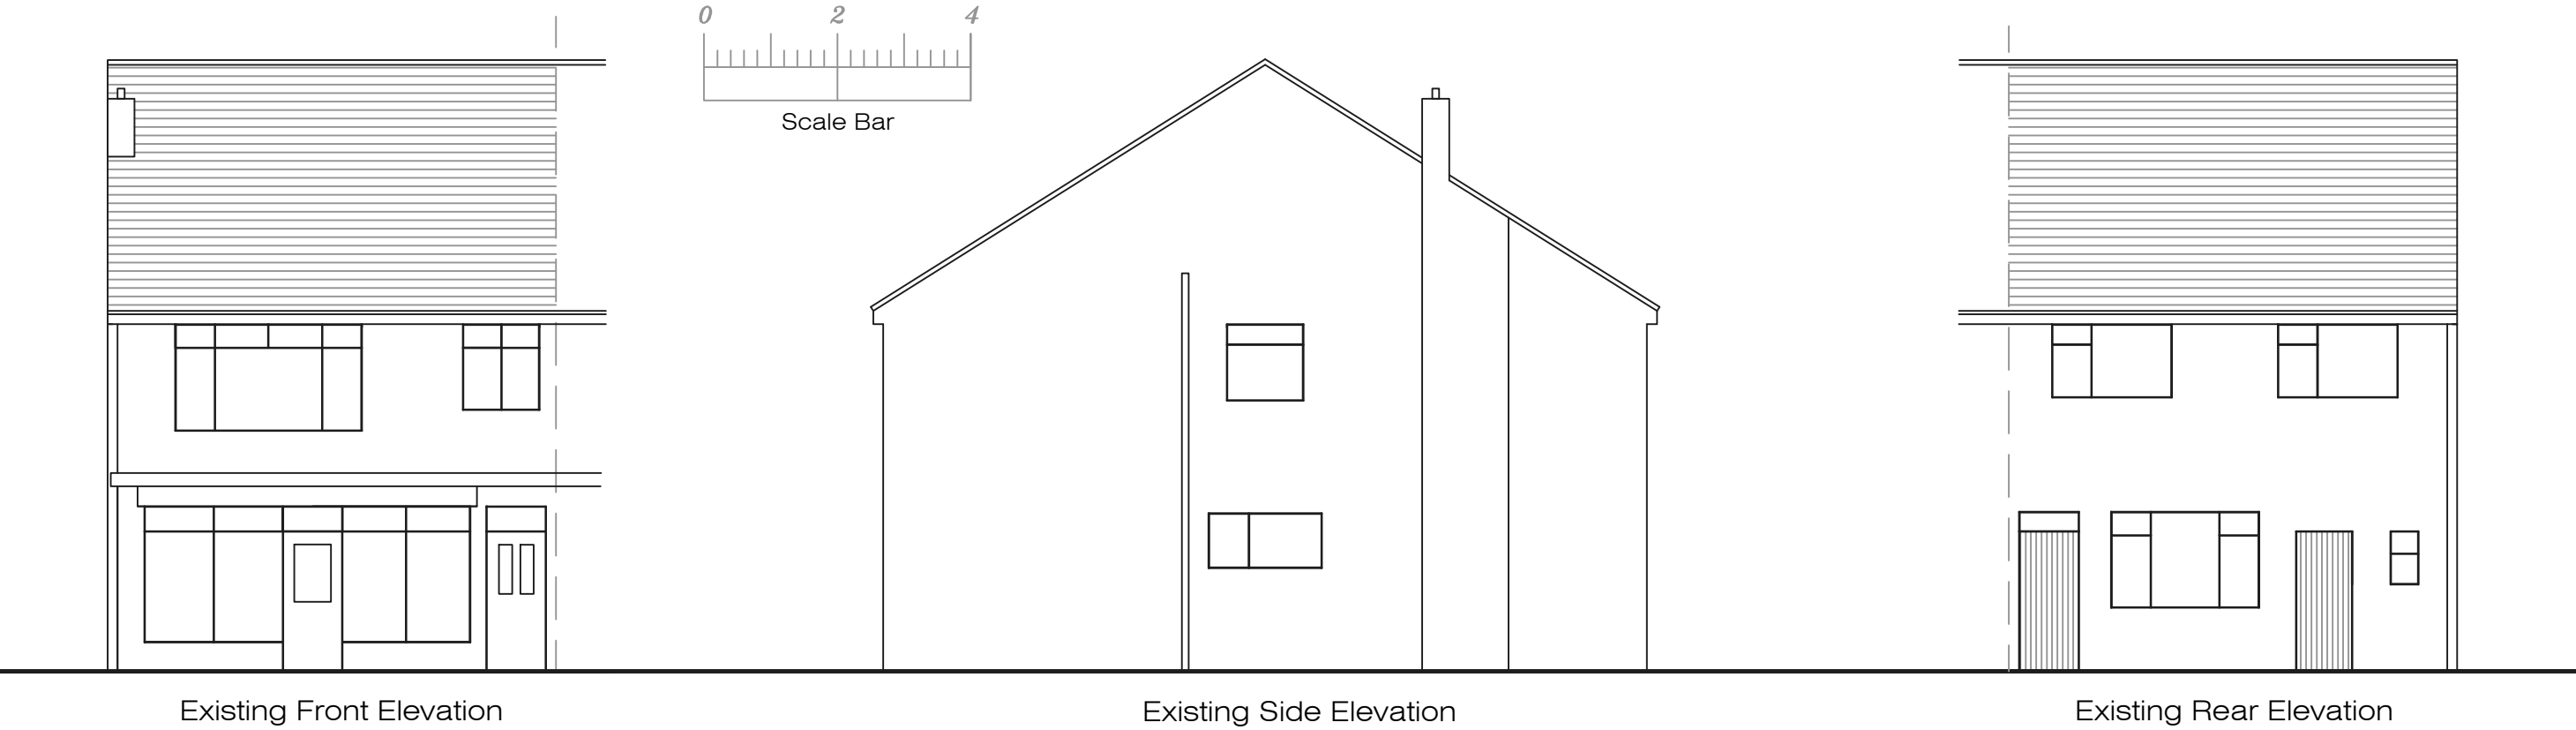

Existing Ground Floor Plan

Address				
135 Scotchbarn Lane, L35				
Job Title				
Single storey side extension and creation of commercial unit				
Drawing title				
Existing Plans				
Chkd	Appvd	date	scale	dwg no.
		May '24	1:100 © A2	001