




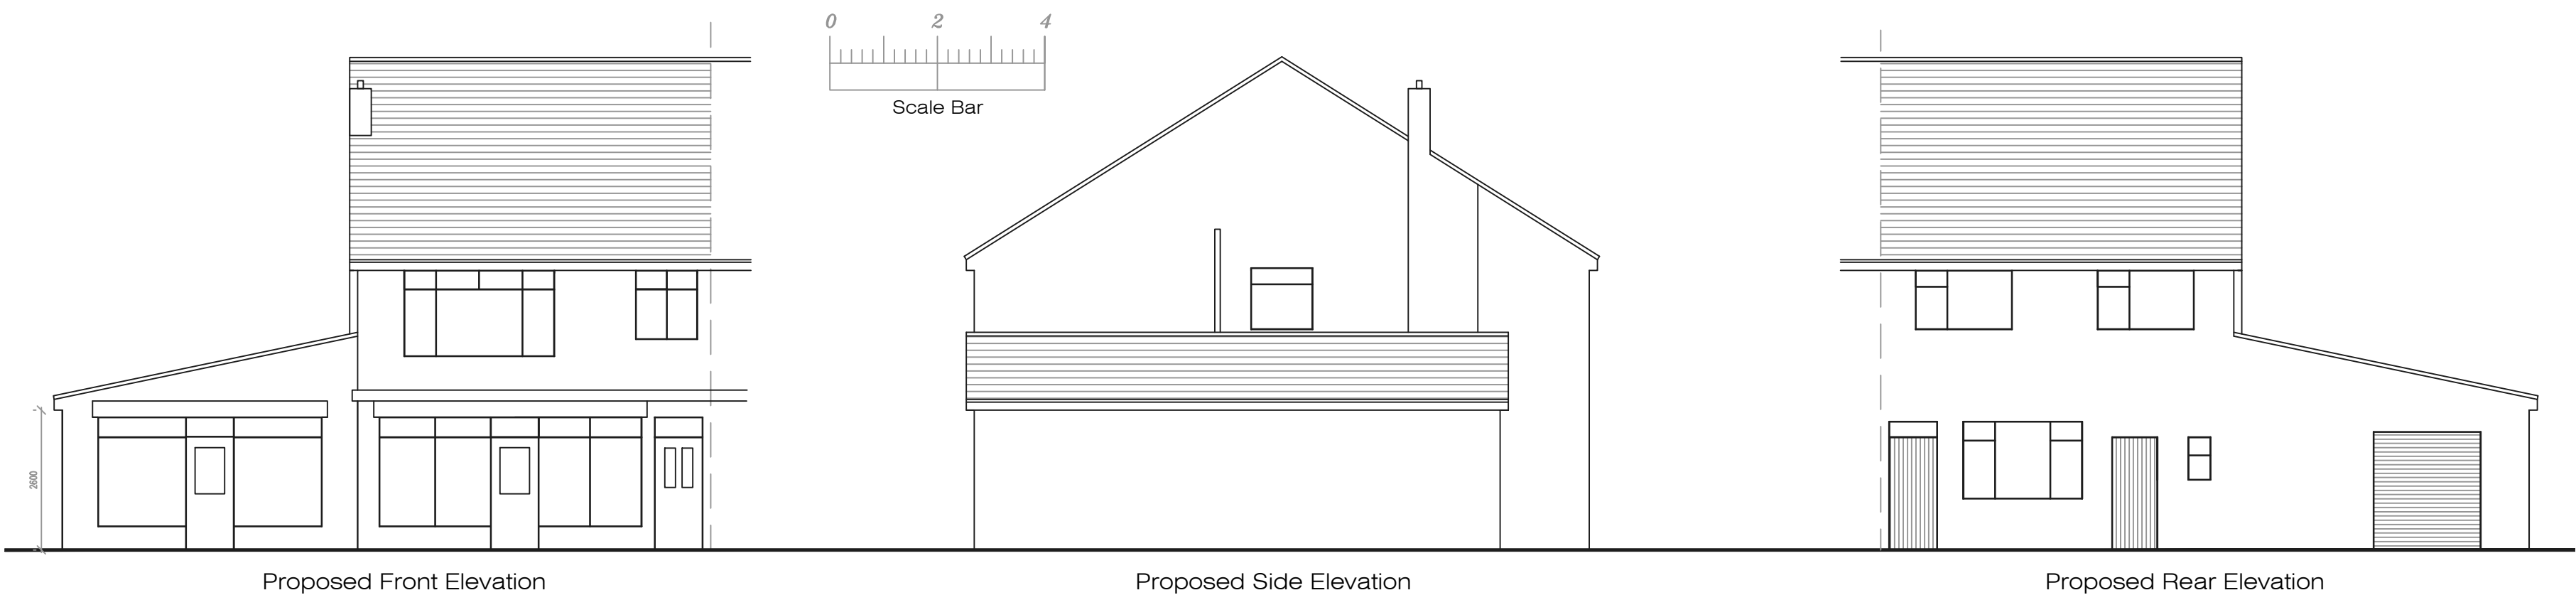


## Standard Details 1:20

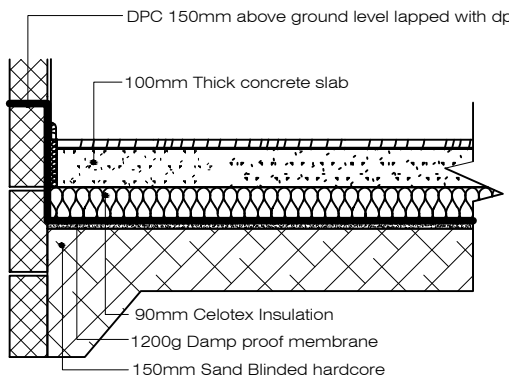


## Solid Ground Floor

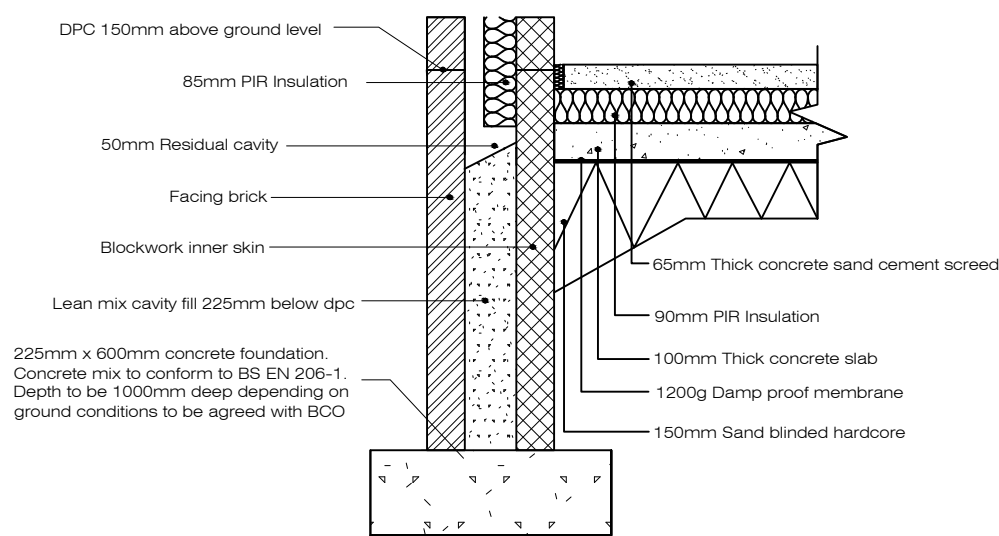

## Strip Foundation

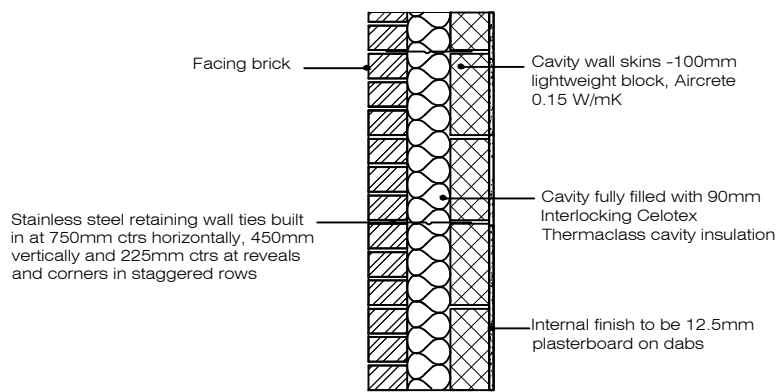

## Full Fill Cavity Wall

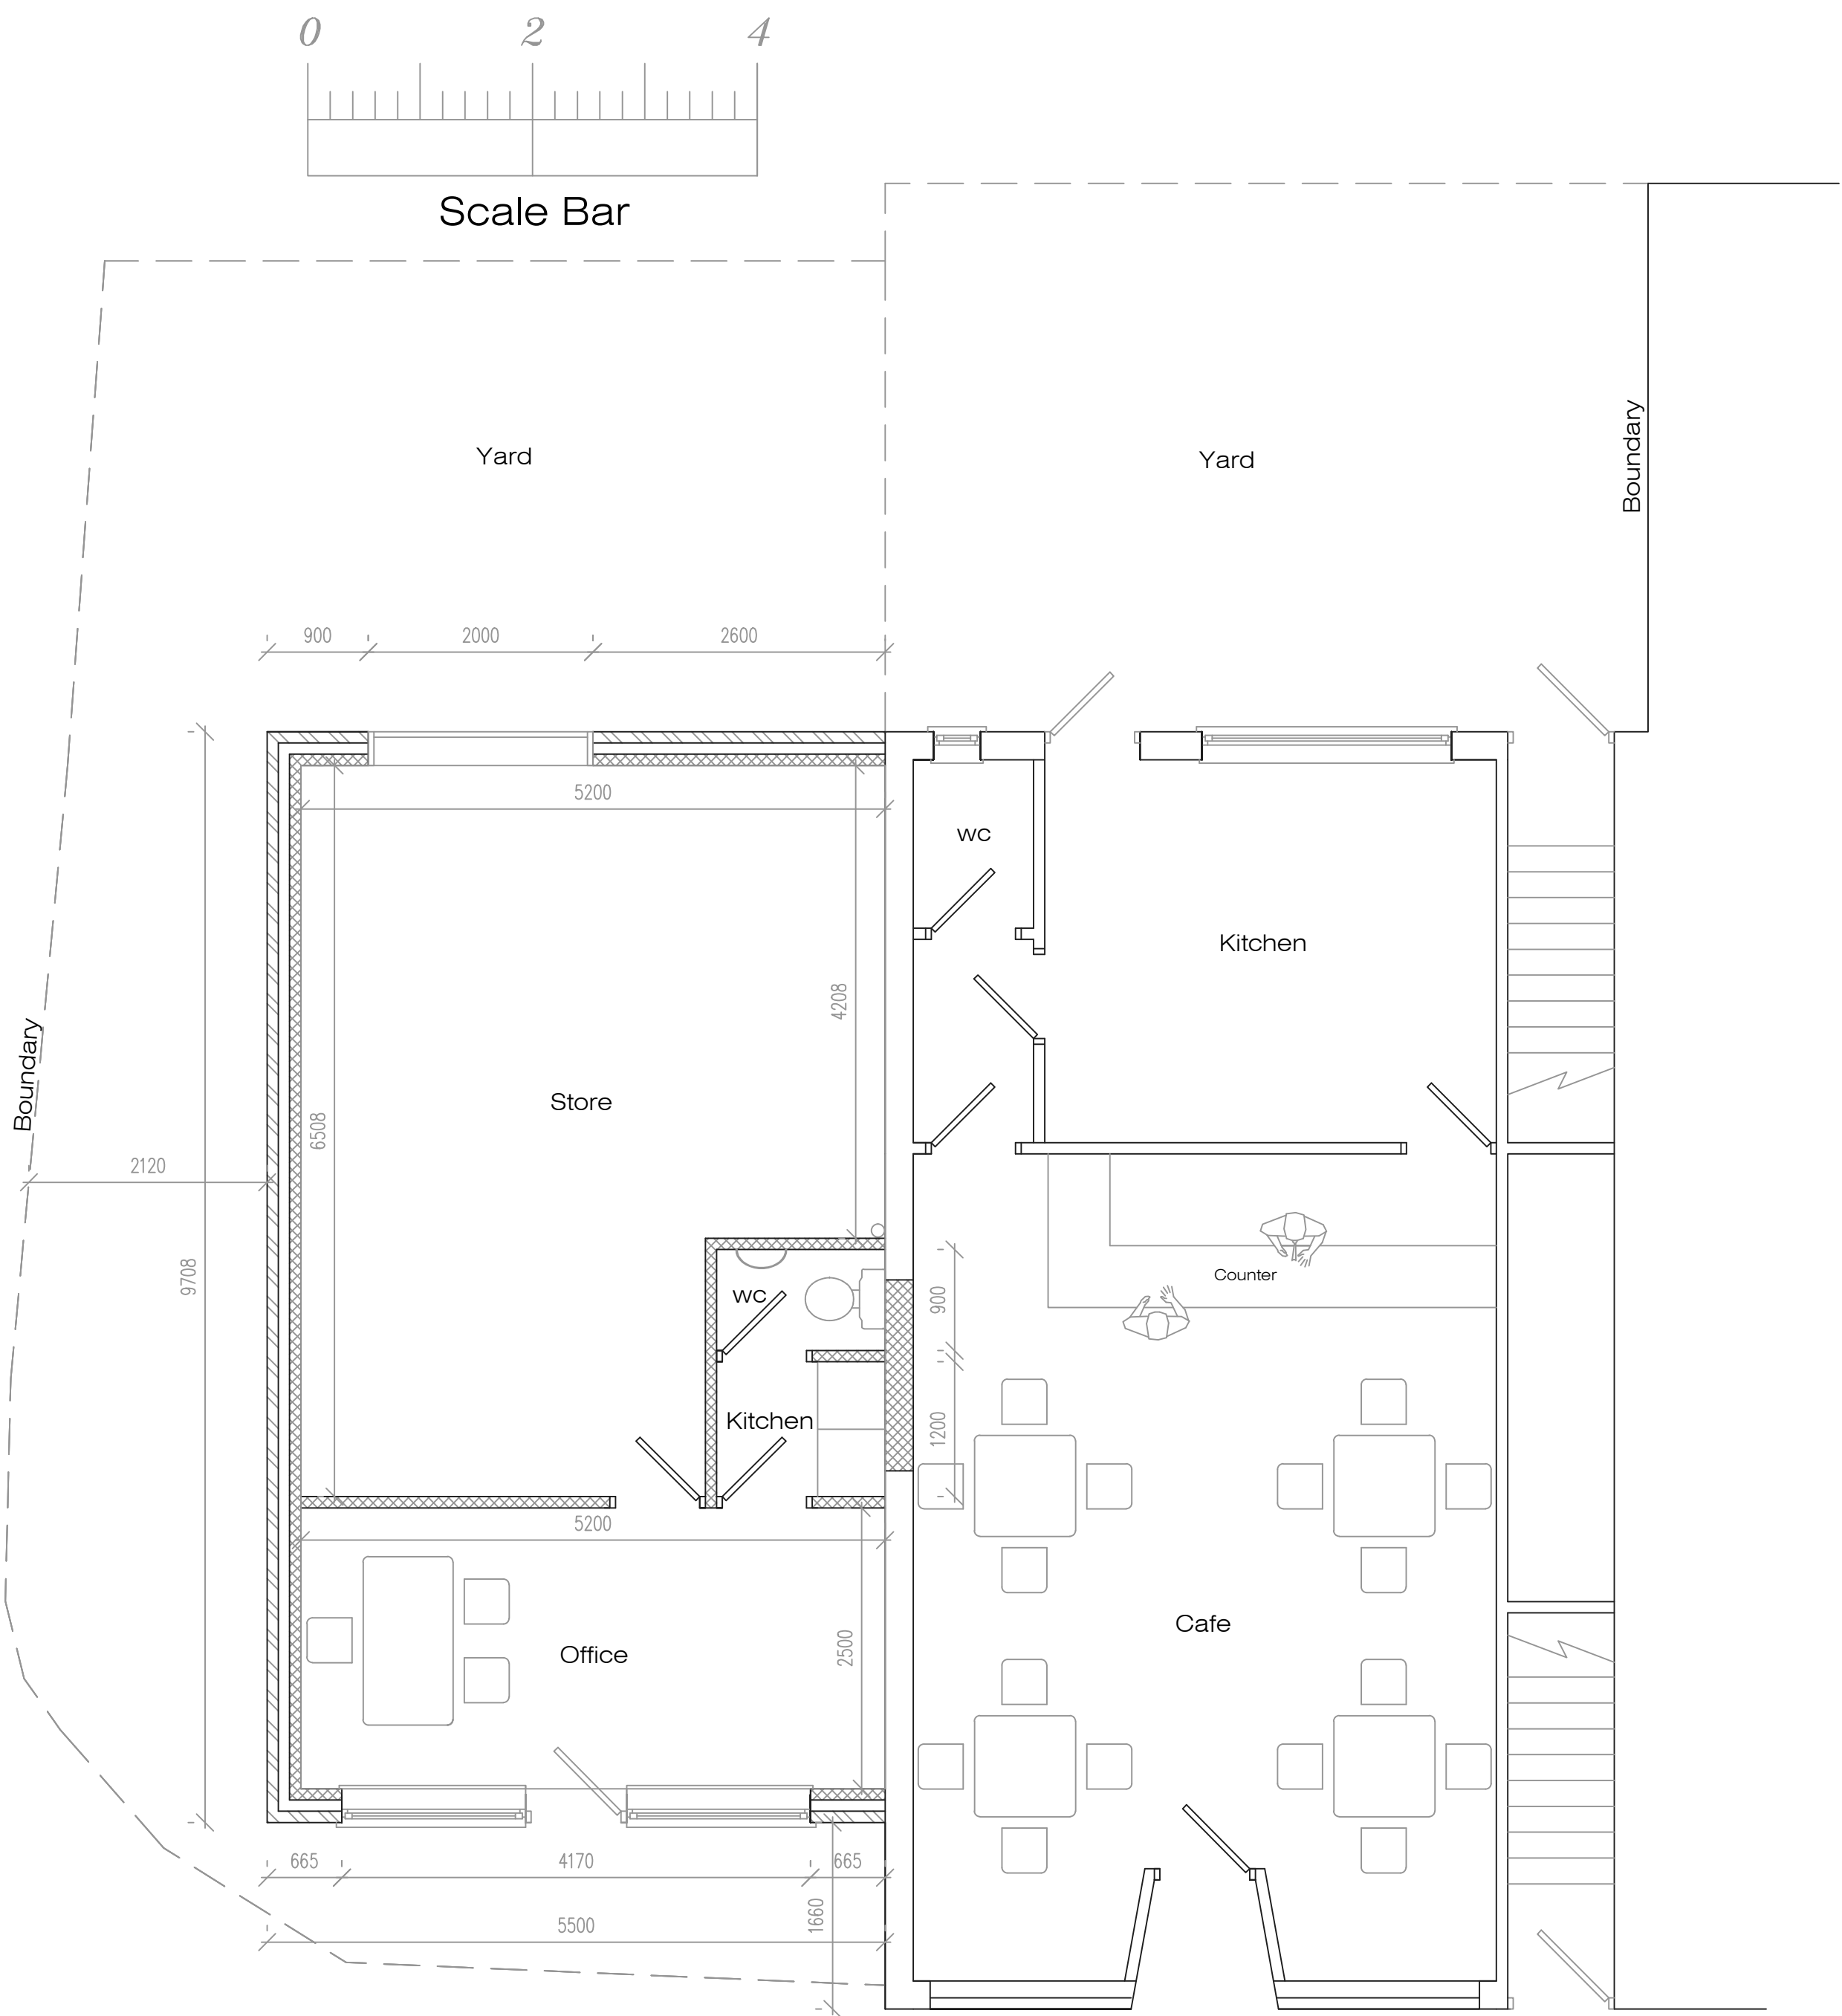

## Proposed Ground Floor Plan

|                                                              |       |         |                 |         |
|--------------------------------------------------------------|-------|---------|-----------------|---------|
| Address                                                      |       |         |                 |         |
| 135 Scotchbarn Lane, L35                                     |       |         |                 |         |
| Job Title                                                    |       |         |                 |         |
| Single storey side extension and creation of commercial unit |       |         |                 |         |
| Drawing title                                                |       |         |                 |         |
| Proposed Plans                                               |       |         |                 |         |
| Chkd                                                         | Appvd | date    | scale           | dwg no. |
|                                                              |       | May '24 | 1:50/1:100 @ A1 | 002     |