




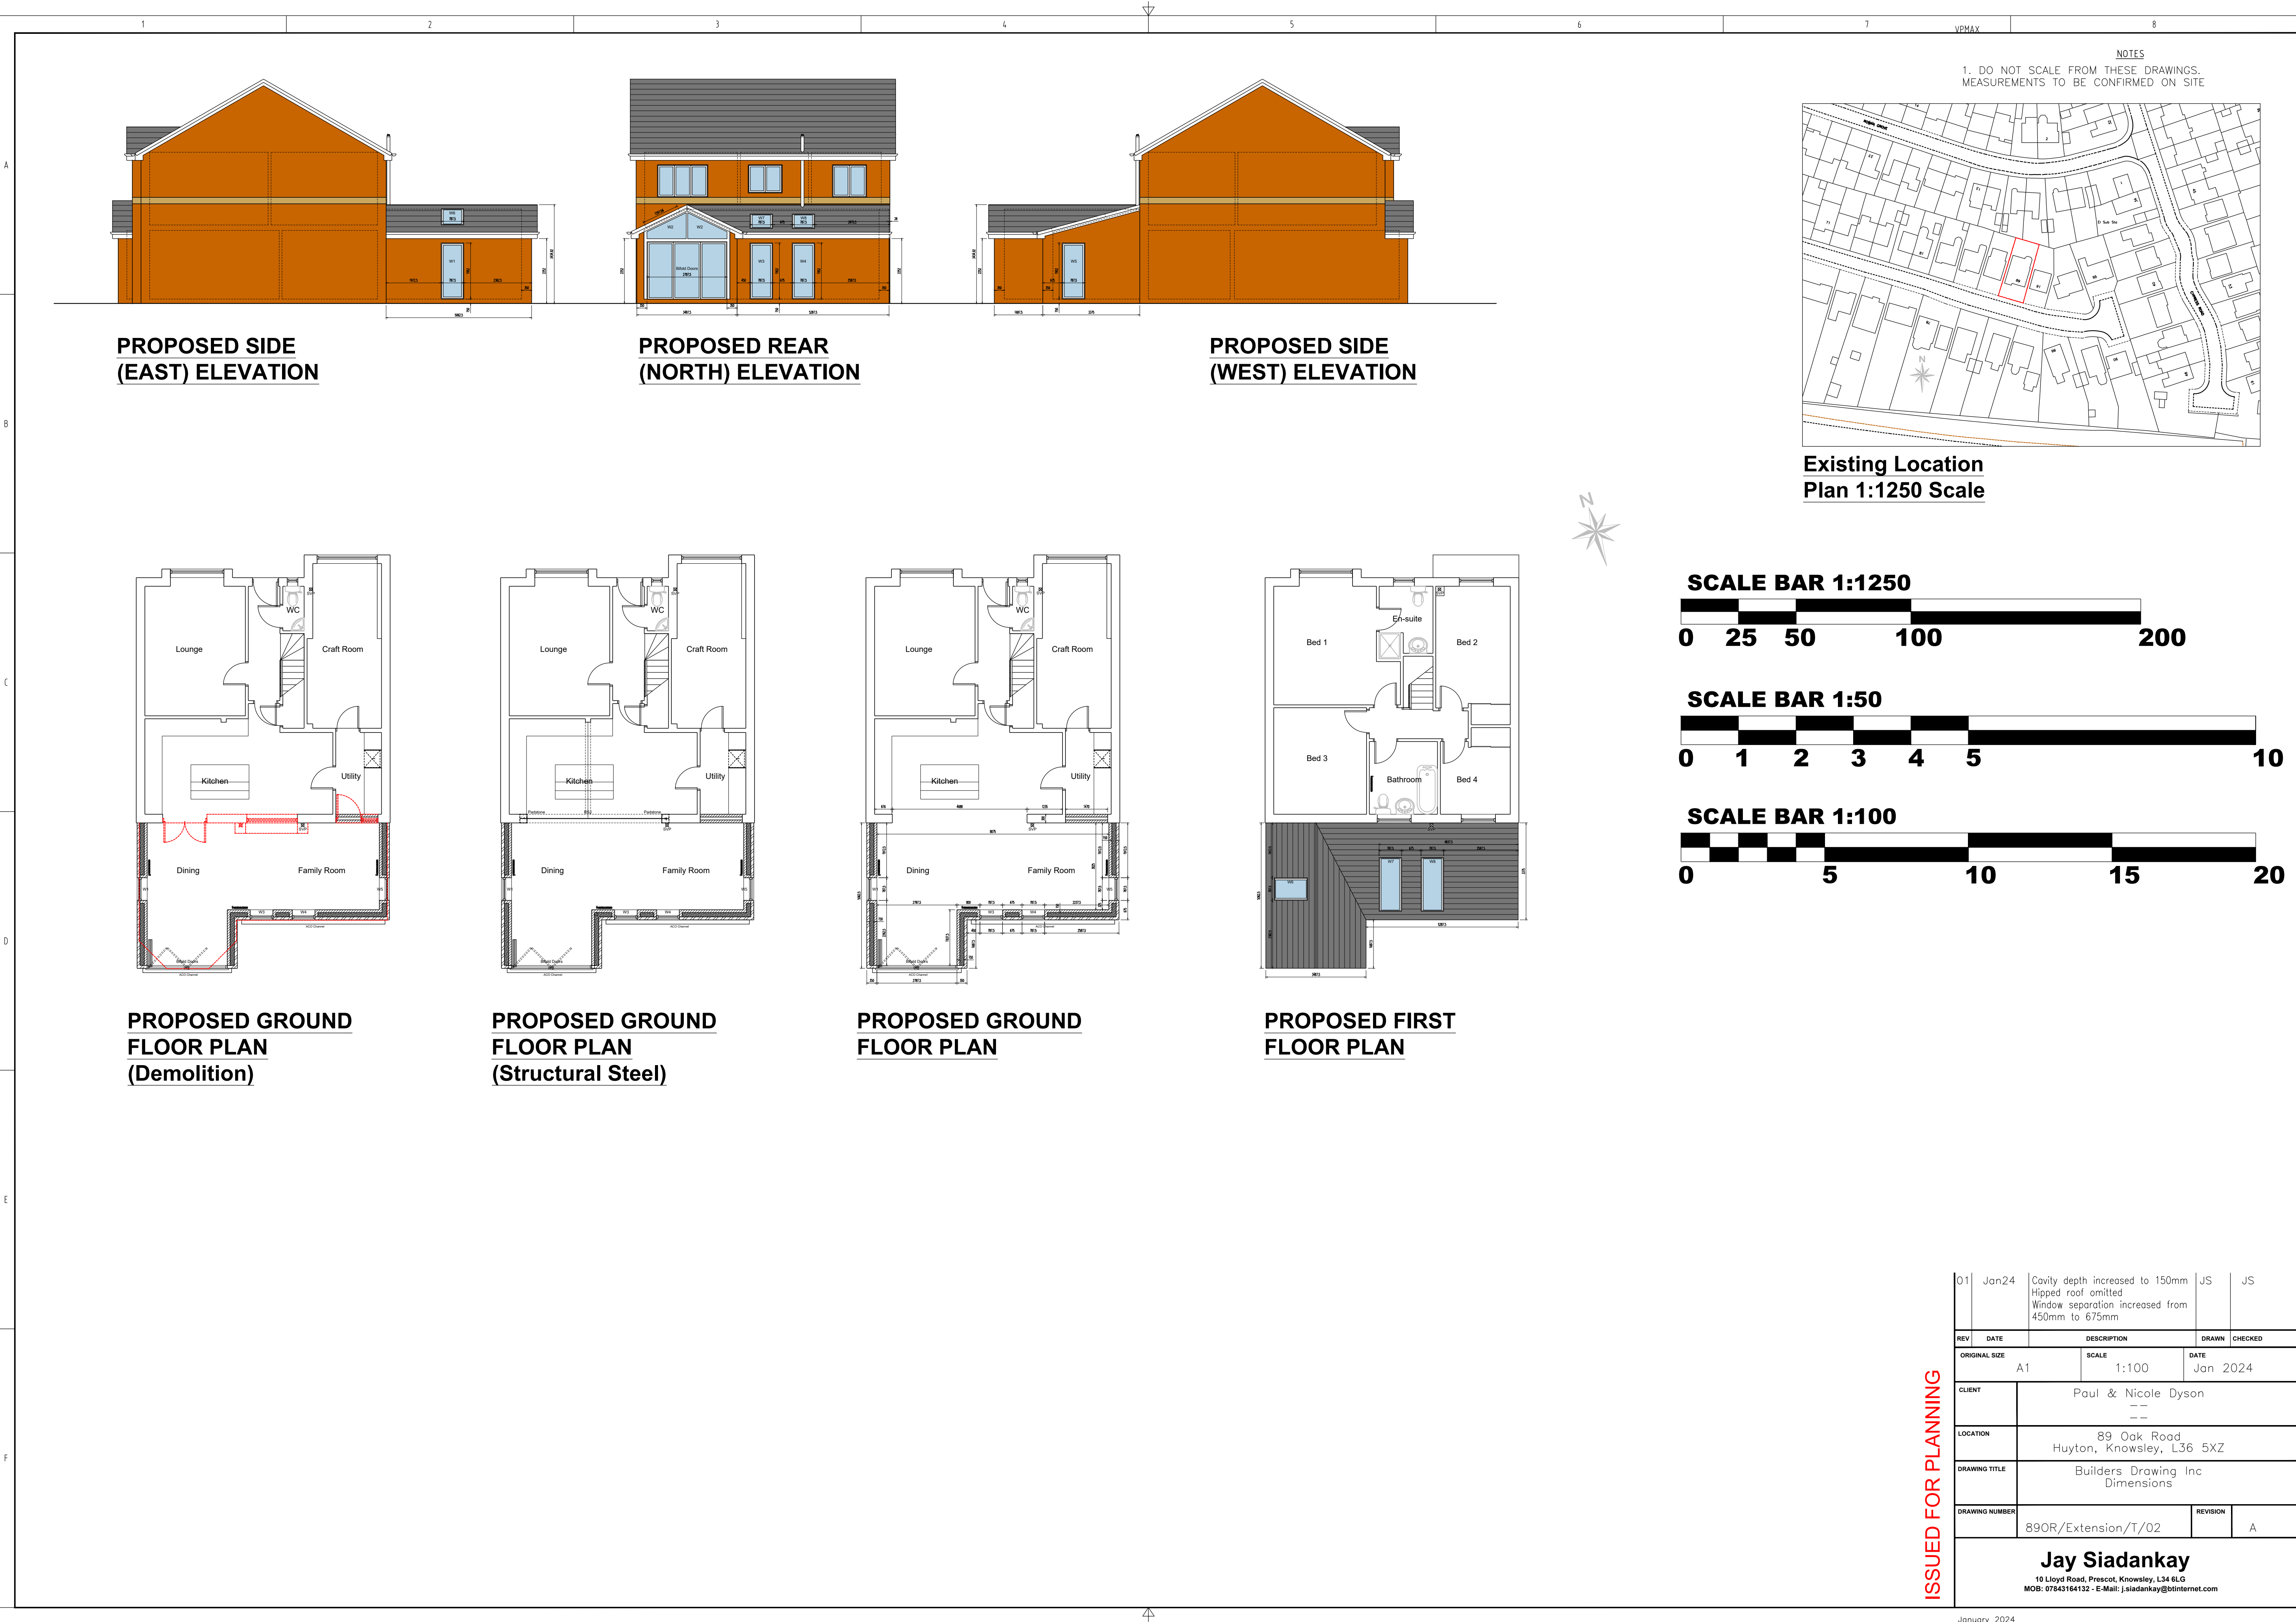


NOTES
1. DO NOT SCALE FROM THESE DRAWINGS.
MEASUREMENTS TO BE CONFIRMED ON SITE

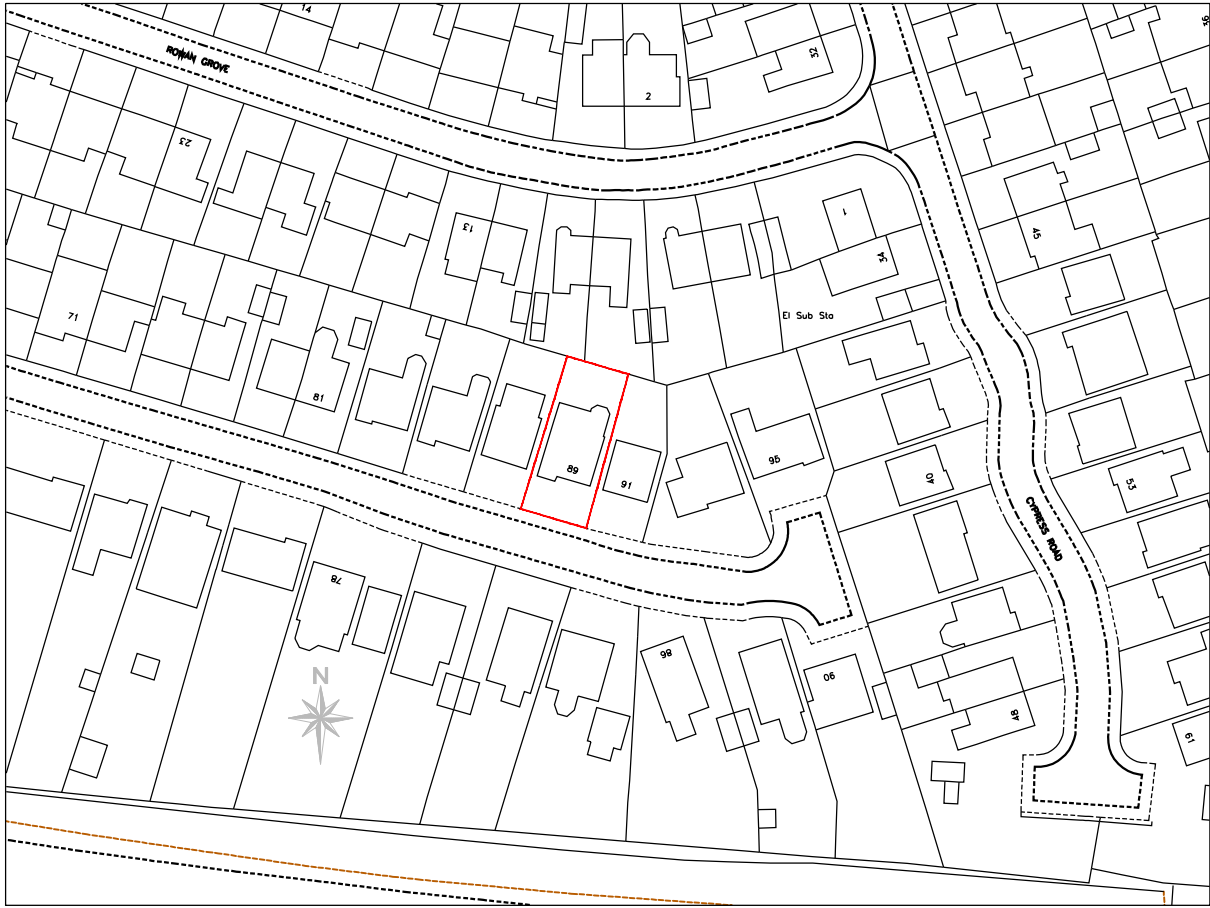


SCALE BAR 1:1250

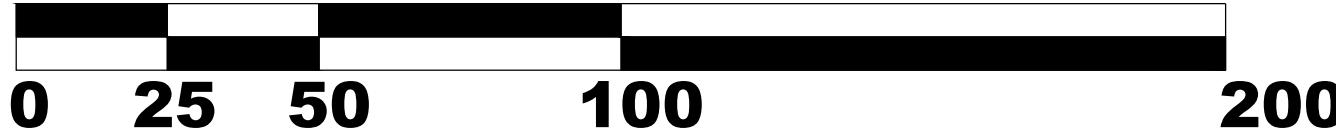

SCALE BAR 1:50

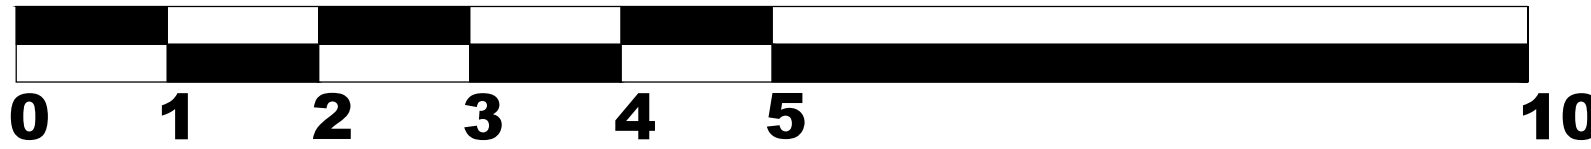

SCALE BAR 1:100

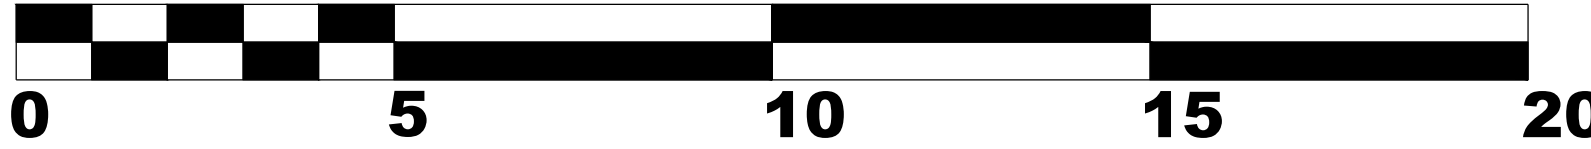

PROPOSED GROUND
FLOOR PLAN
(Demolition)

PROPOSED GROUND
FLOOR PLAN
(Structural Steel)

PROPOSED GROUND
FLOOR PLAN

PROPOSED FIRST
FLOOR PLAN

01	Jan24	Cavity depth increased to 150mm Hipped roof omitted Window separation increased from 450mm to 675mm	JS	JS
REV	DATE	DESCRIPTION	DRAWN	CHECKED
ORIGINAL SIZE	A1	SCALE 1:100	DATE	Jan 2024
CLIENT	Paul & Nicole Dyson -- --			
LOCATION	89 Oak Road Huyton, Knowsley, L36 5XZ			
DRAWING TITLE	Builders Drawing Inc Dimensions			
DRAWING NUMBER	89OR/Extension/T/02		REVISION	A
Jay Siadankay 10 Lloyd Road, Prescott, Knowsley, L34 6LG MOB: 07843164132 - E-Mail: j.siadankay@btinternet.com				

ISSUED FOR PLANNING