


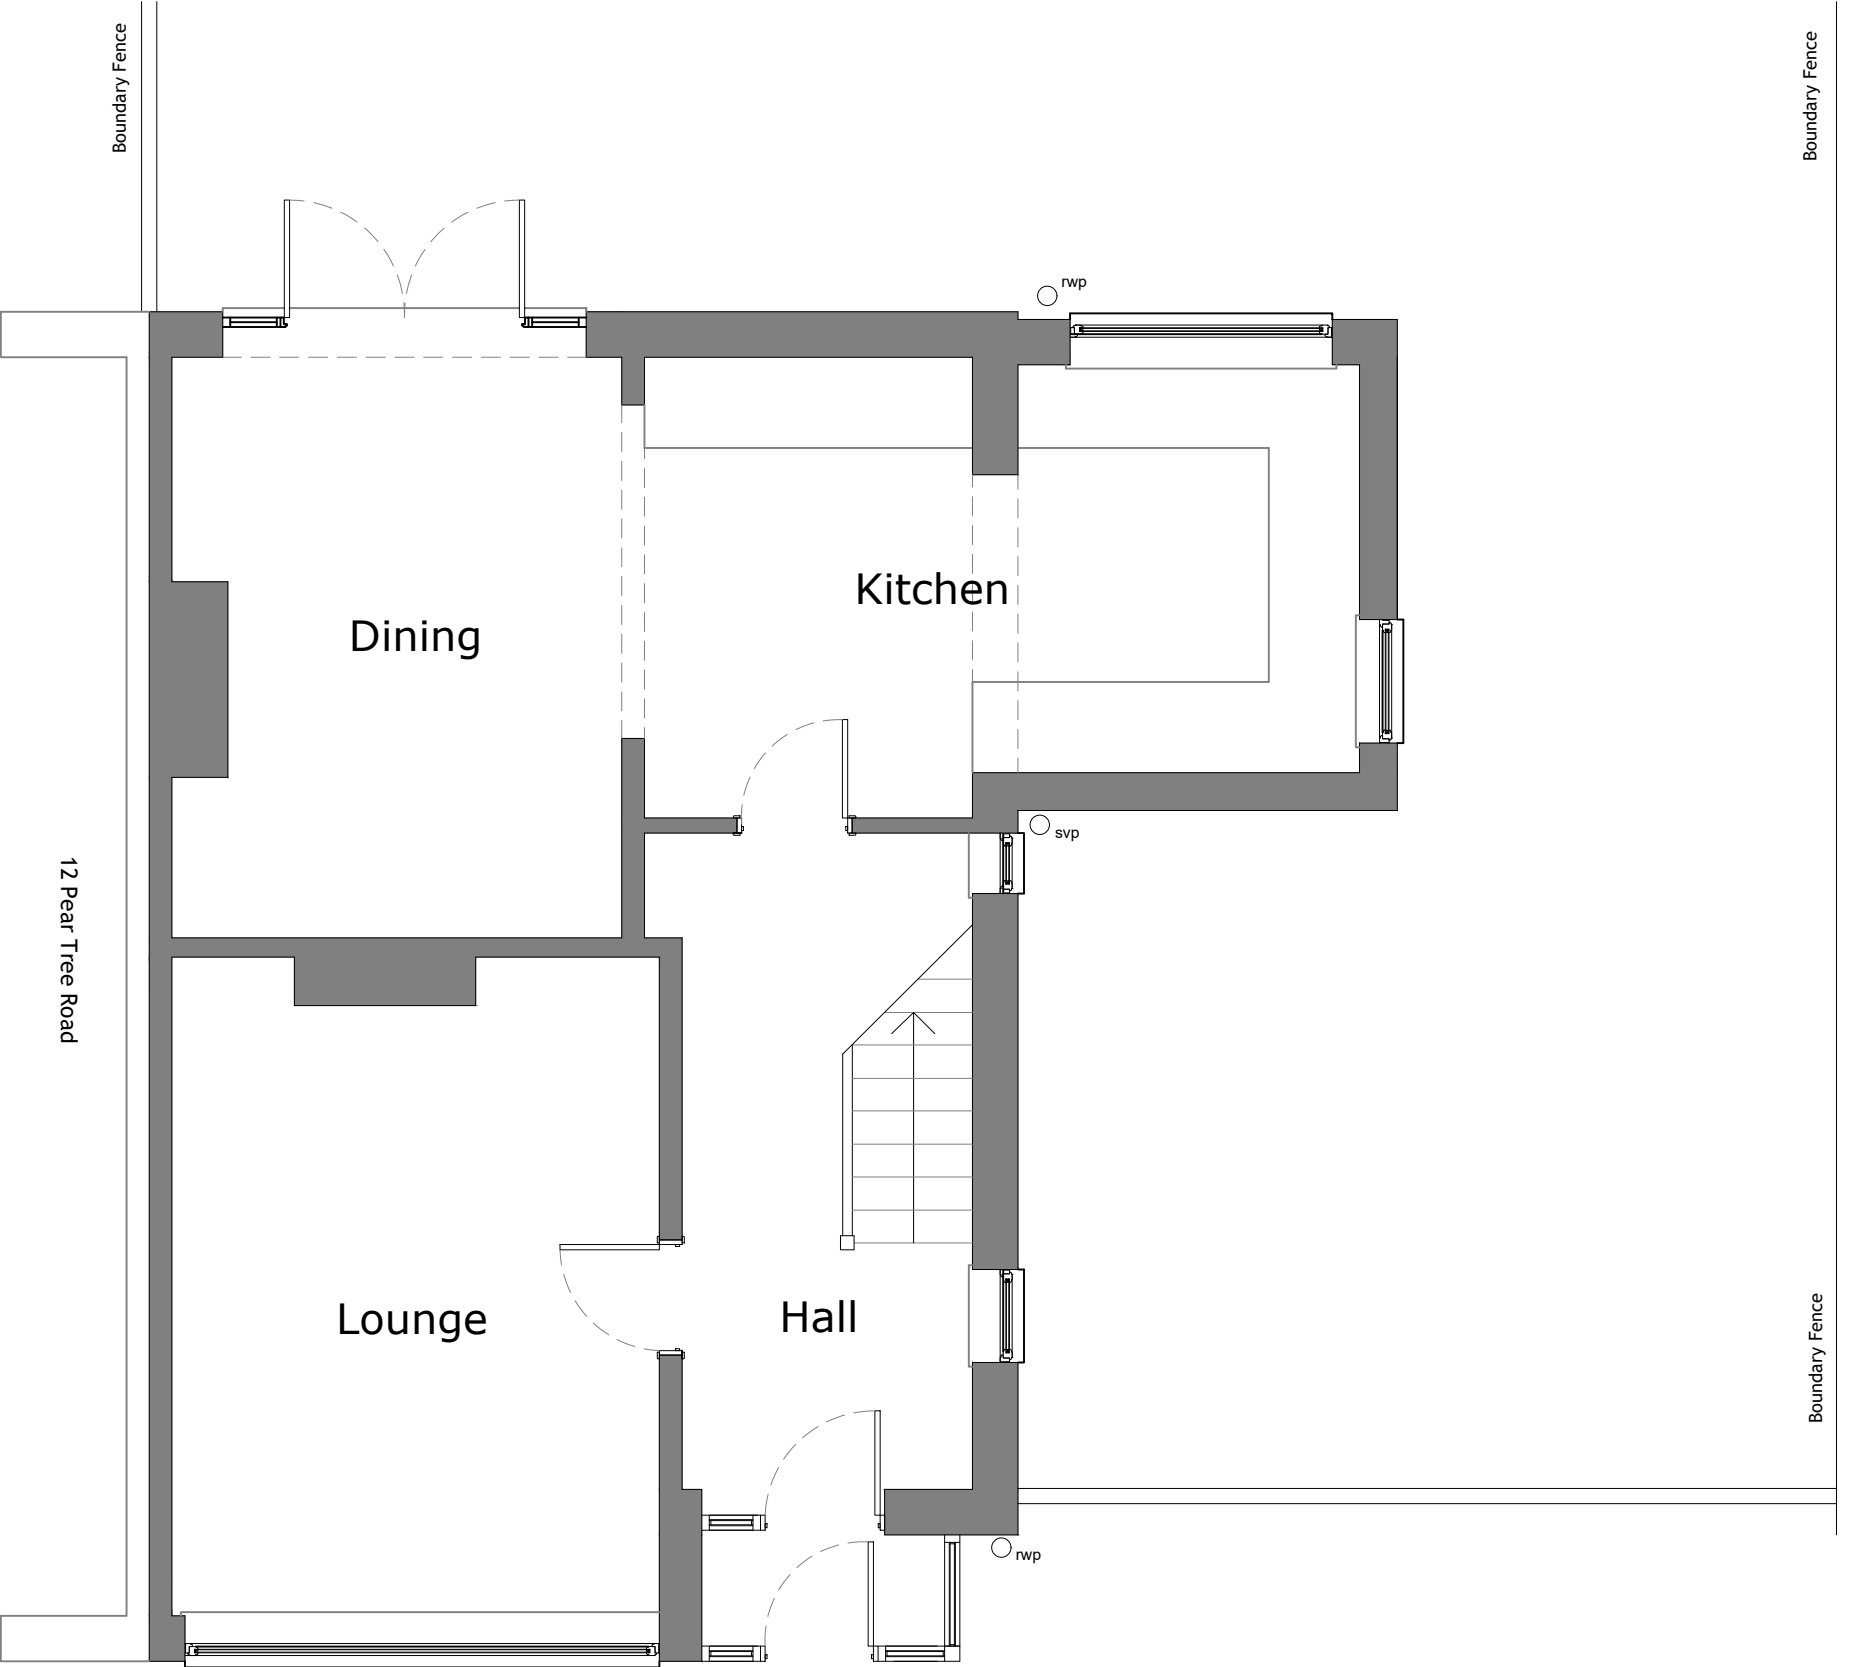

Existing Ground Floor 1:50



NOTES:

Existing Walls

Proposed Walls

Site Boundary

CLIENT **Beckie**

DRAWING NO + TITLE:

01 - Existing Ground Floor Plan

10 Pear Tree Road
Huyton
Liverpool
L36 5UB

SCALES:	1:50	PAGE SIZE:	A3
DRAWN BY:	LS	DATE	29/04/2026

ARCHITEVO