


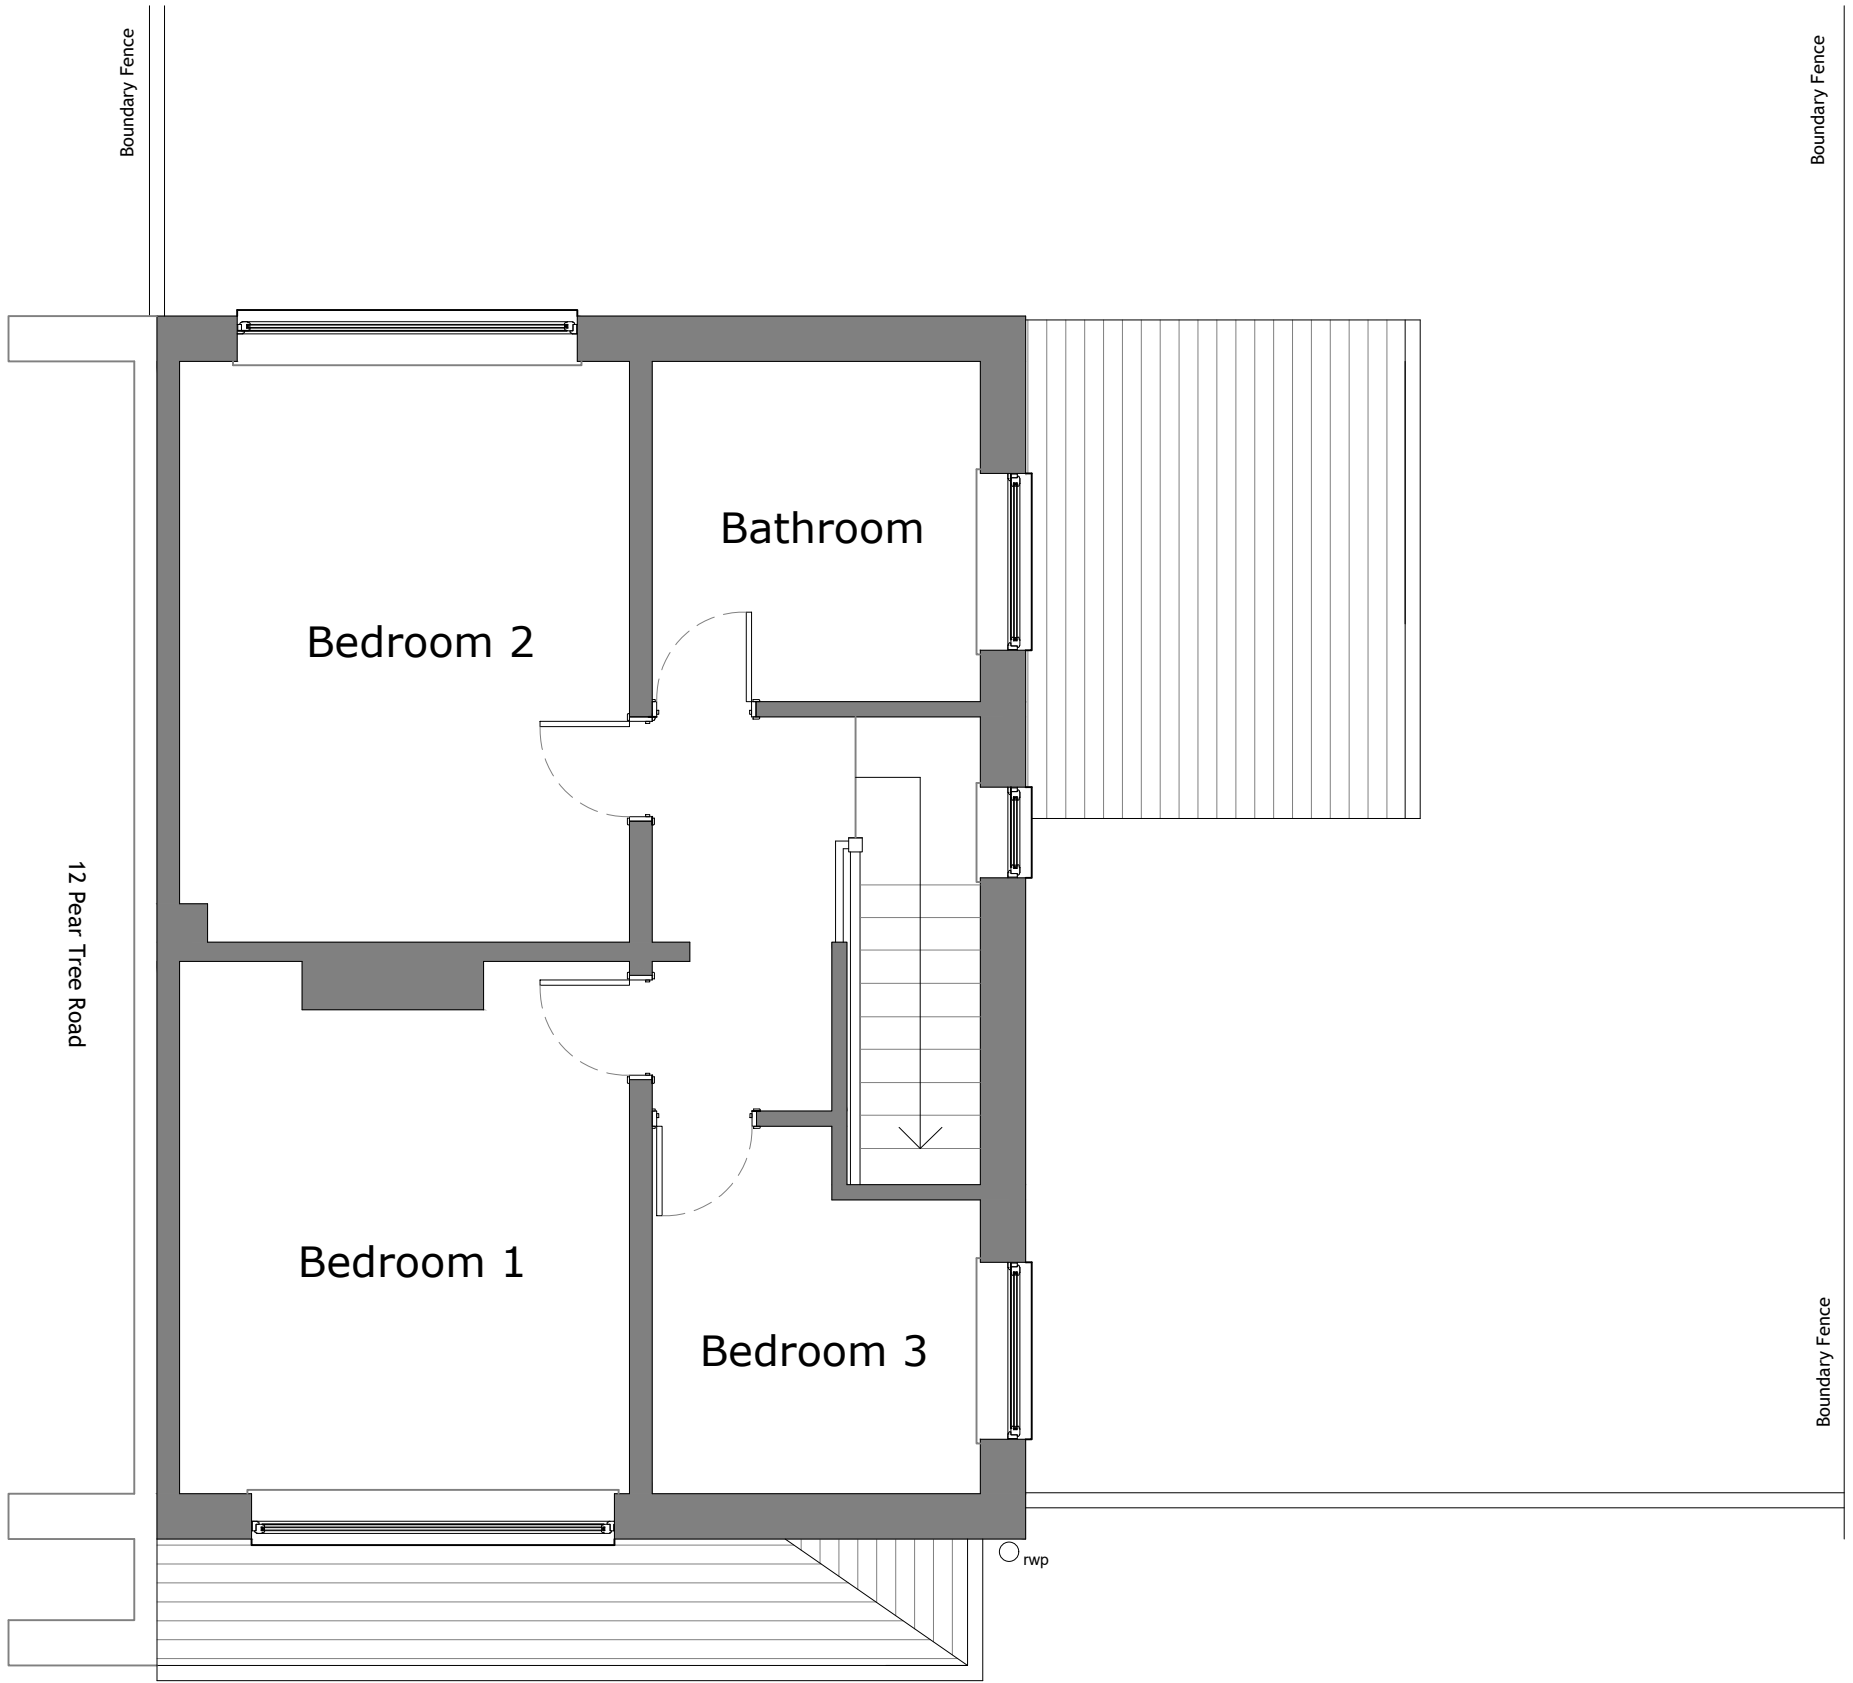

Existing First Floor 1:50



NOTES:



-  Existing Walls
-  Proposed Walls
-  Site Boundary

CLIENT Beckie

DRAWING NO + TITLE:
02 - Existing First Floor Plan

10 Pear Tree Road
Huyton
Liverpool
L36 5UB

SCALES:	1:50	PAGE SIZE:	A3
DRAWN BY:	LS	DATE	29/04/2026