



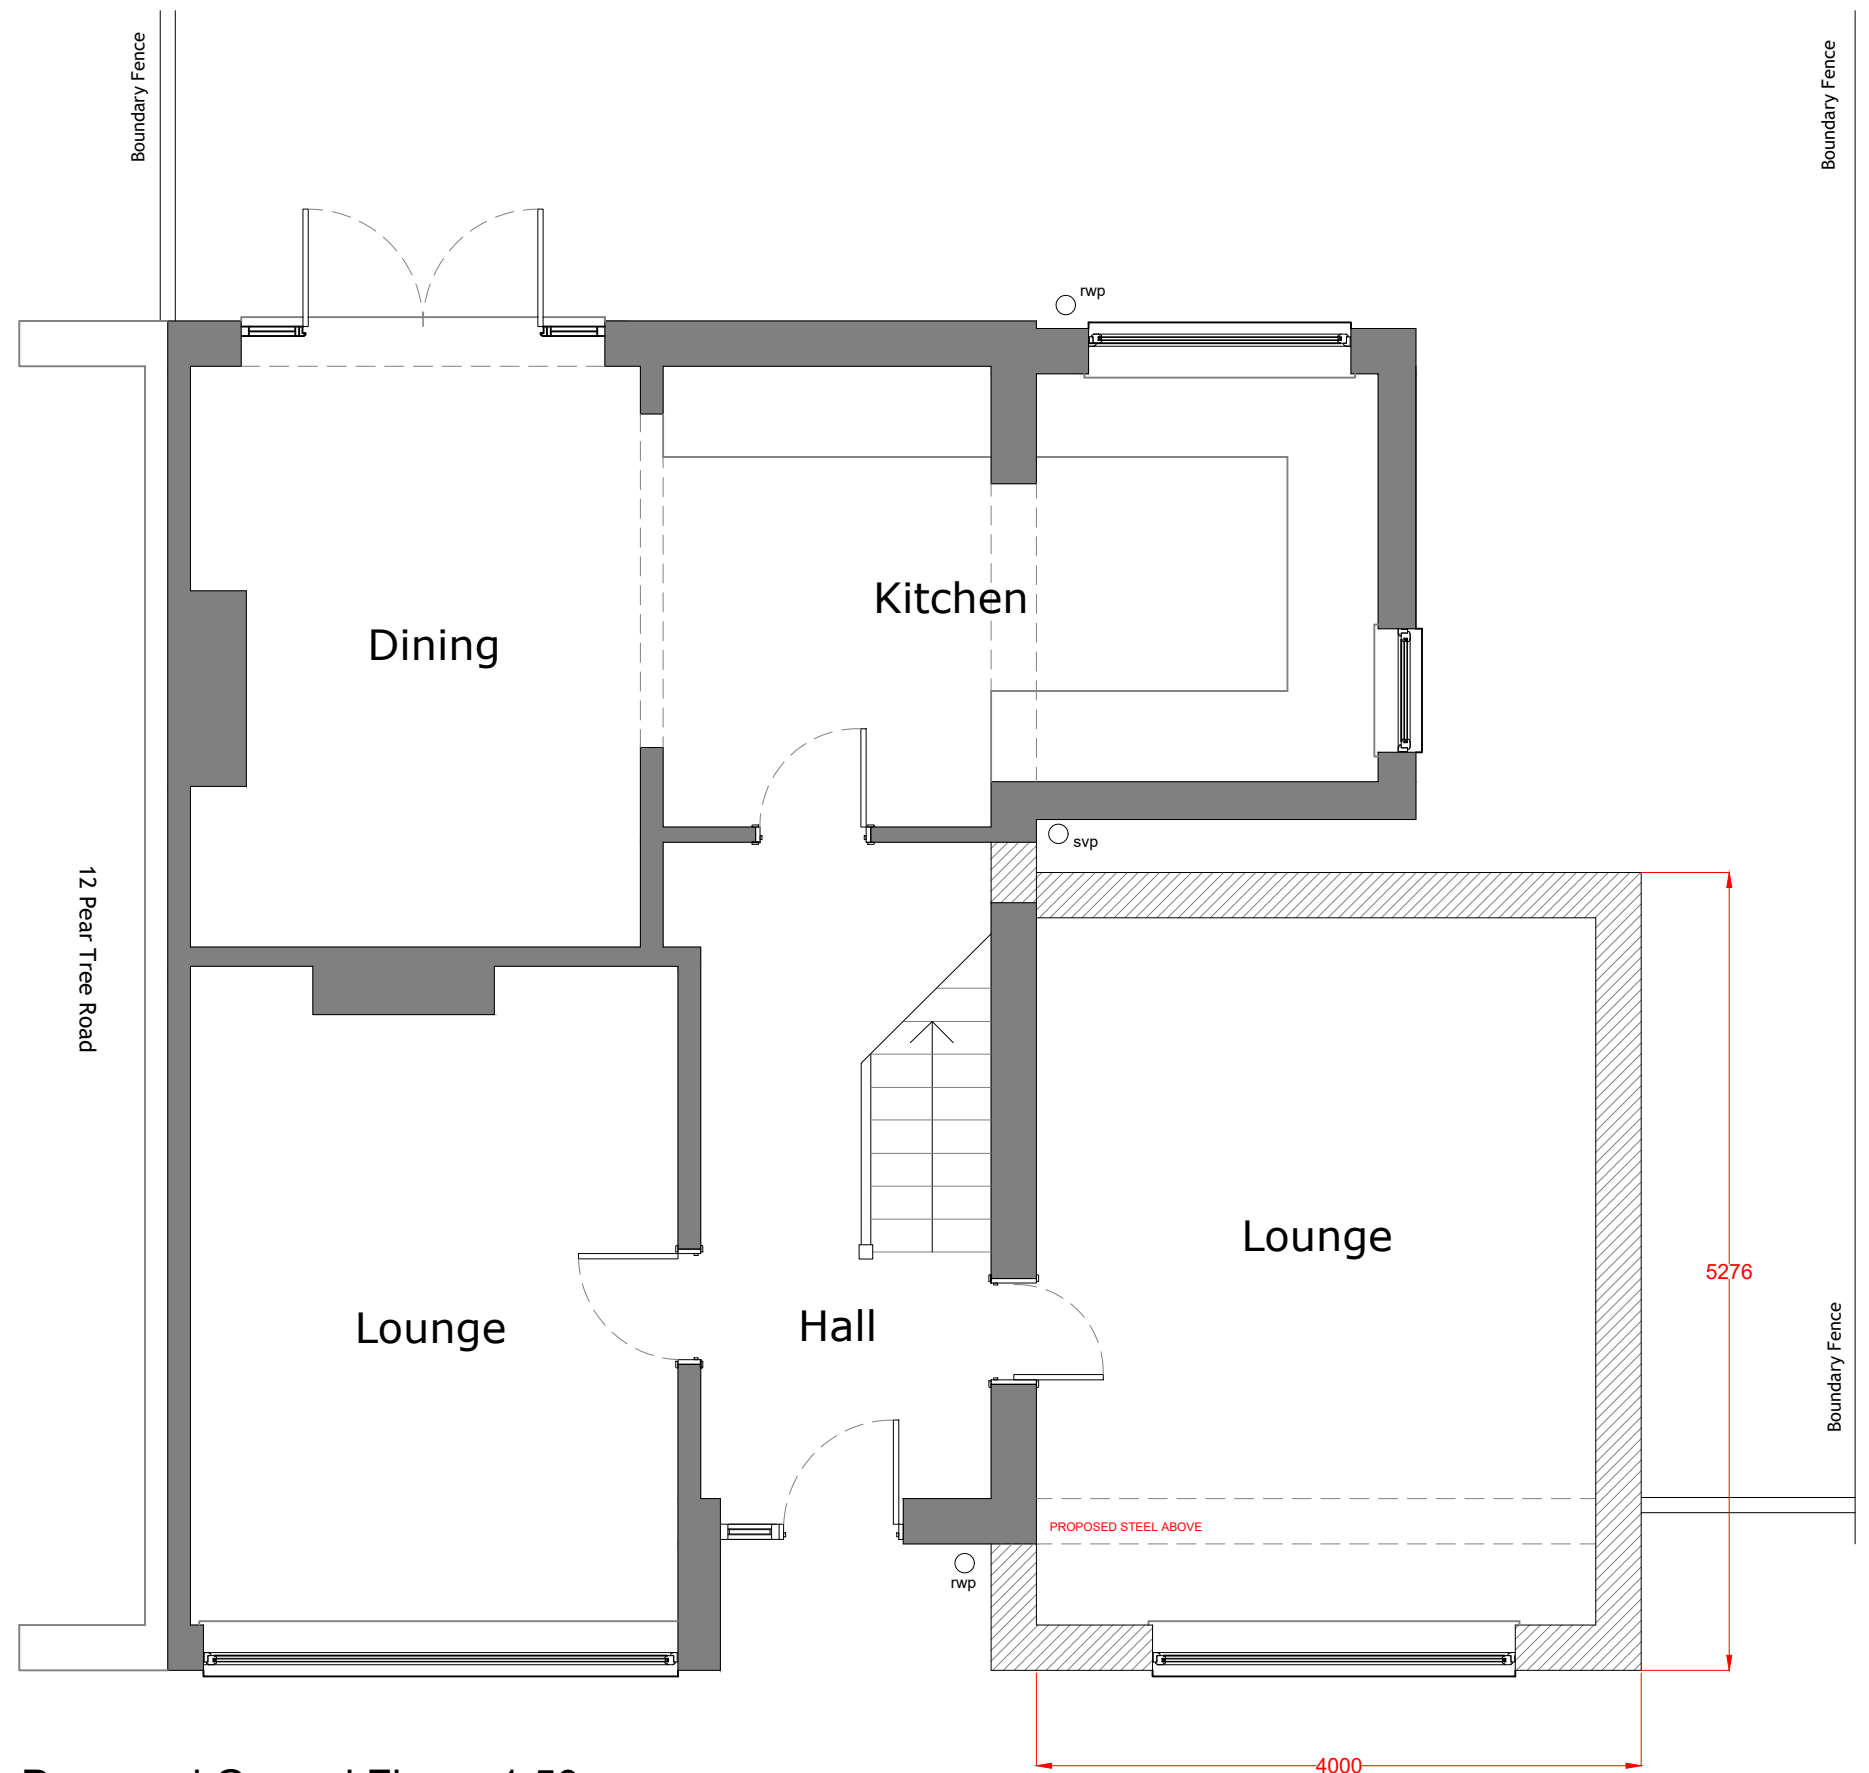

Proposed Ground Floor 1:50

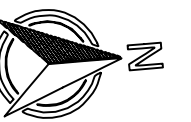

NOTES:



- Existing Walls
- Proposed Walls
- Site Boundary

CLIENT Beckie

DRAWING NO + TITLE:
05 - Proposed Ground Floor Plan

10 Pear Tree Road
Huyton
Liverpool
L36 5UB

SCALES: 1:50 PAGE SIZE: A3

DRAWN BY: LS DATE: 29/04/2026



ARCHITEVO