


| REV. | DATE.    | DESCRIPTION.   |
|------|----------|---|
| B    | 07/02/24 | Front dormers and rear gable removed following planning comments. Flat roof arrangement in lieu of gable at rear and rear dormer extended across. Rear dormer height reduced. Front elevation windows adjusted. |

Material Palette

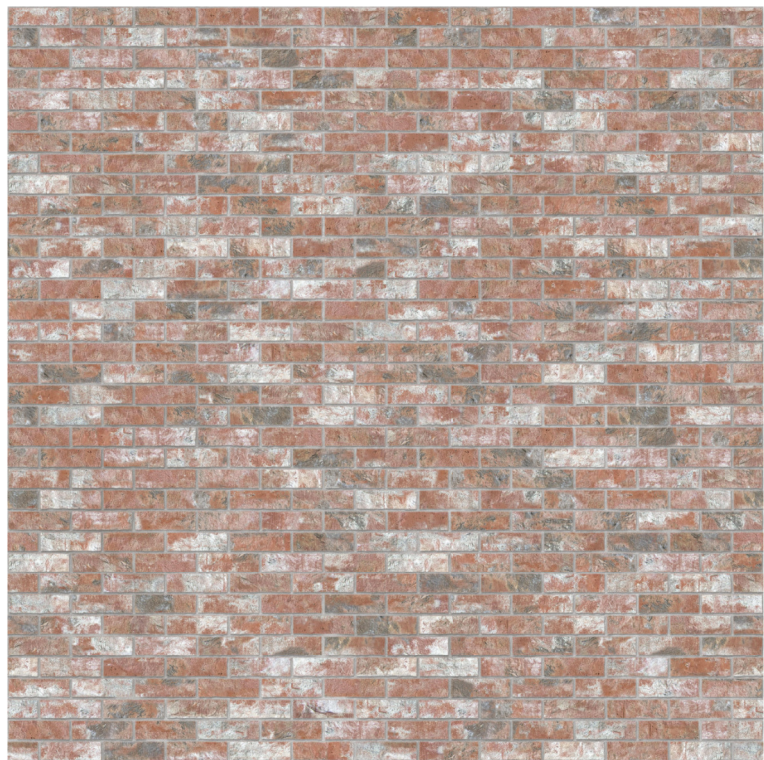

5



9



Material Key

1. Rustic brick
2. Plinth course
3. Sandstone cill
4. Soldier course played lintel
5. Slate dormer
6. Slate roof
7. uPVC - White
8. Rainwater goods - Black
9. Dentil course
10. Aluminium balustrade - Black
11. Conservation style rooflights with central glazing bar.

**Note:**  
Do not scale drawing. All dimensions and levels to be checked on site and any discrepancies to be reported immediately before the commencement of work. Drawing to be read in conjunction with all relevant drawings and specifications.

**aldrock**  
architecture • surveying • energy



|                                                                 |  |
|-----------------------------------------------------------------|--|
| PROJECT NAME & LOCATION<br>2-4 Chapel Street, Prescott, L34 5QH |  |
| DRAWING TITLE<br>Existing and Proposed Elevations               |  |


| PROJECT NO. | DWG NO. | REV.   | DRAWN.  | CHECK. |
|-------------|---------|--------|---------|--------|
| AN48        | 002     | B      | LB      | GW     |
|             |         | SCALE: | 1 : 100 | @ A1   |

UNIT 5 CUNNINGHAM COURT  
LIONS DRIVE  
SHADSWORTH BUSINESS PARK  
BLACKBURN  
BB1 2GX


T: +44 (0) 1254 774943  
E: INFO@ALDROCK.CO.UK

|          |          |
|----------|----------|
| STATUS   | DATE     |
| Planning | 06/07/23 |


WWW.ALDROCK.CO.UK

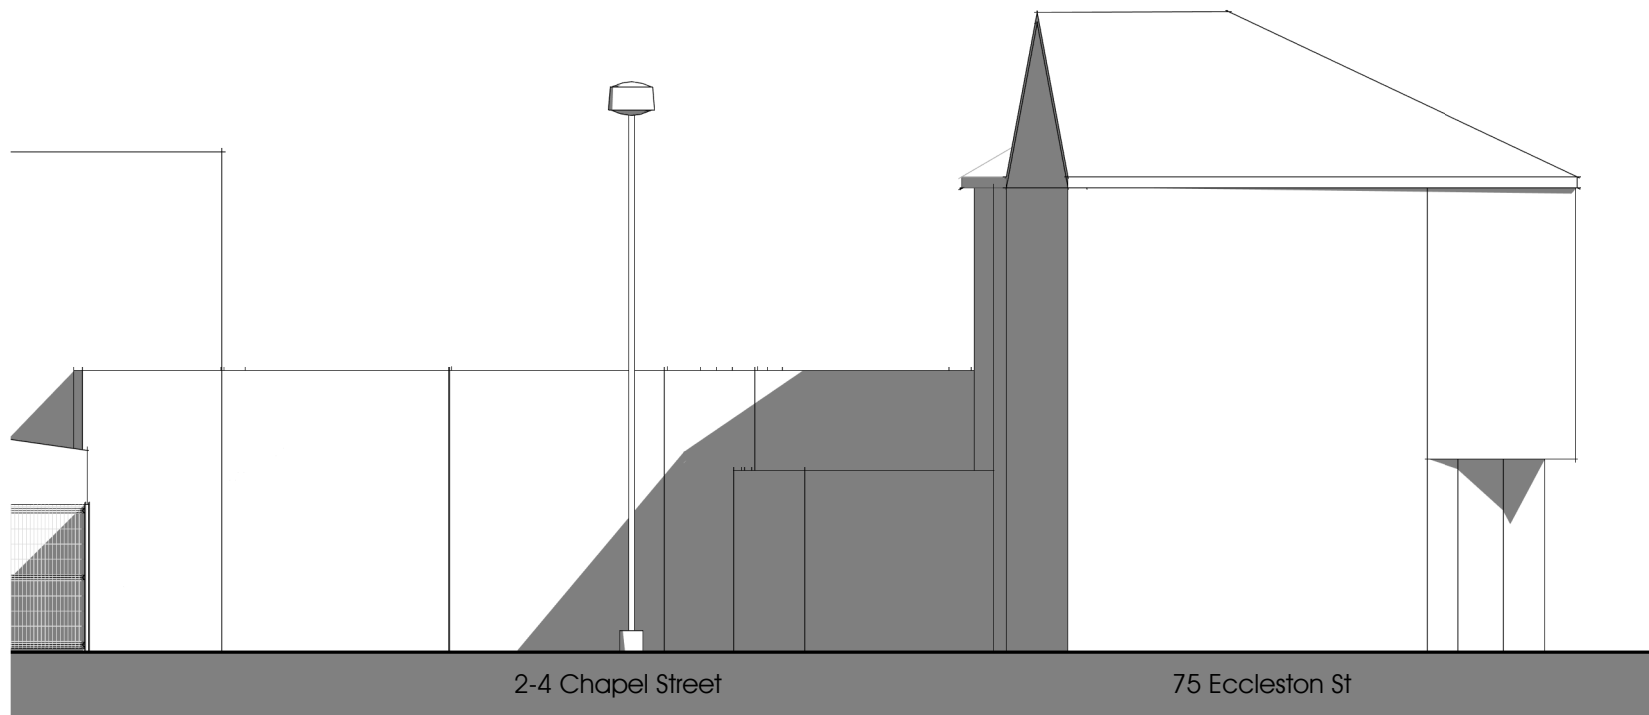


**E1** Existing Front Elevation  
1 : 100

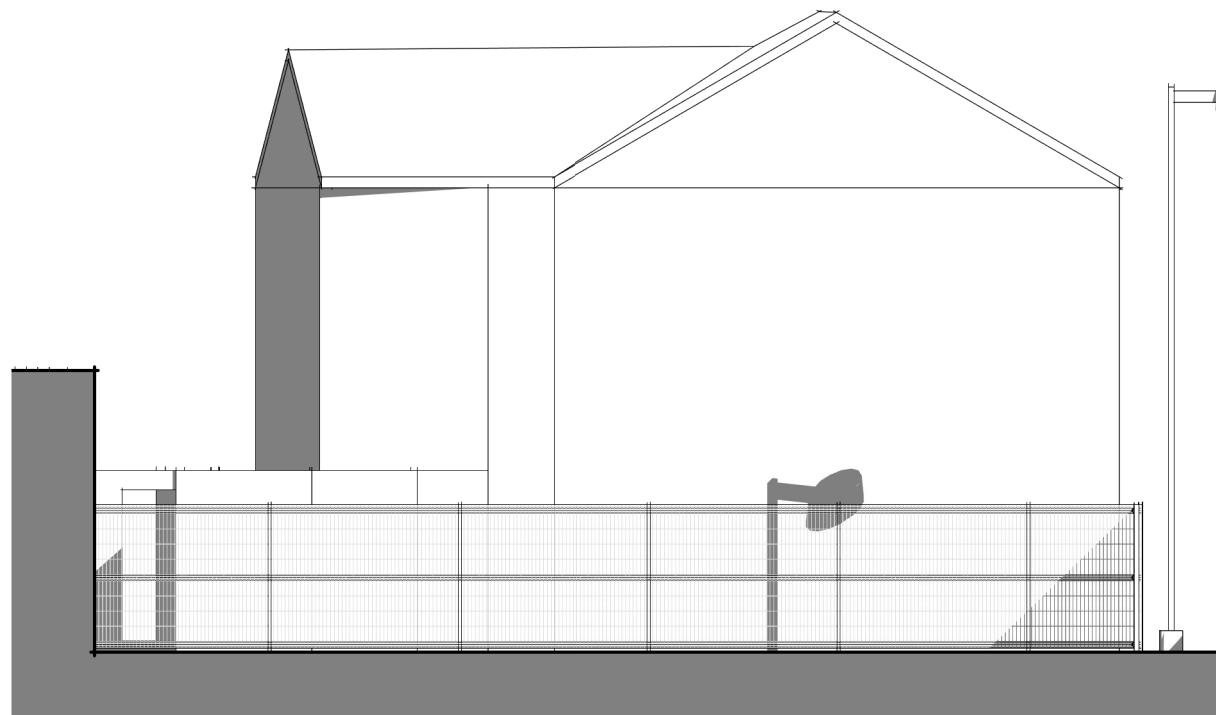


**E2** Existing Side Elevation  
1 : 100

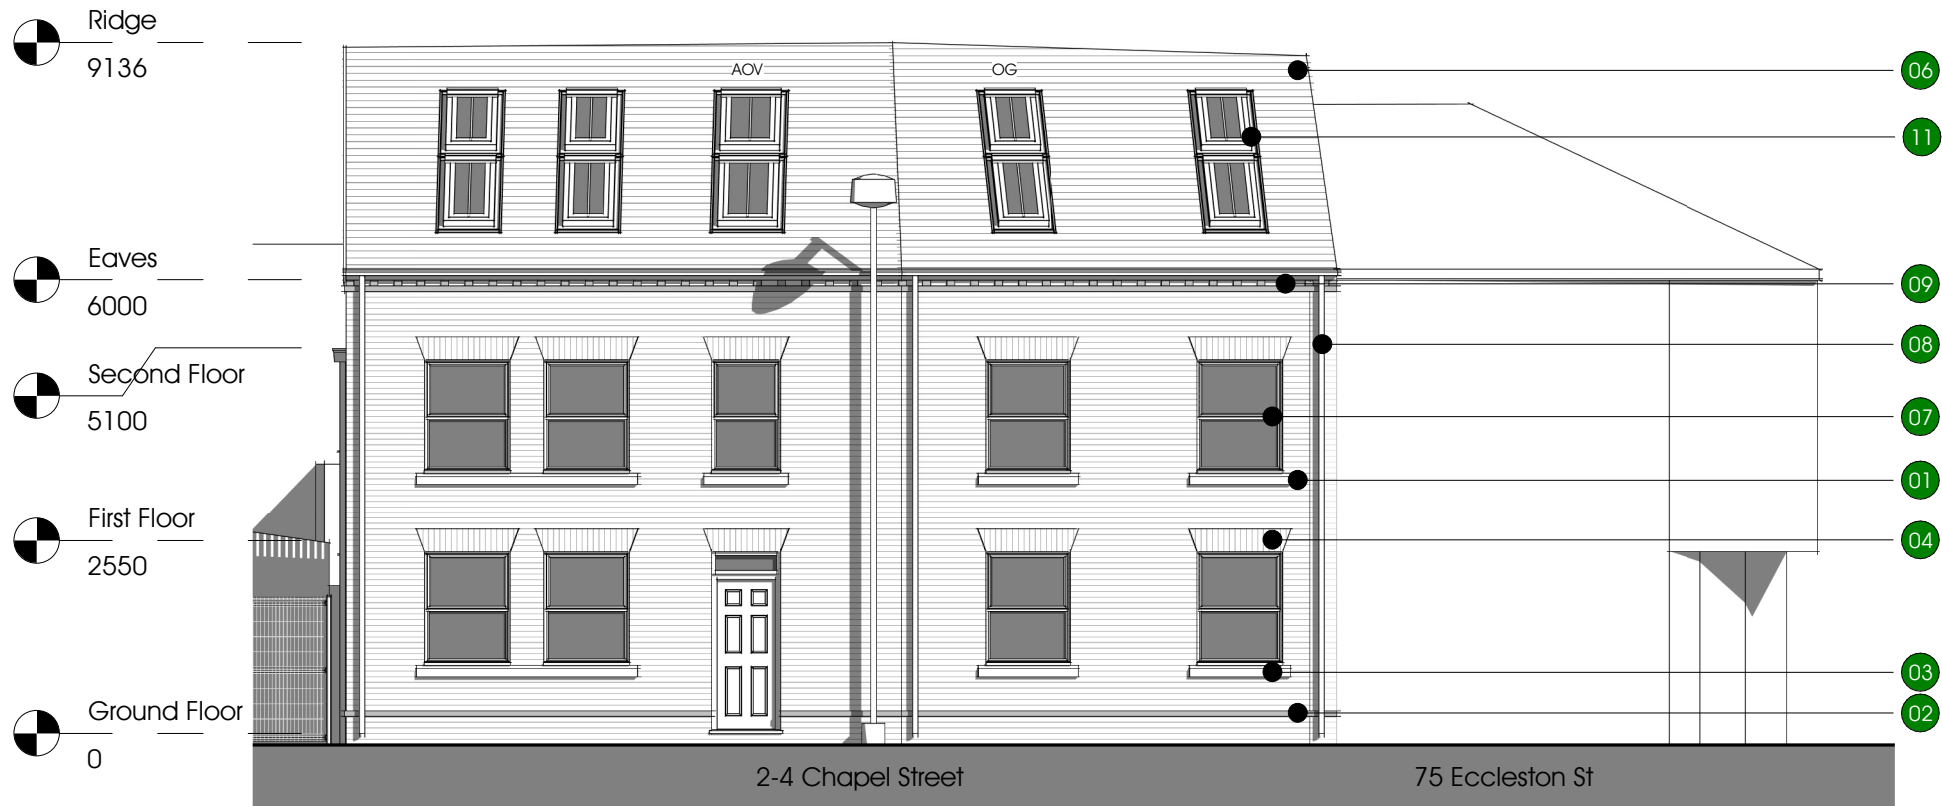


**P1** Proposed Front Elevation  
1 : 100

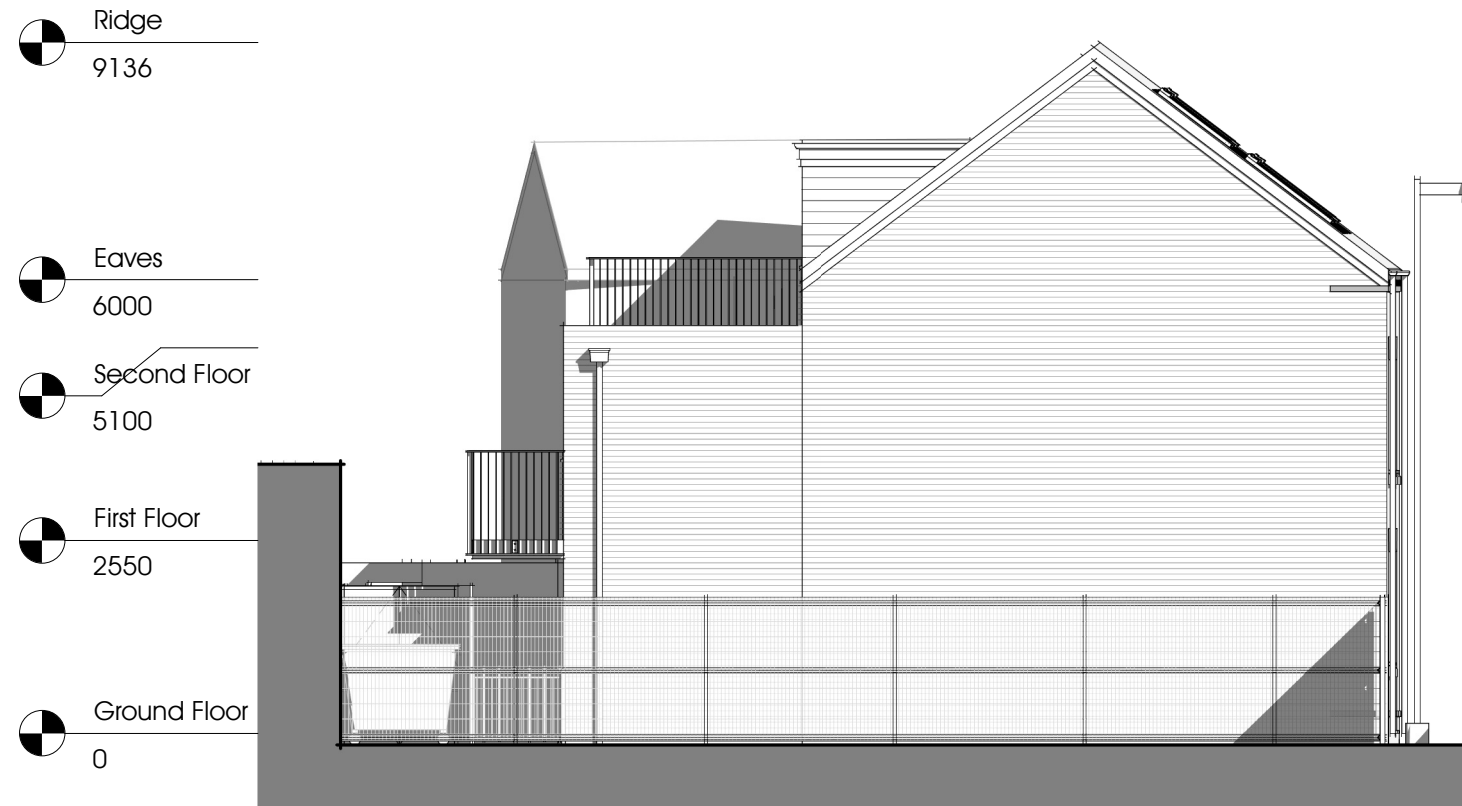


**P2** Proposed Side Elevation  
1 : 100

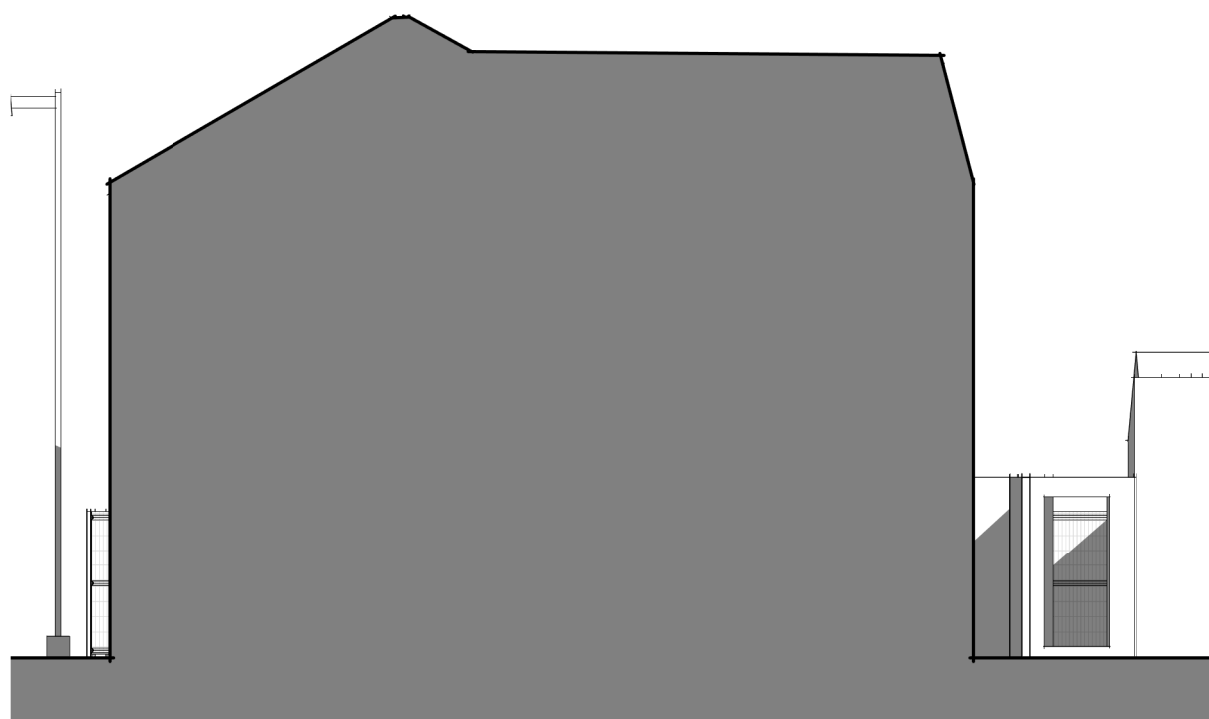

**E3** Existing Side Elevation  
1 : 100

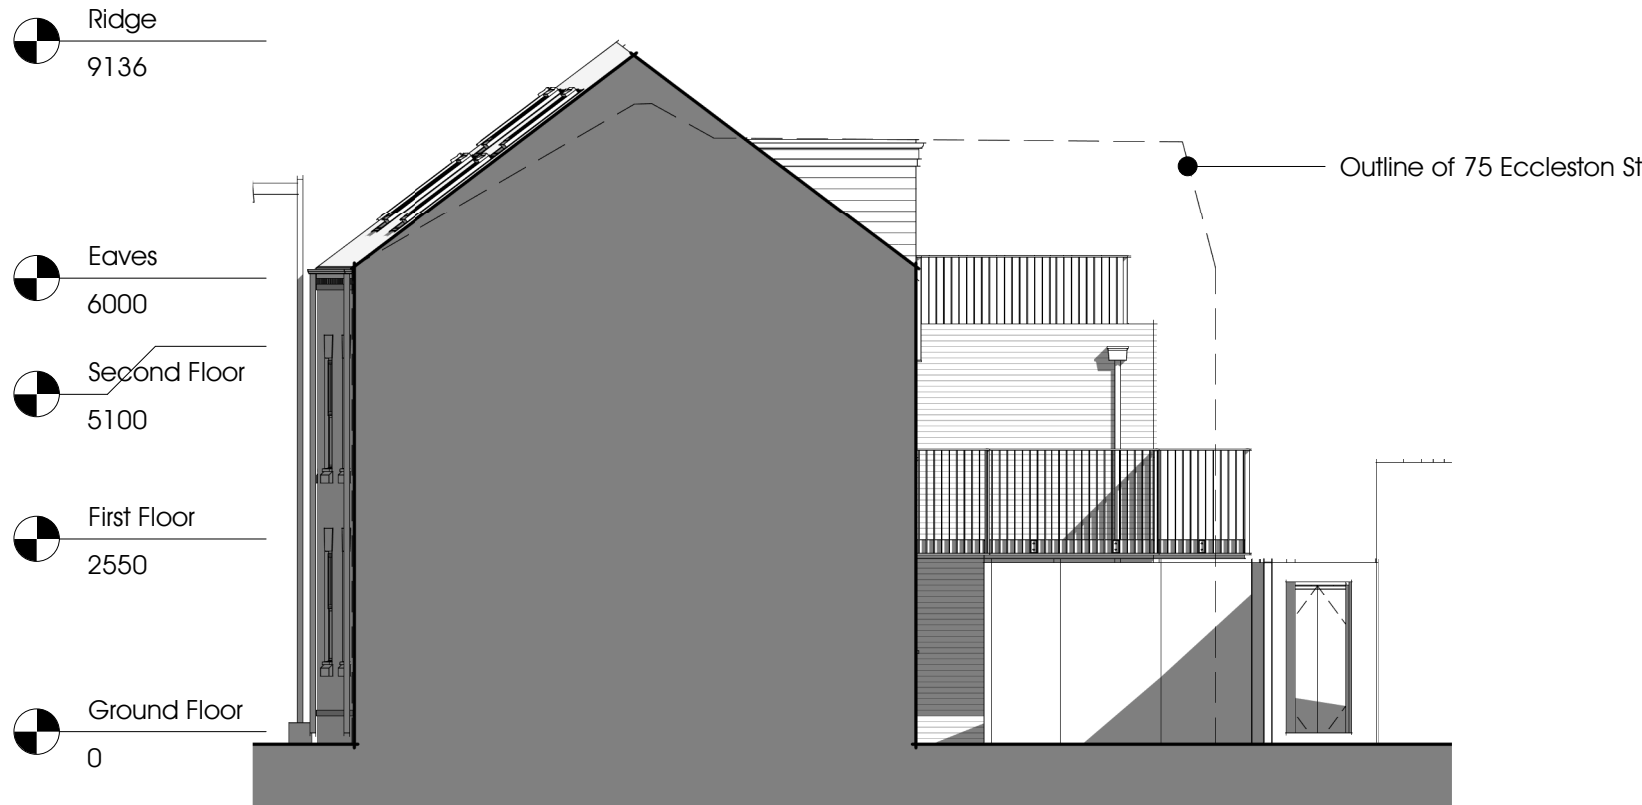

**P3** Proposed Side Elevation  
1 : 100

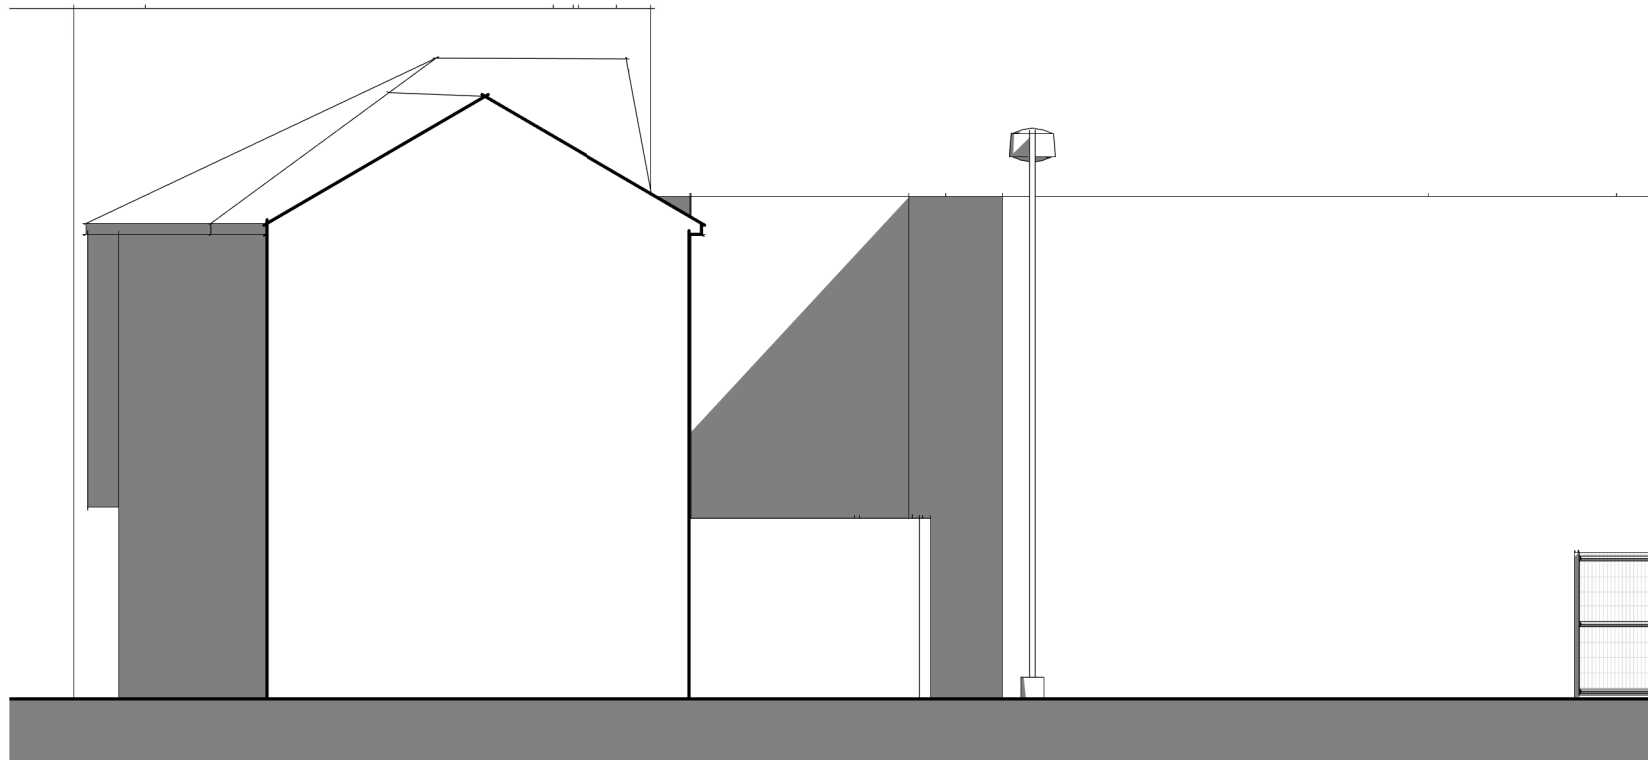

**E4** Existing Rear Elevation  
1 : 100



**P4** Proposed Rear Elevation  
1 : 100

