



NOTES
All dimensions to be checked on site. DMC Ltd. accepts no responsibility for any unauthorised amendments to the drawing and does not permit unauthorised copying of the drawing. This drawing is copyright and remains the property of DMC Ltd. unless otherwise agreed.

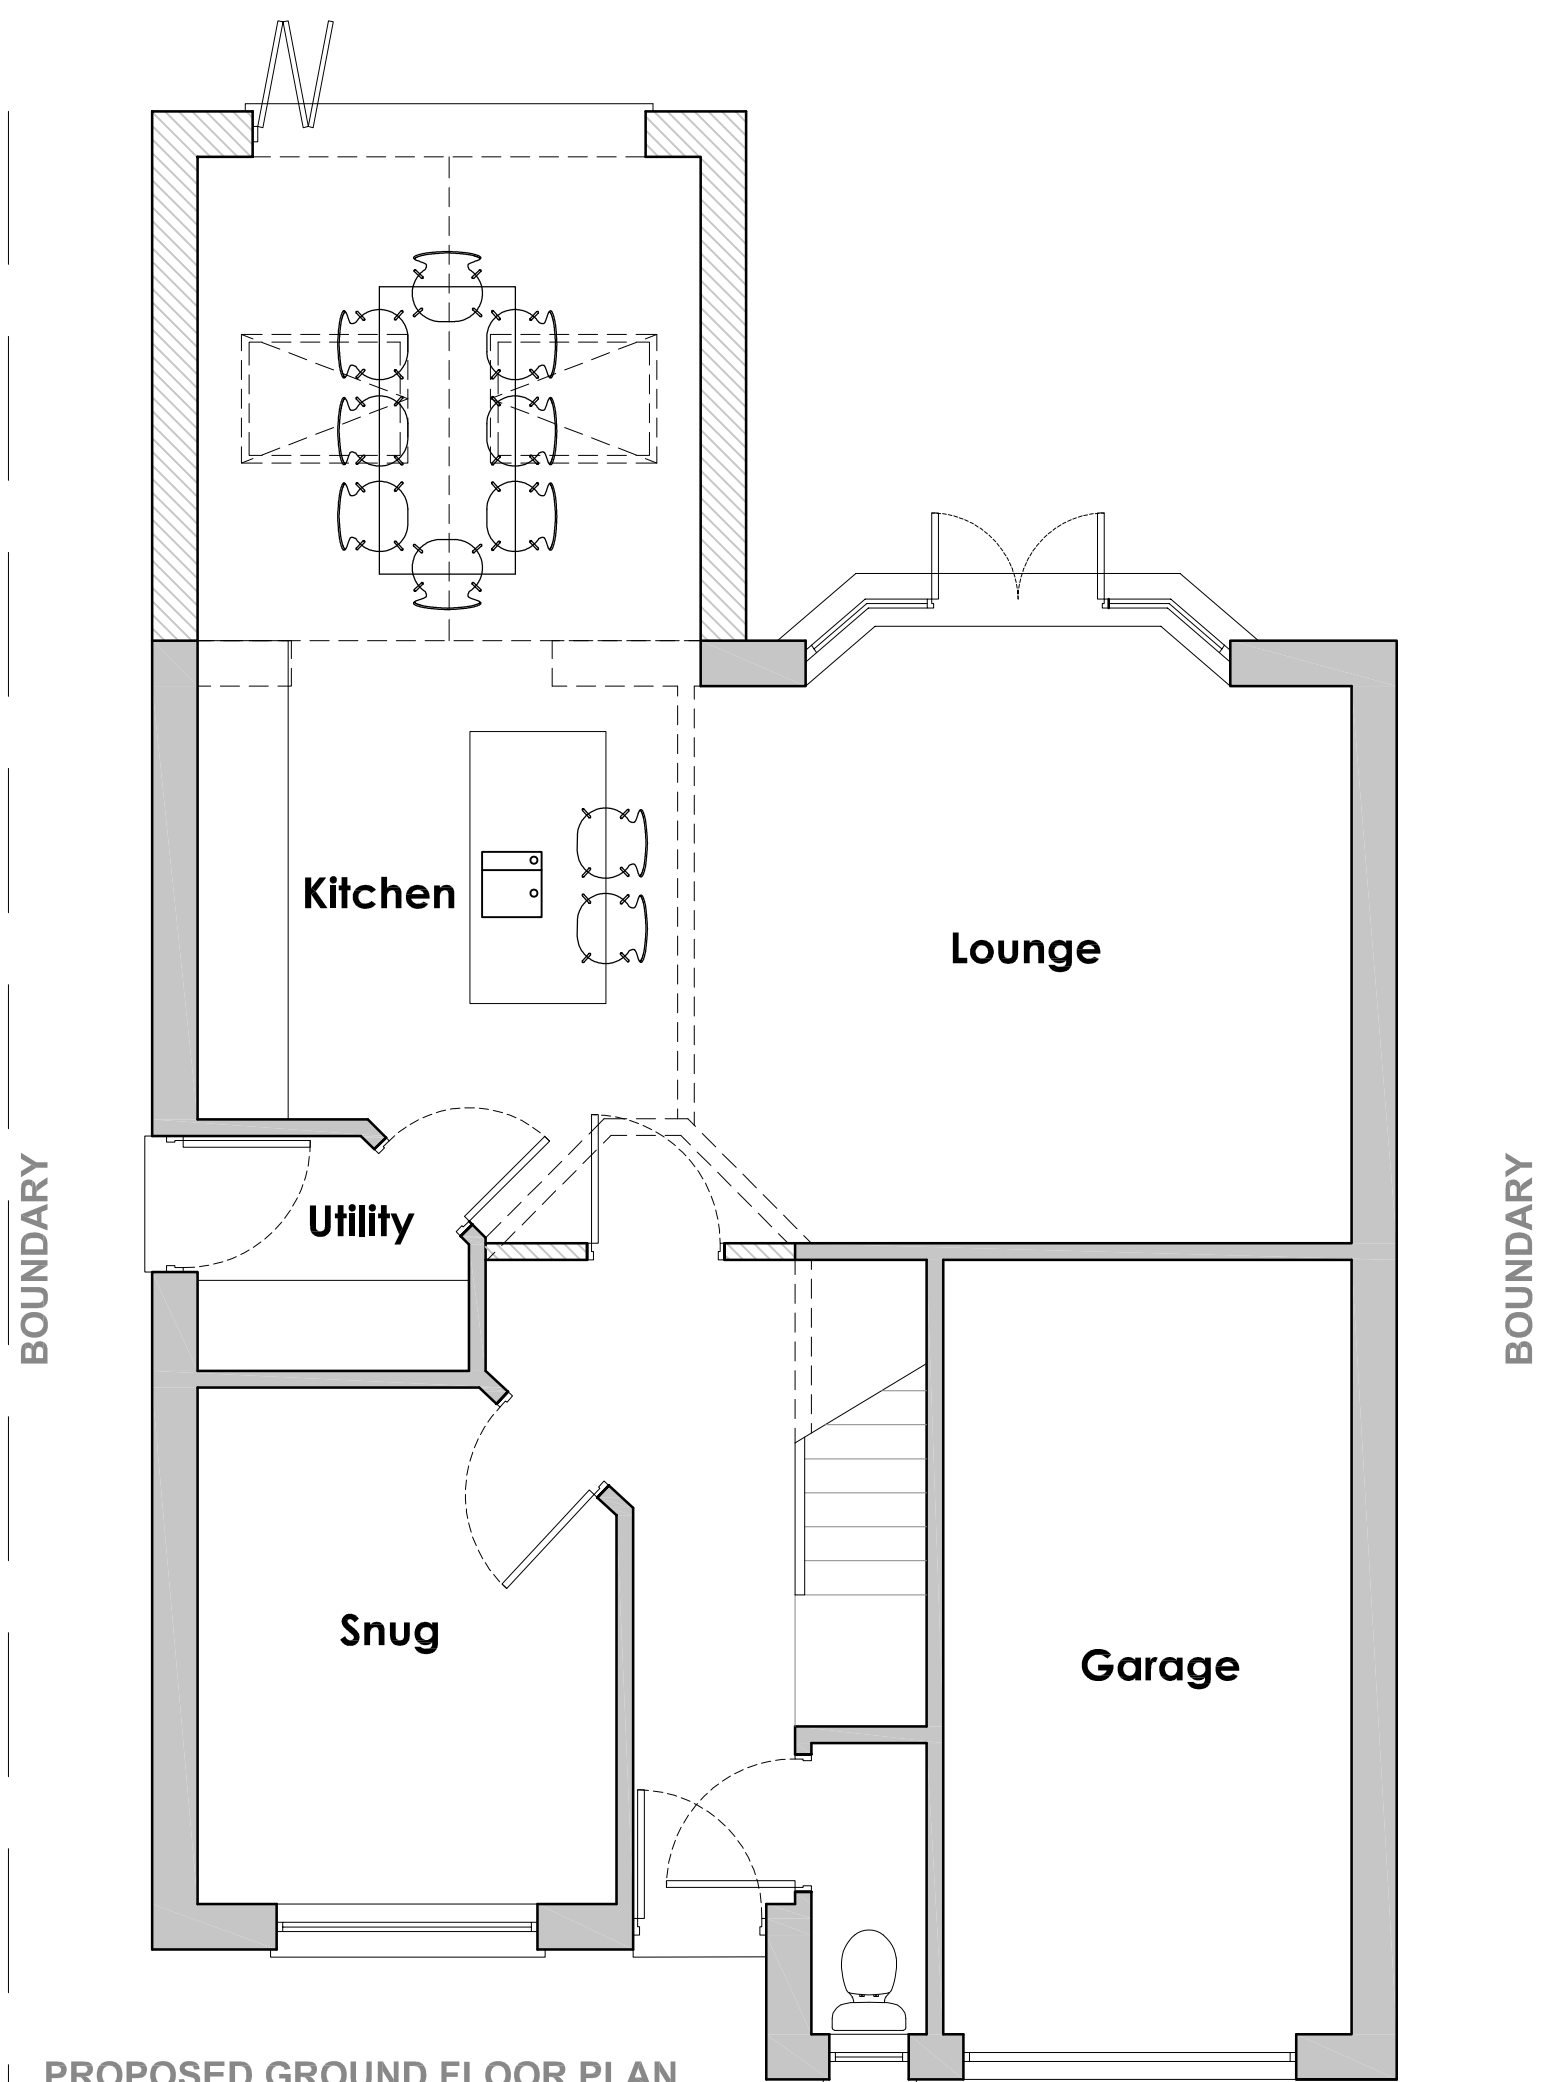


PROPOSED GROUND FLOOR PLAN
1:50 @ A2

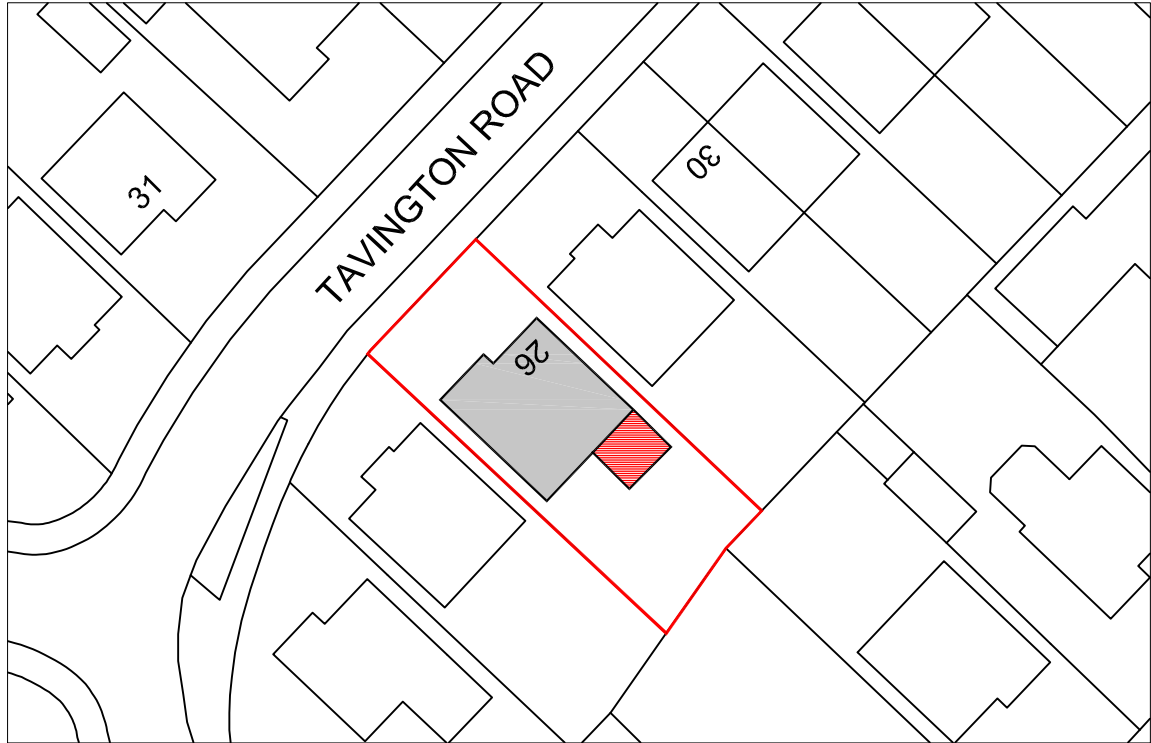


PROPOSED BLOCK PLAN
1:500 @ A2




PROPOSED REAR ELEVATION
1:50 @ A2

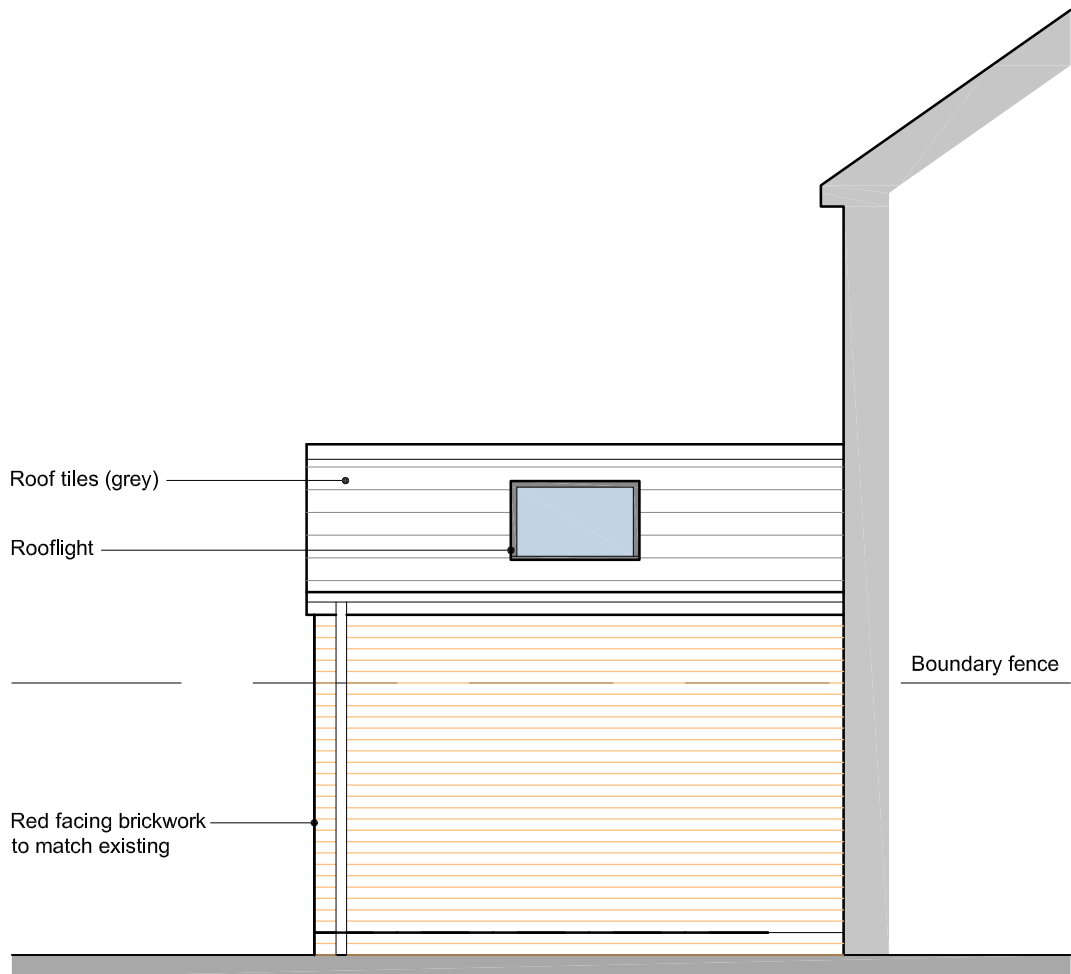

PROPOSED SIDE ELEVATION
1:50 @ A2

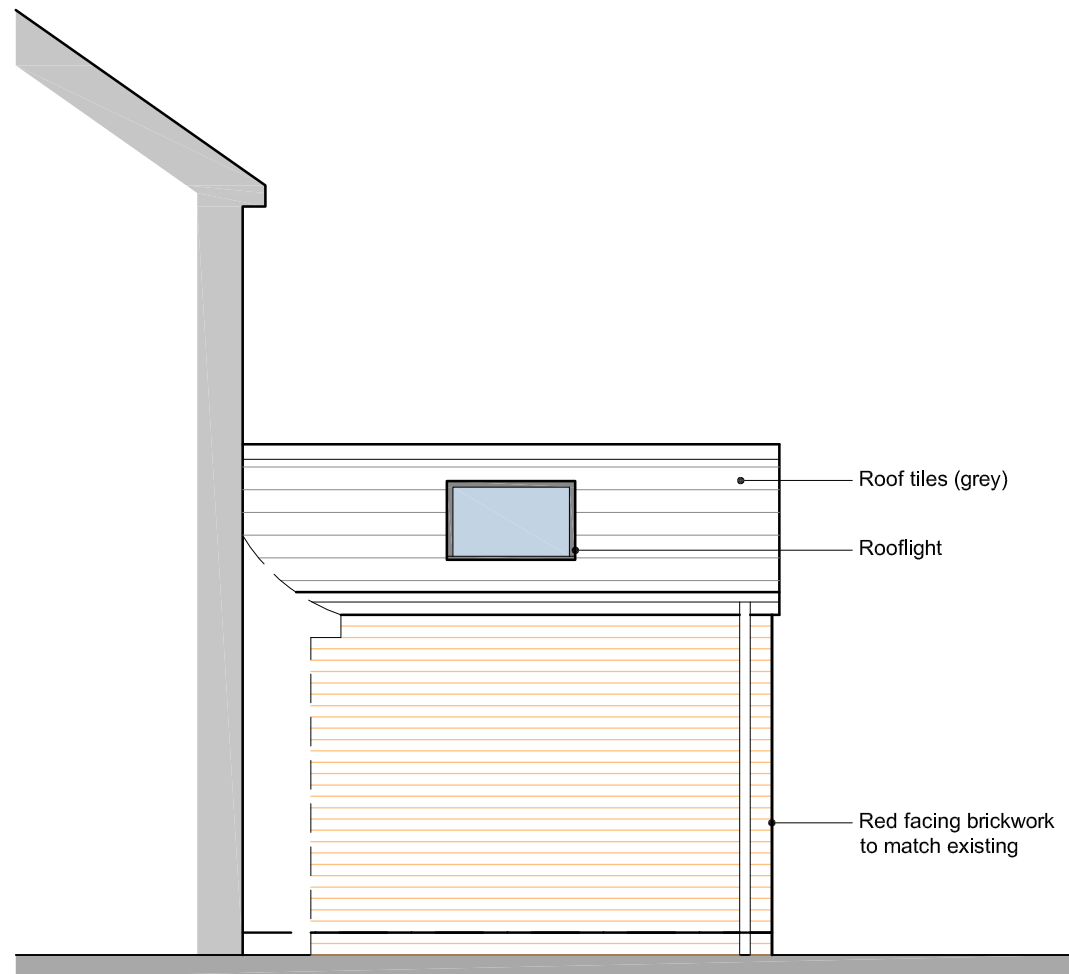

PROPOSED SIDE ELEVATION
1:50 @ A2

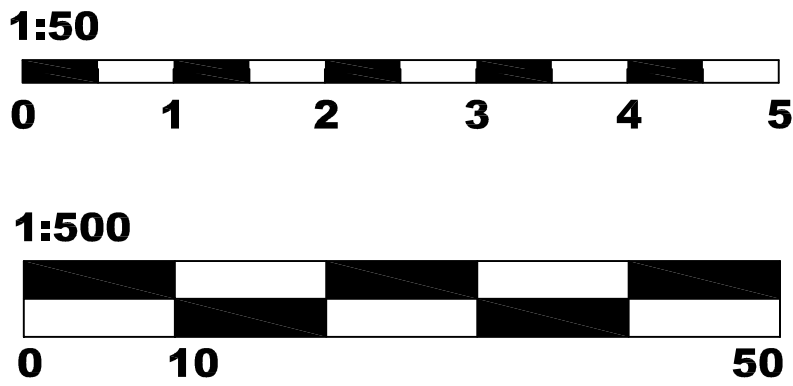

Rev	Comments	Date	PROJECT			
-	-	-	Proposed Single Storey Rear Extension No.26 Tavington Road Liverpool, L16			
DMC ARCHITECTURE & DESIGN info@dmcdesign.co			DRAWING TITLE			
			Proposed Plans & Elevations / Block Plan			
			STATUS			
			PLANNING			
			DRAWN			
DMc		CHECKED	*	DRAWING NO.	REV.	
SCALE @A2		1:50/500		211_P-02	-	
DATE		JAN/24				

DMC
ARCHITECTURE & DESIGN
info@dmcdesign.co