


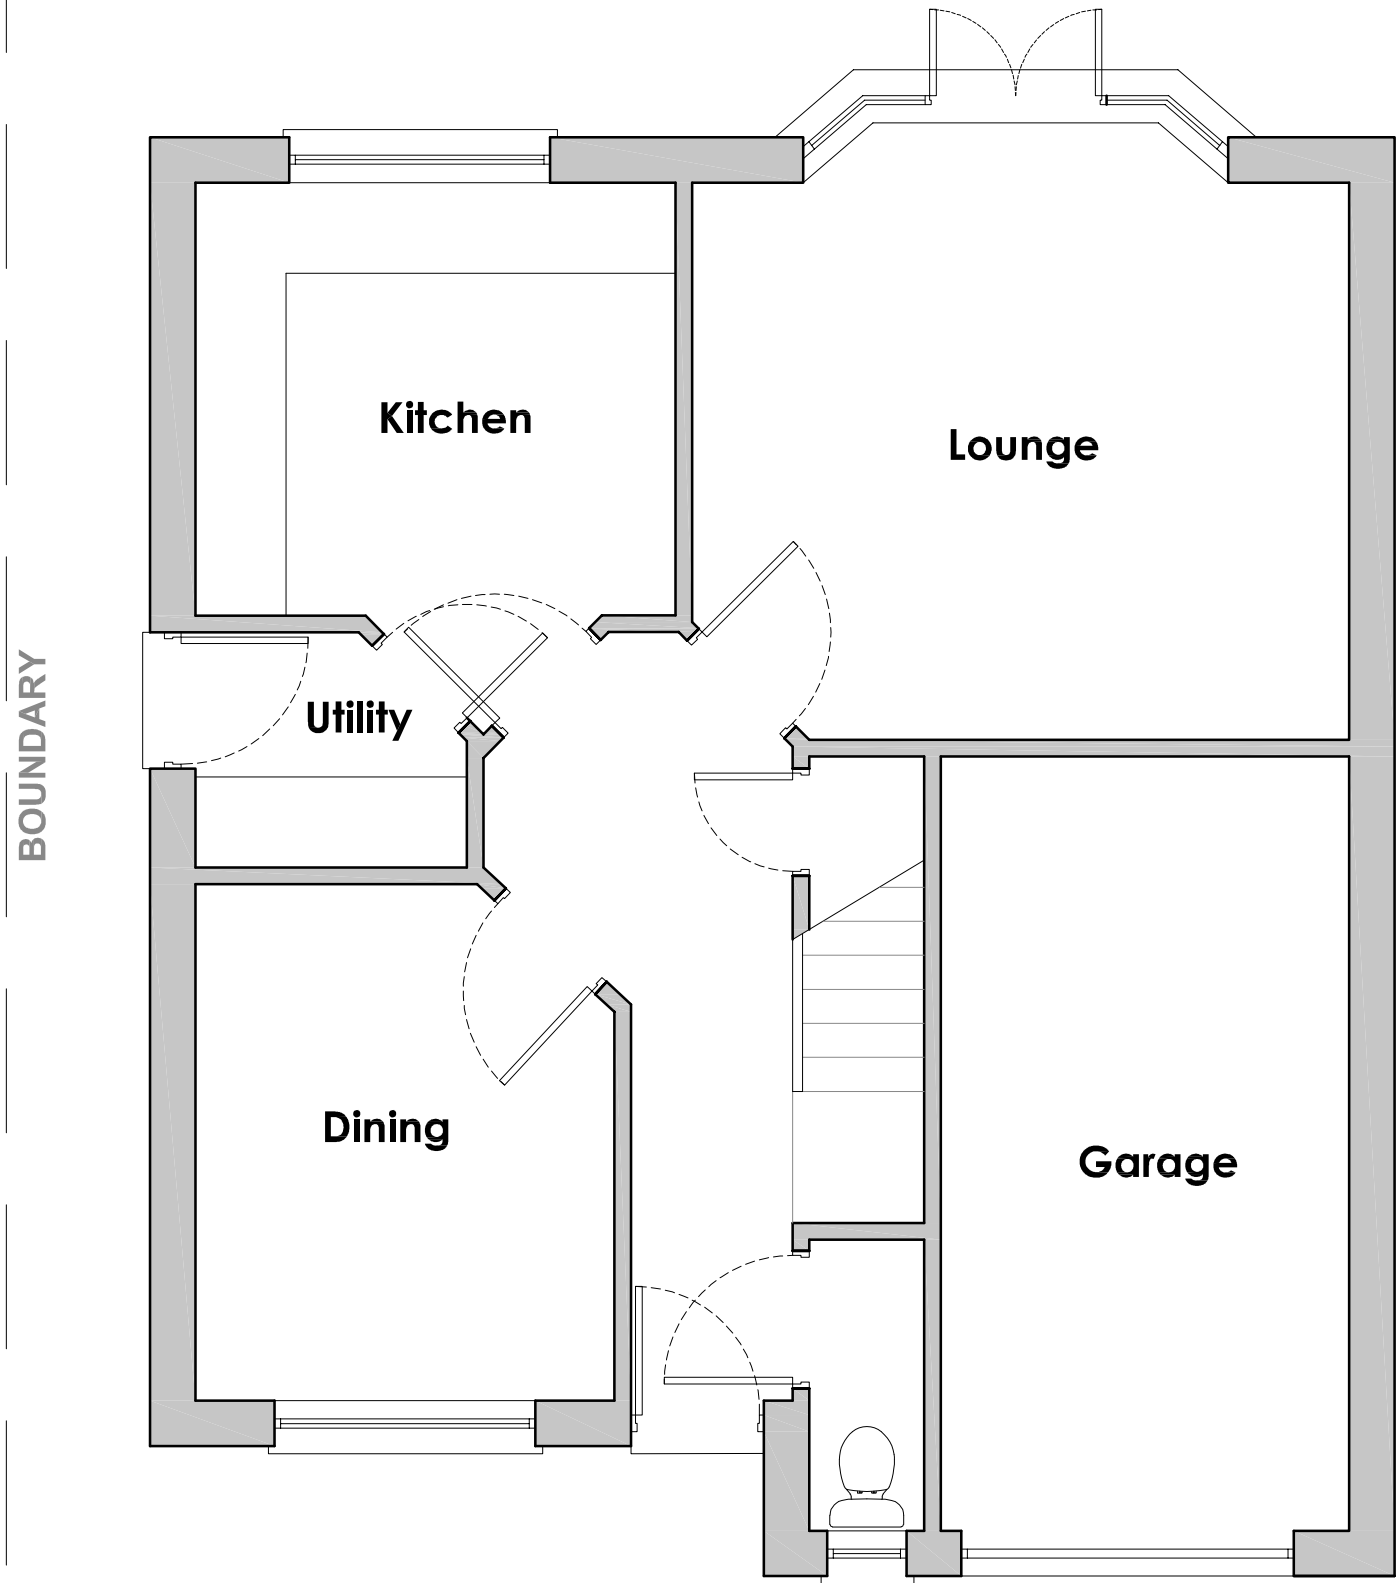


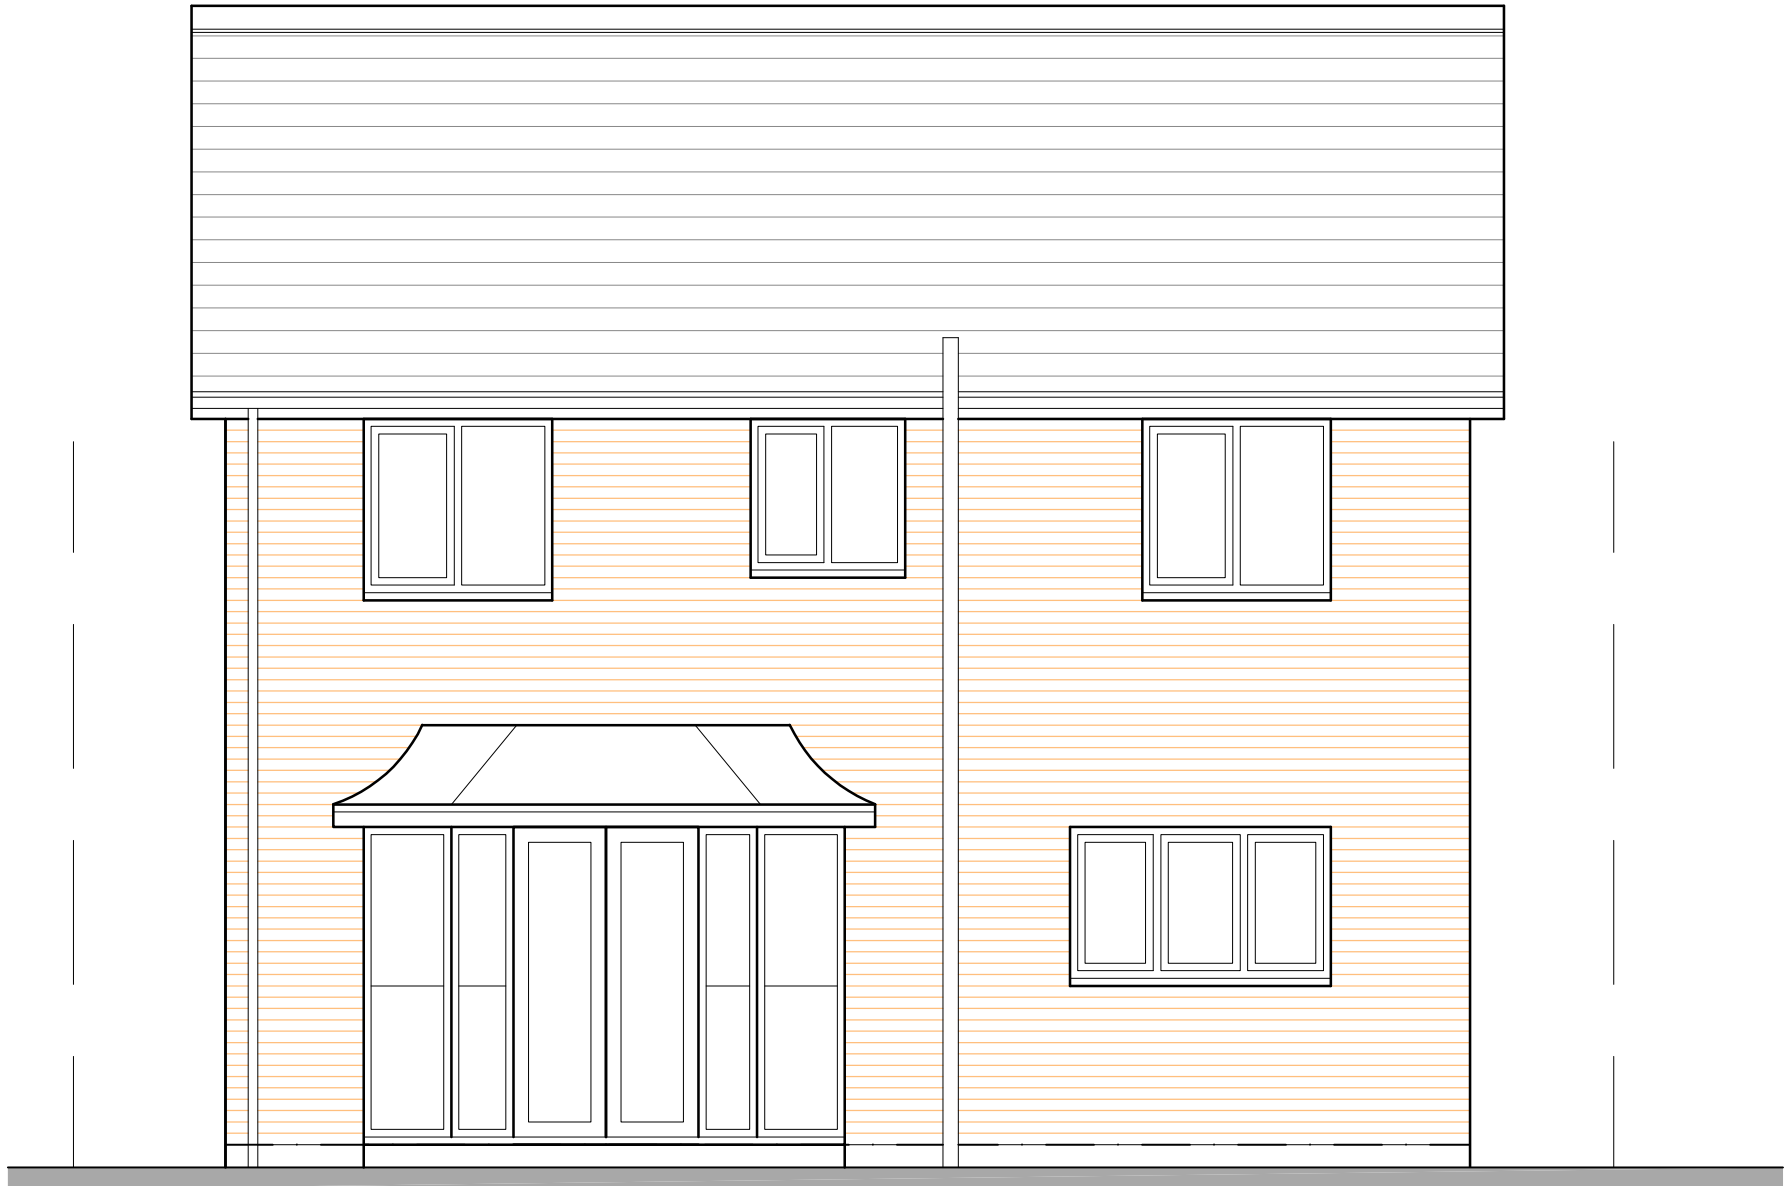

EXISTING GROUND FLOOR PLAN
1:50 @ A2

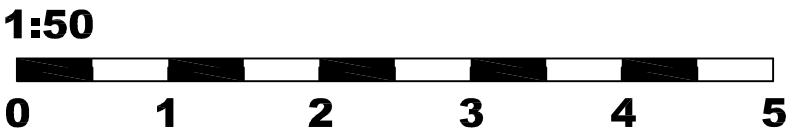

EXISTING REAR ELEVATION
1:50 @ A2

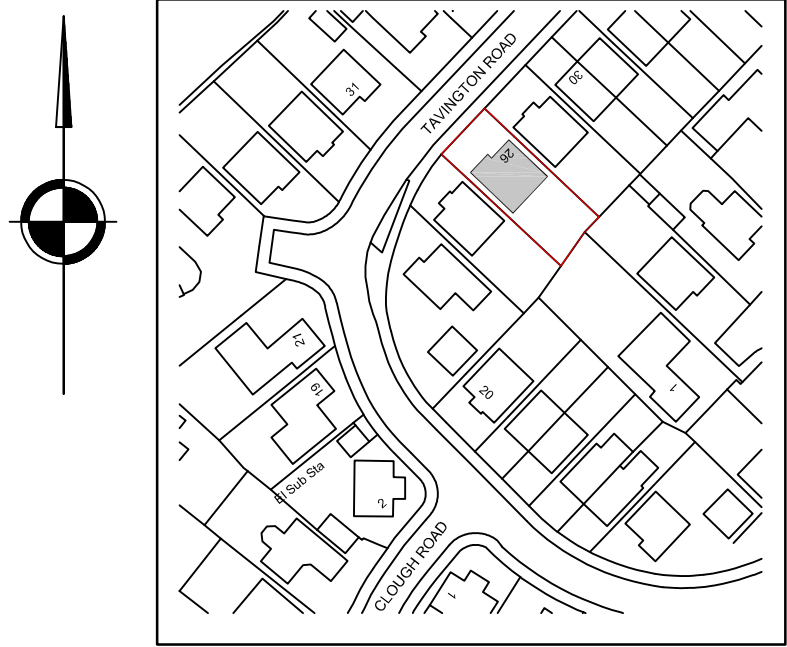

SITE LOCATION PLAN
1:1250

0 5 10 20 30 50 70 90 Metres

Site Boundary

NOTES
All dimensions to be checked on site. DMC Ltd. accepts no responsibility for any unauthorised amendments to the drawing and does not permit unauthorised copying of the drawing. This drawing is copyright and remains the property of DMC Ltd. unless otherwise agreed.

Rev	Comments	Date
*	*	*

DMC

ARCHITECTURE & DESIGN

info@dmcdesign.co

PROJECT
Proposed Single Storey Rear Extension
No.26 Tavington Road
Liverpool, L26

DRAWING TITLE
Existing Plans & Elevations / Location Plan

STATUS
PLANNING

DRAWN DMc	CHECKED *	DRAWING NO. 211_P-01	REV. *
SCALE @A2 1:50/1250	DATE JAN/24		