






Proposed Front Elevation

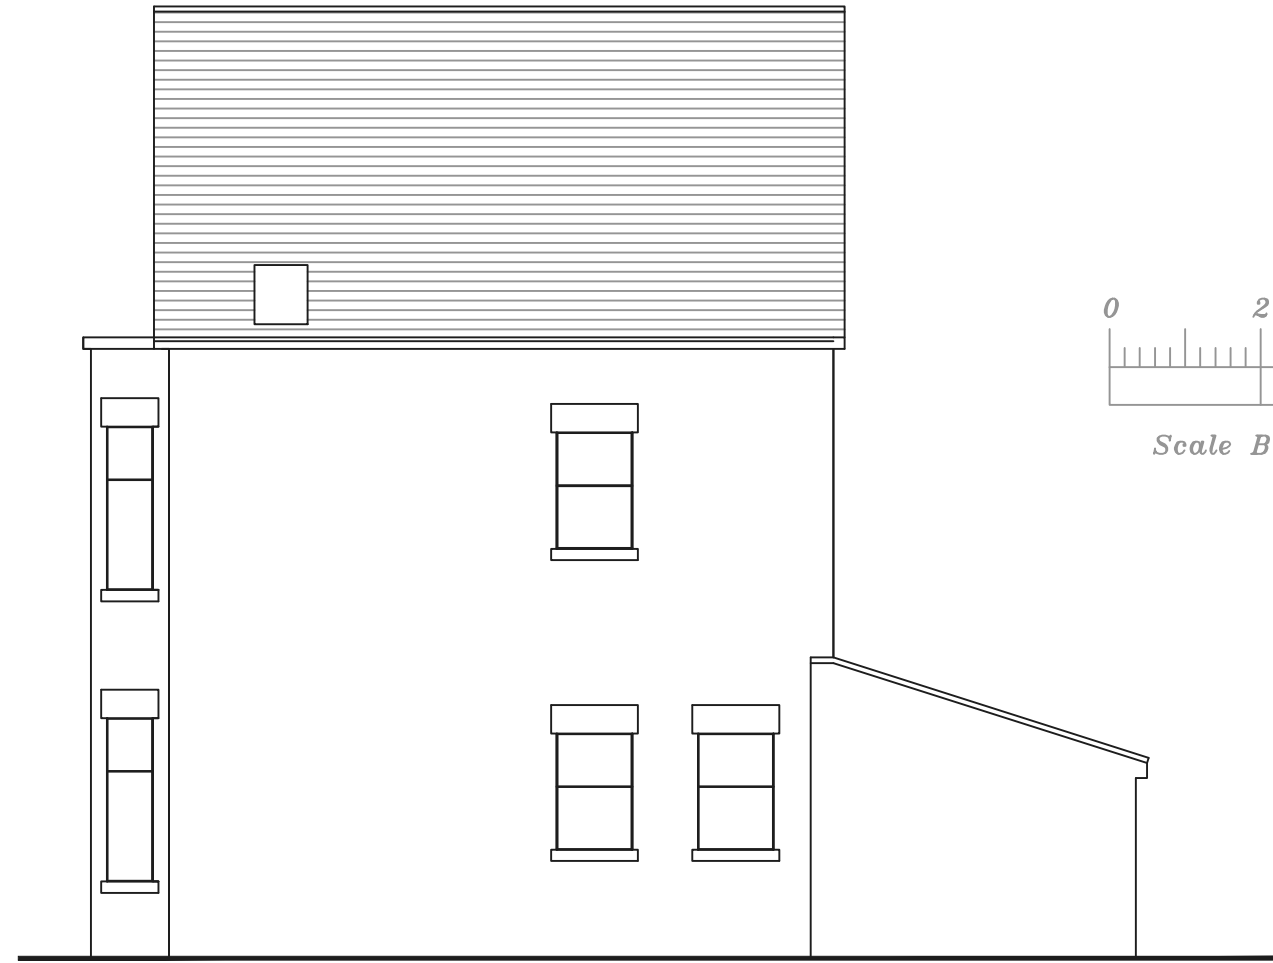





Proposed Side Elevation

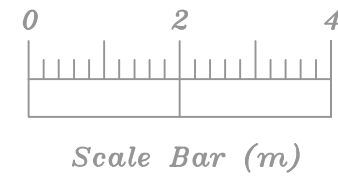

Proposed Rear Elevation

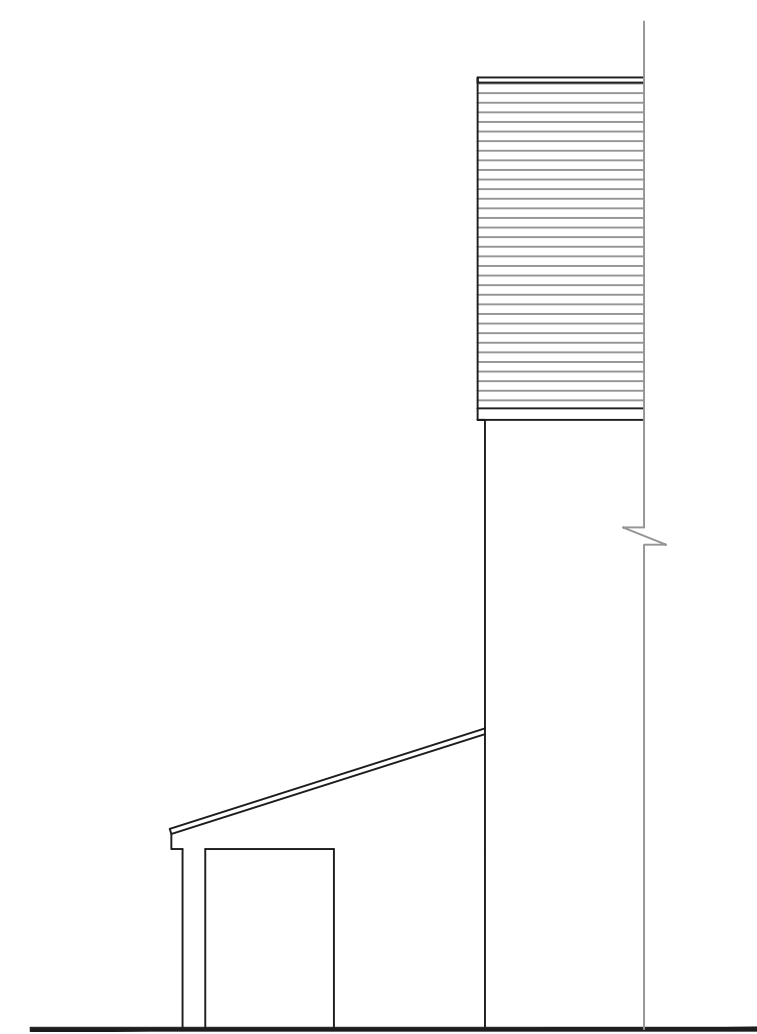

Proposed Side Elevation

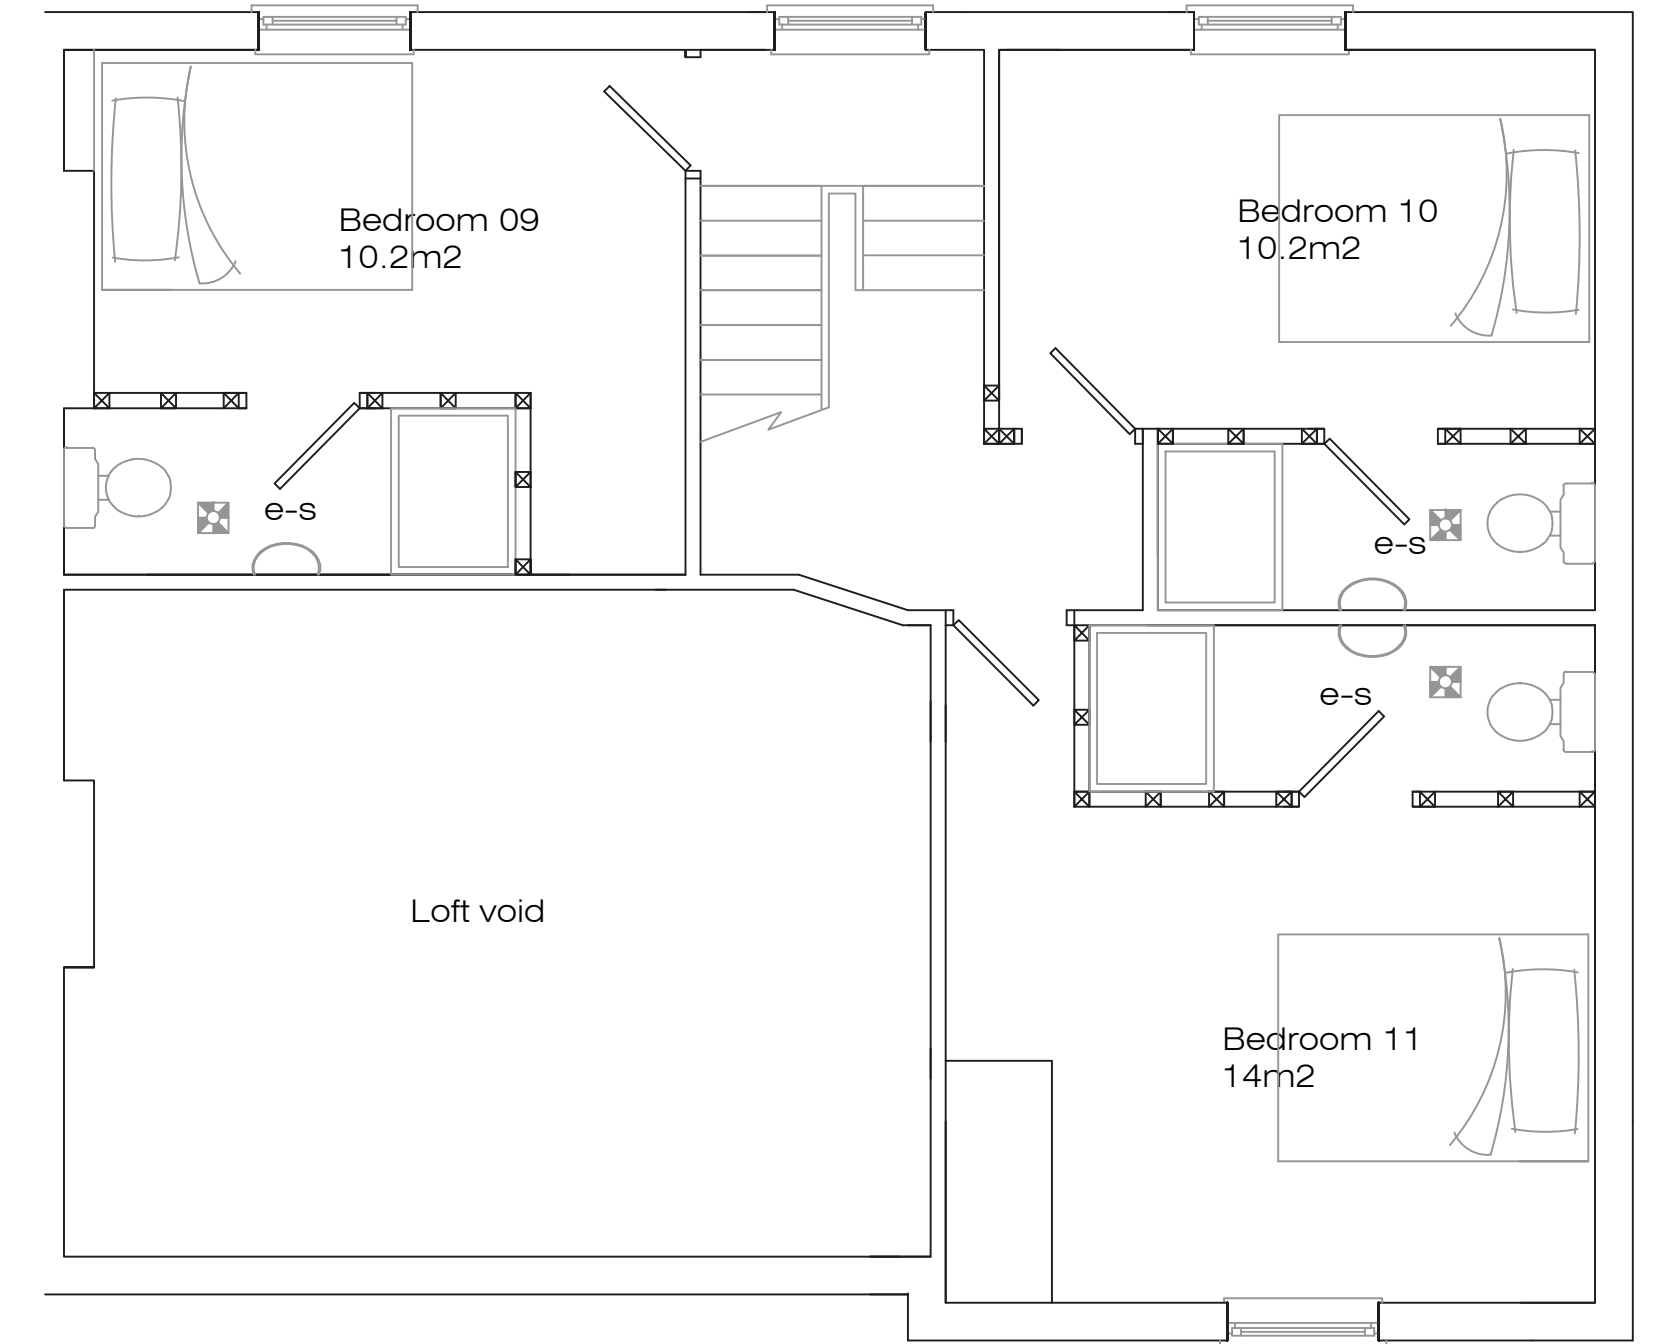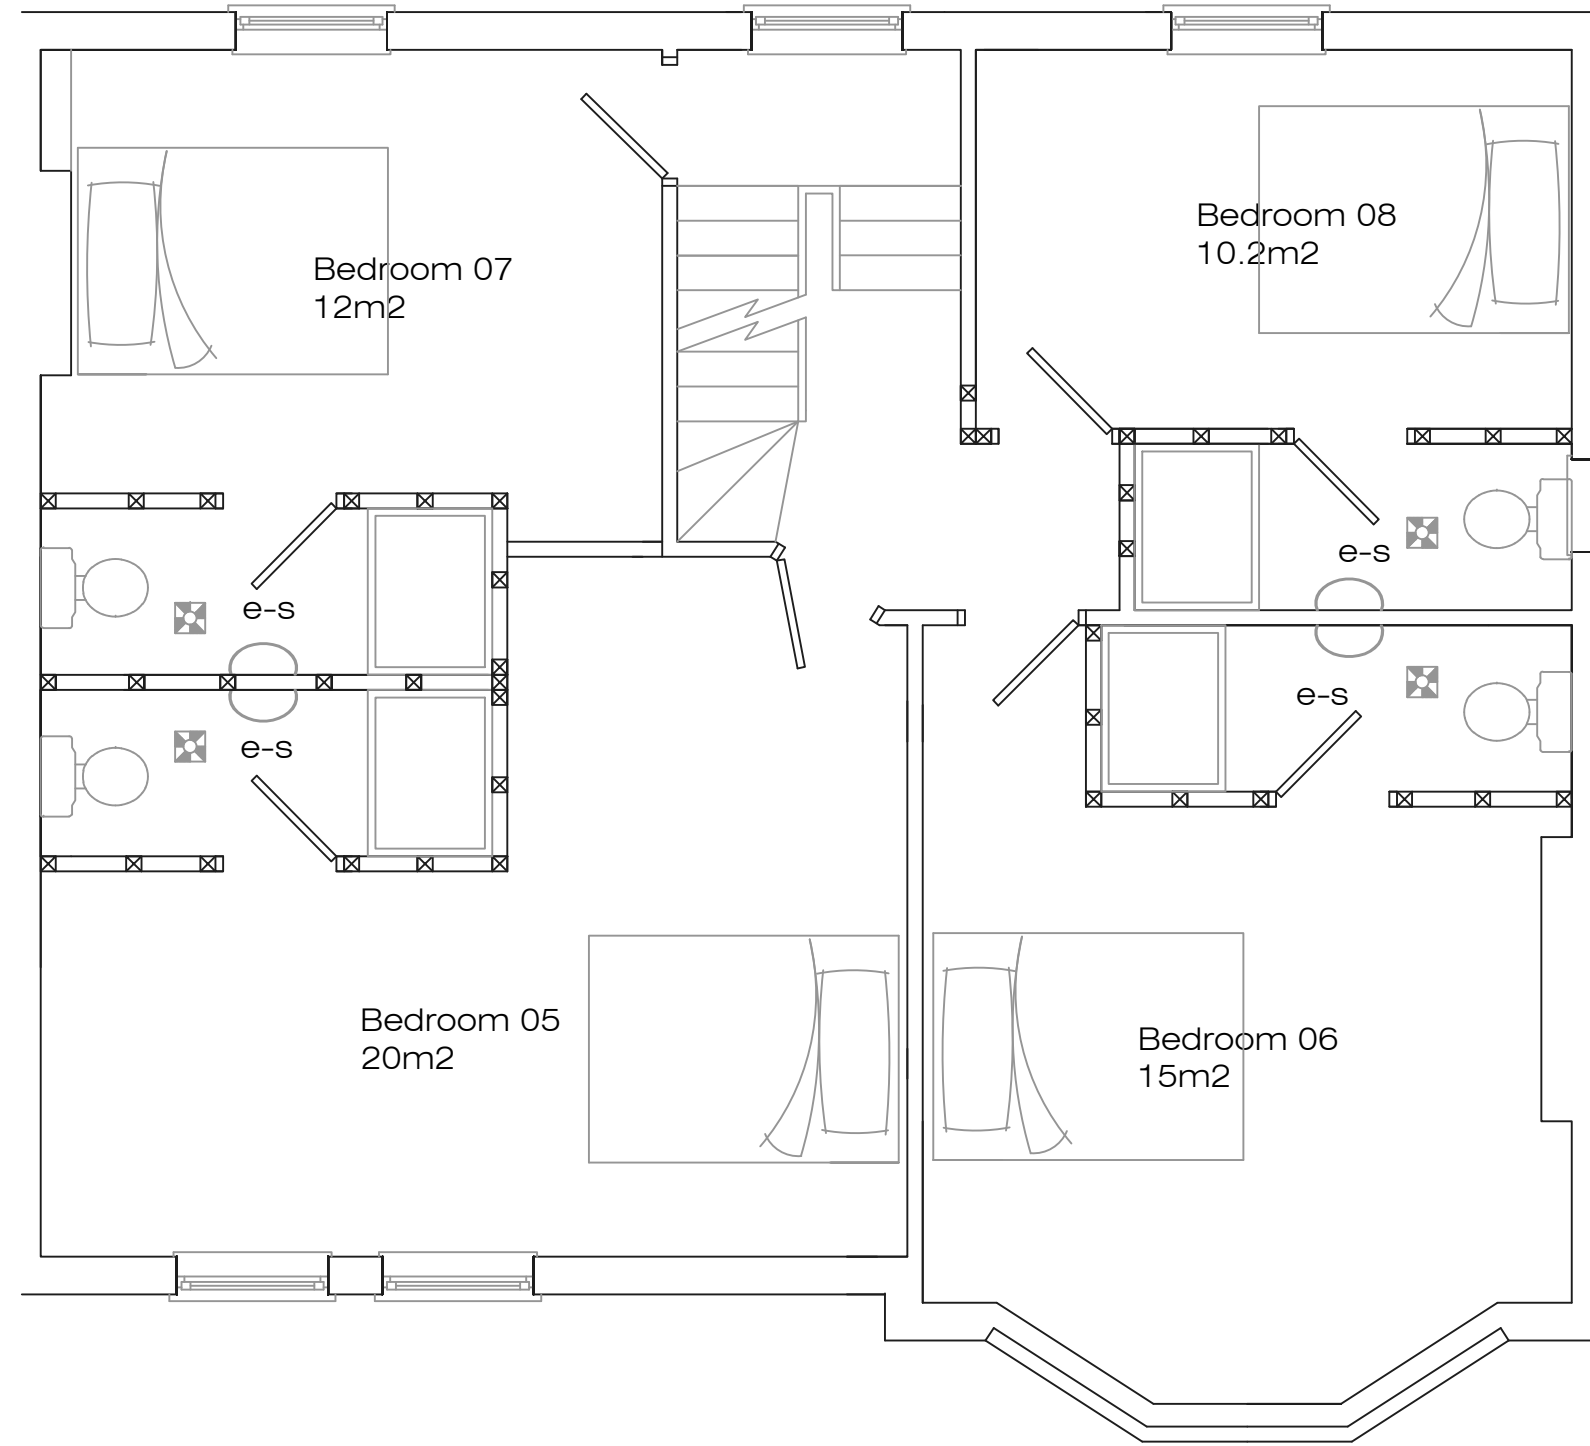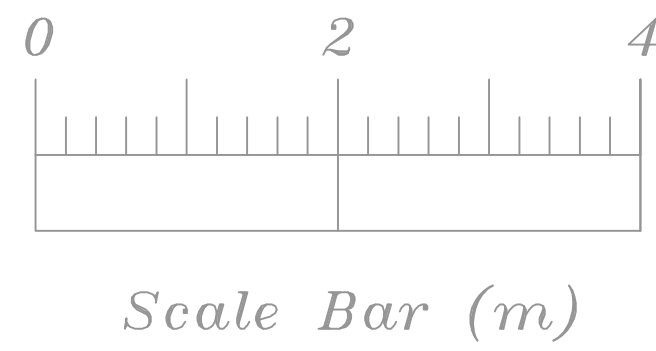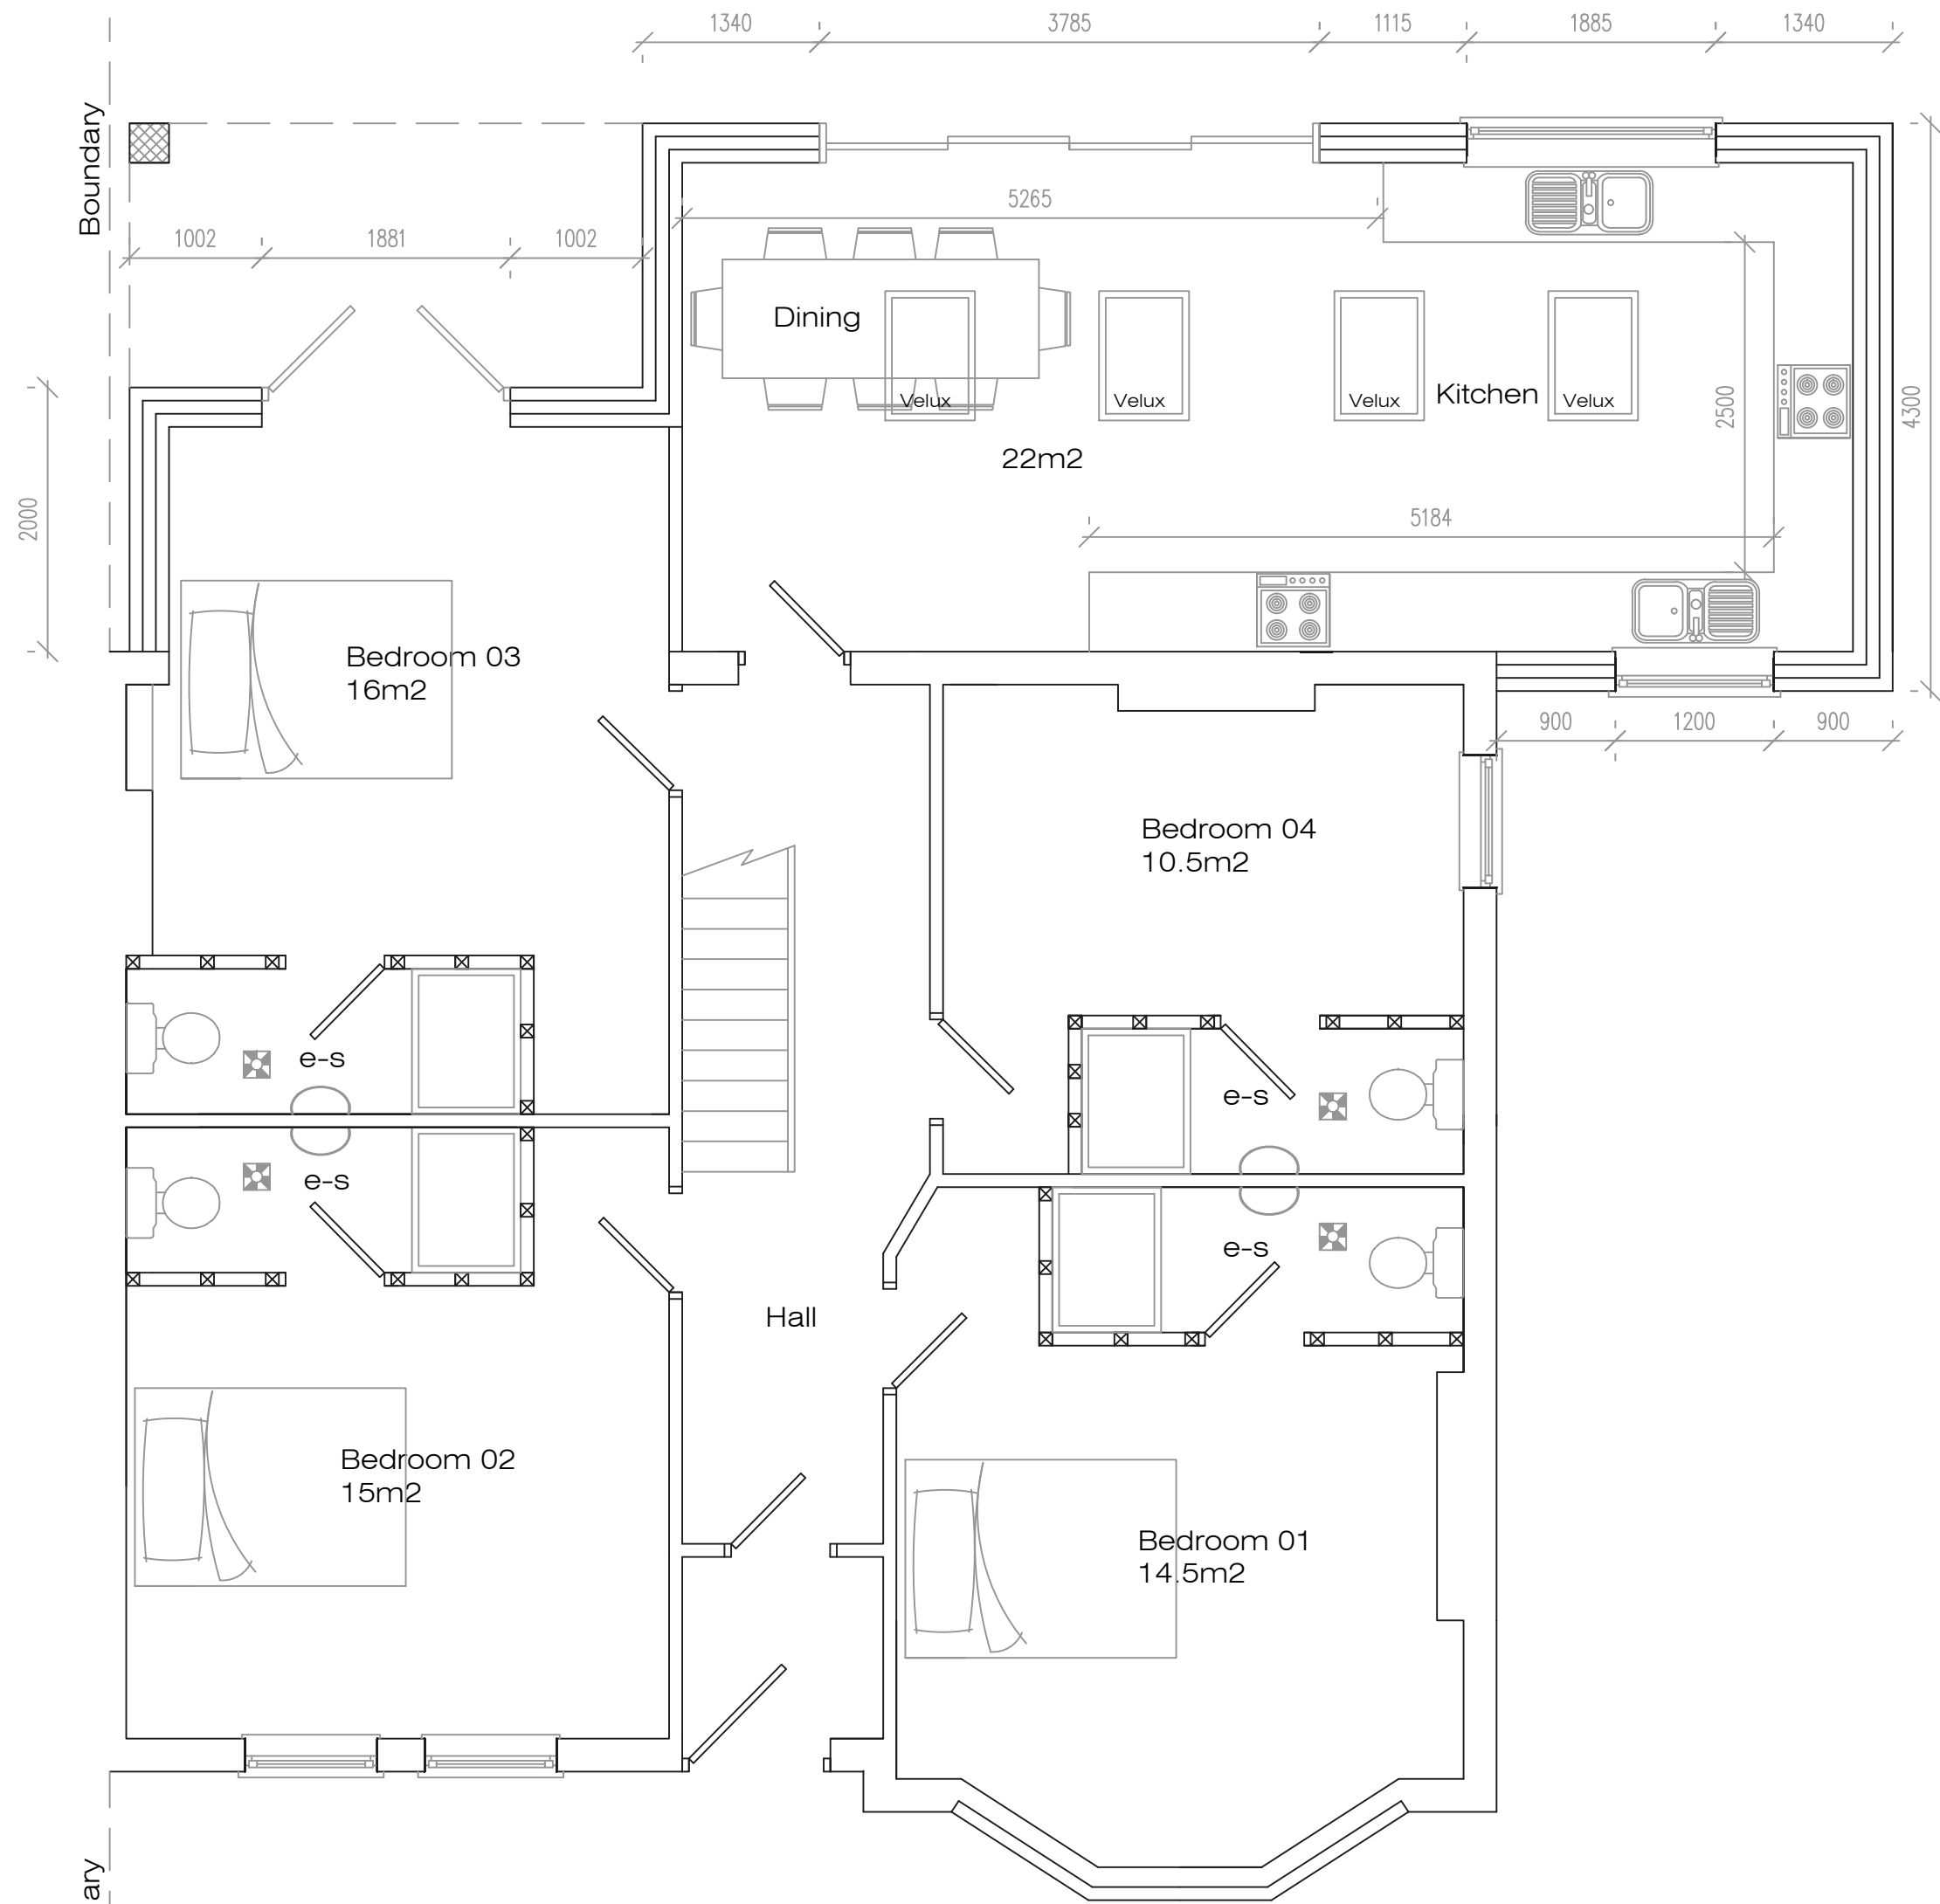

Address 60 Church Road, L36				
Job Title HMO conversion with single storey rear extension				
Drawing title Proposed Plans				
Chkd	Appvd	date	scale	Dwg No.
		April '24	1:50/1:100 @ A1	002