

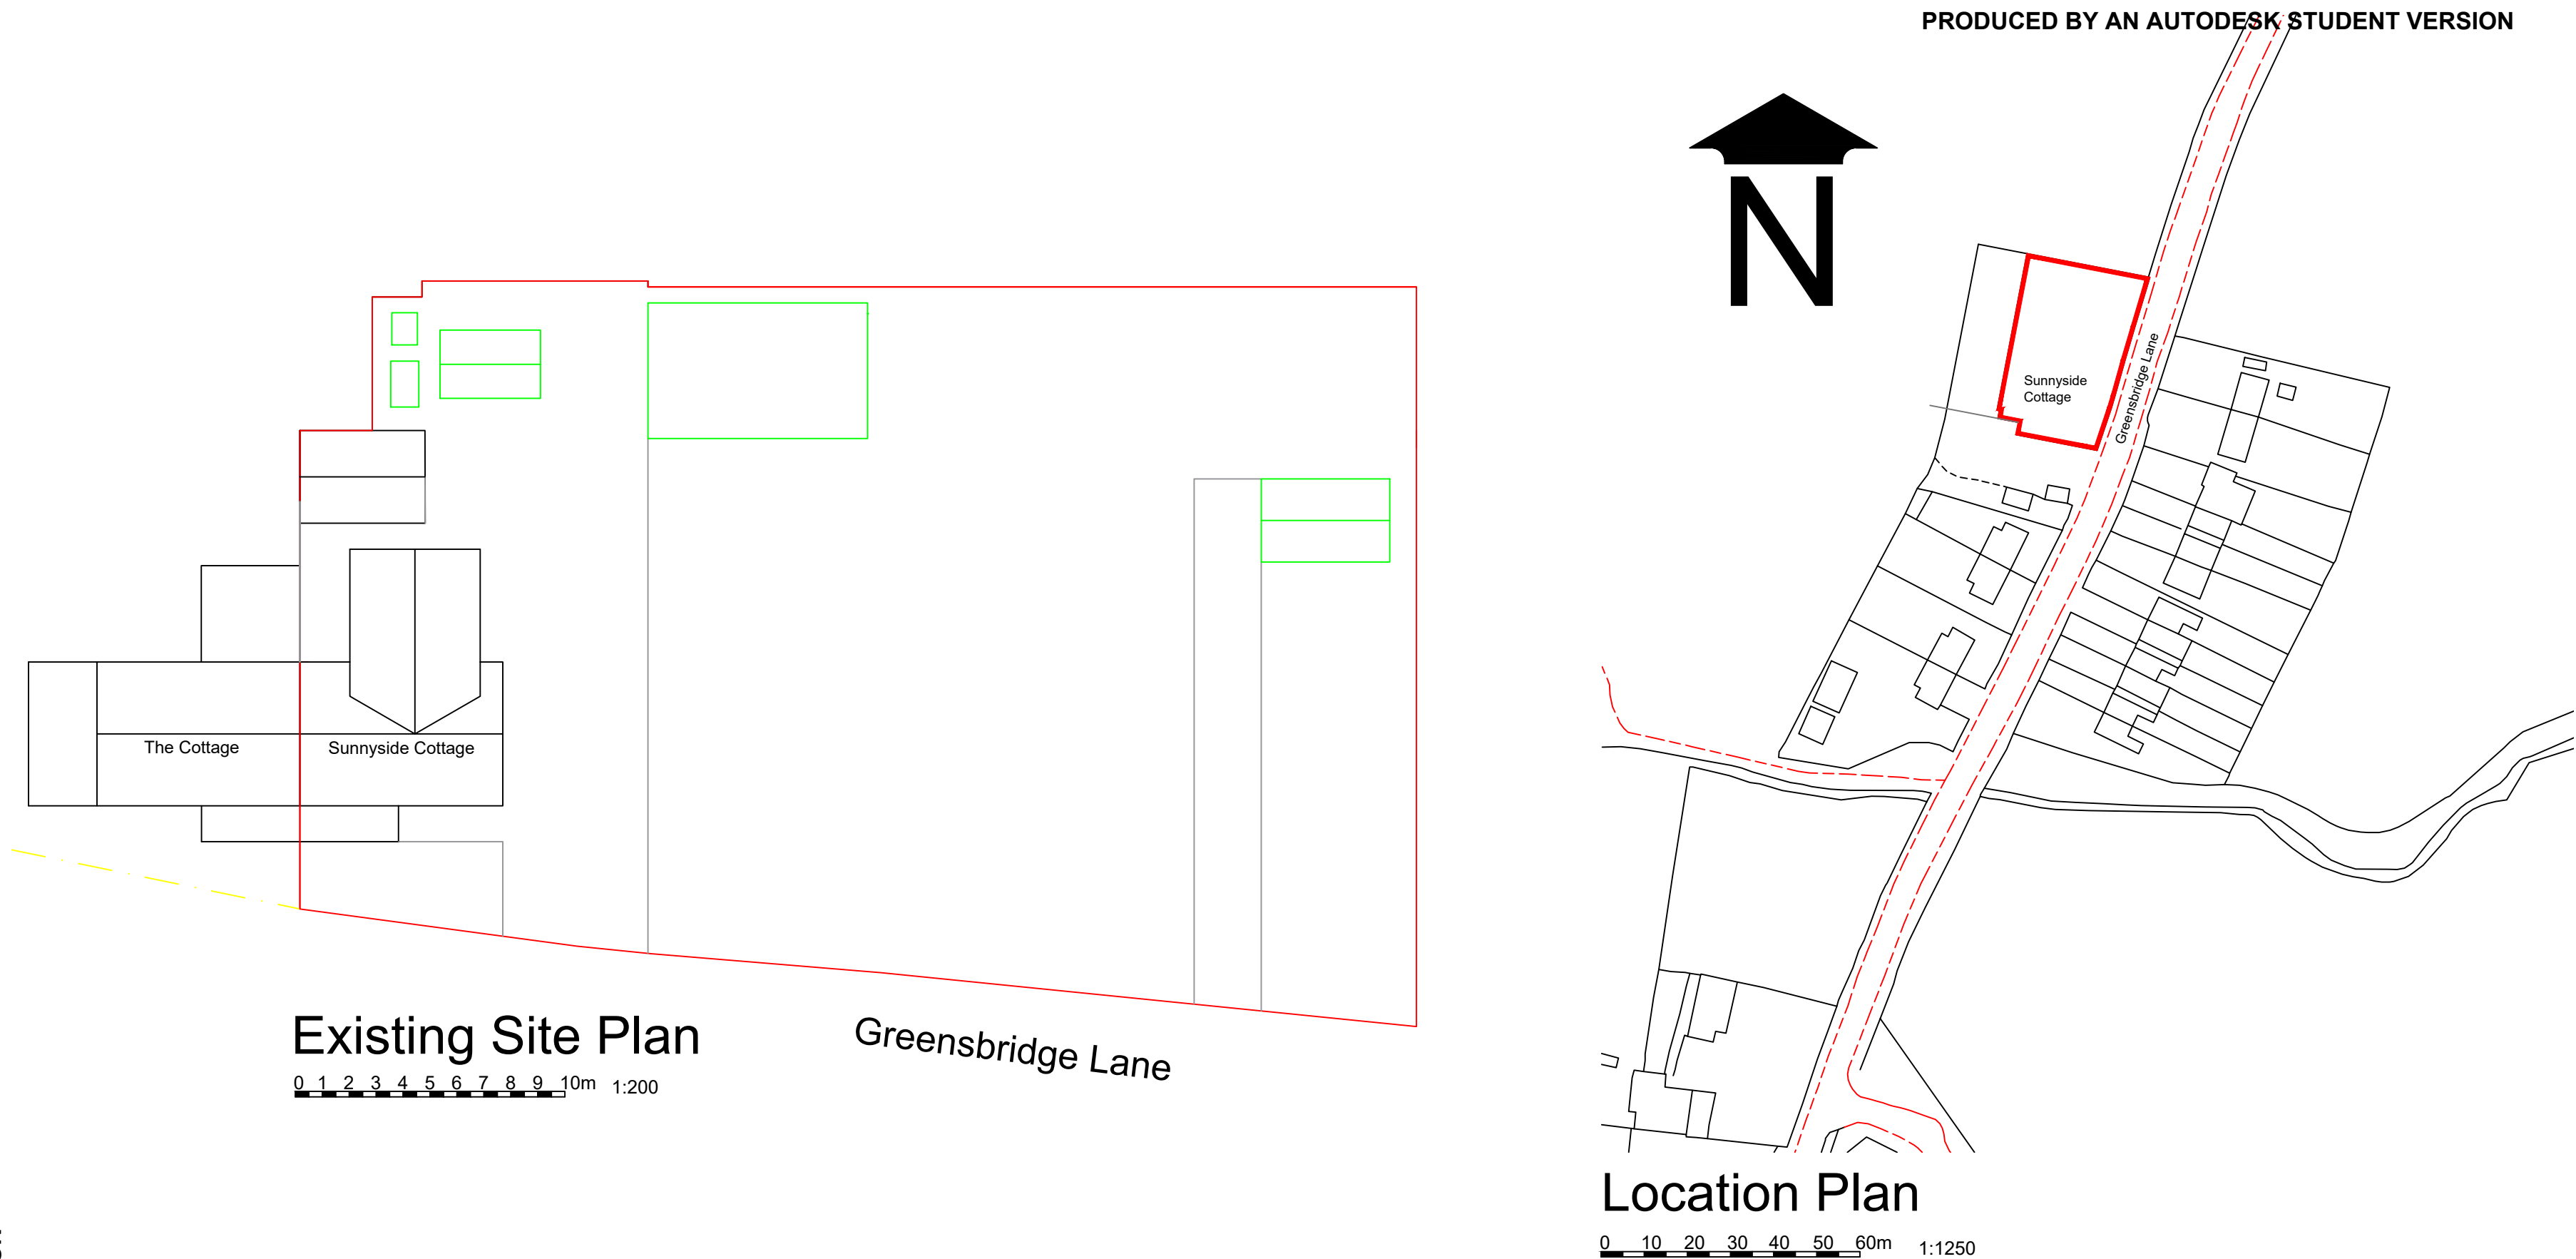


PRODUCED BY AN AUTODESK STUDENT VERSION

EXISTING DWELLING

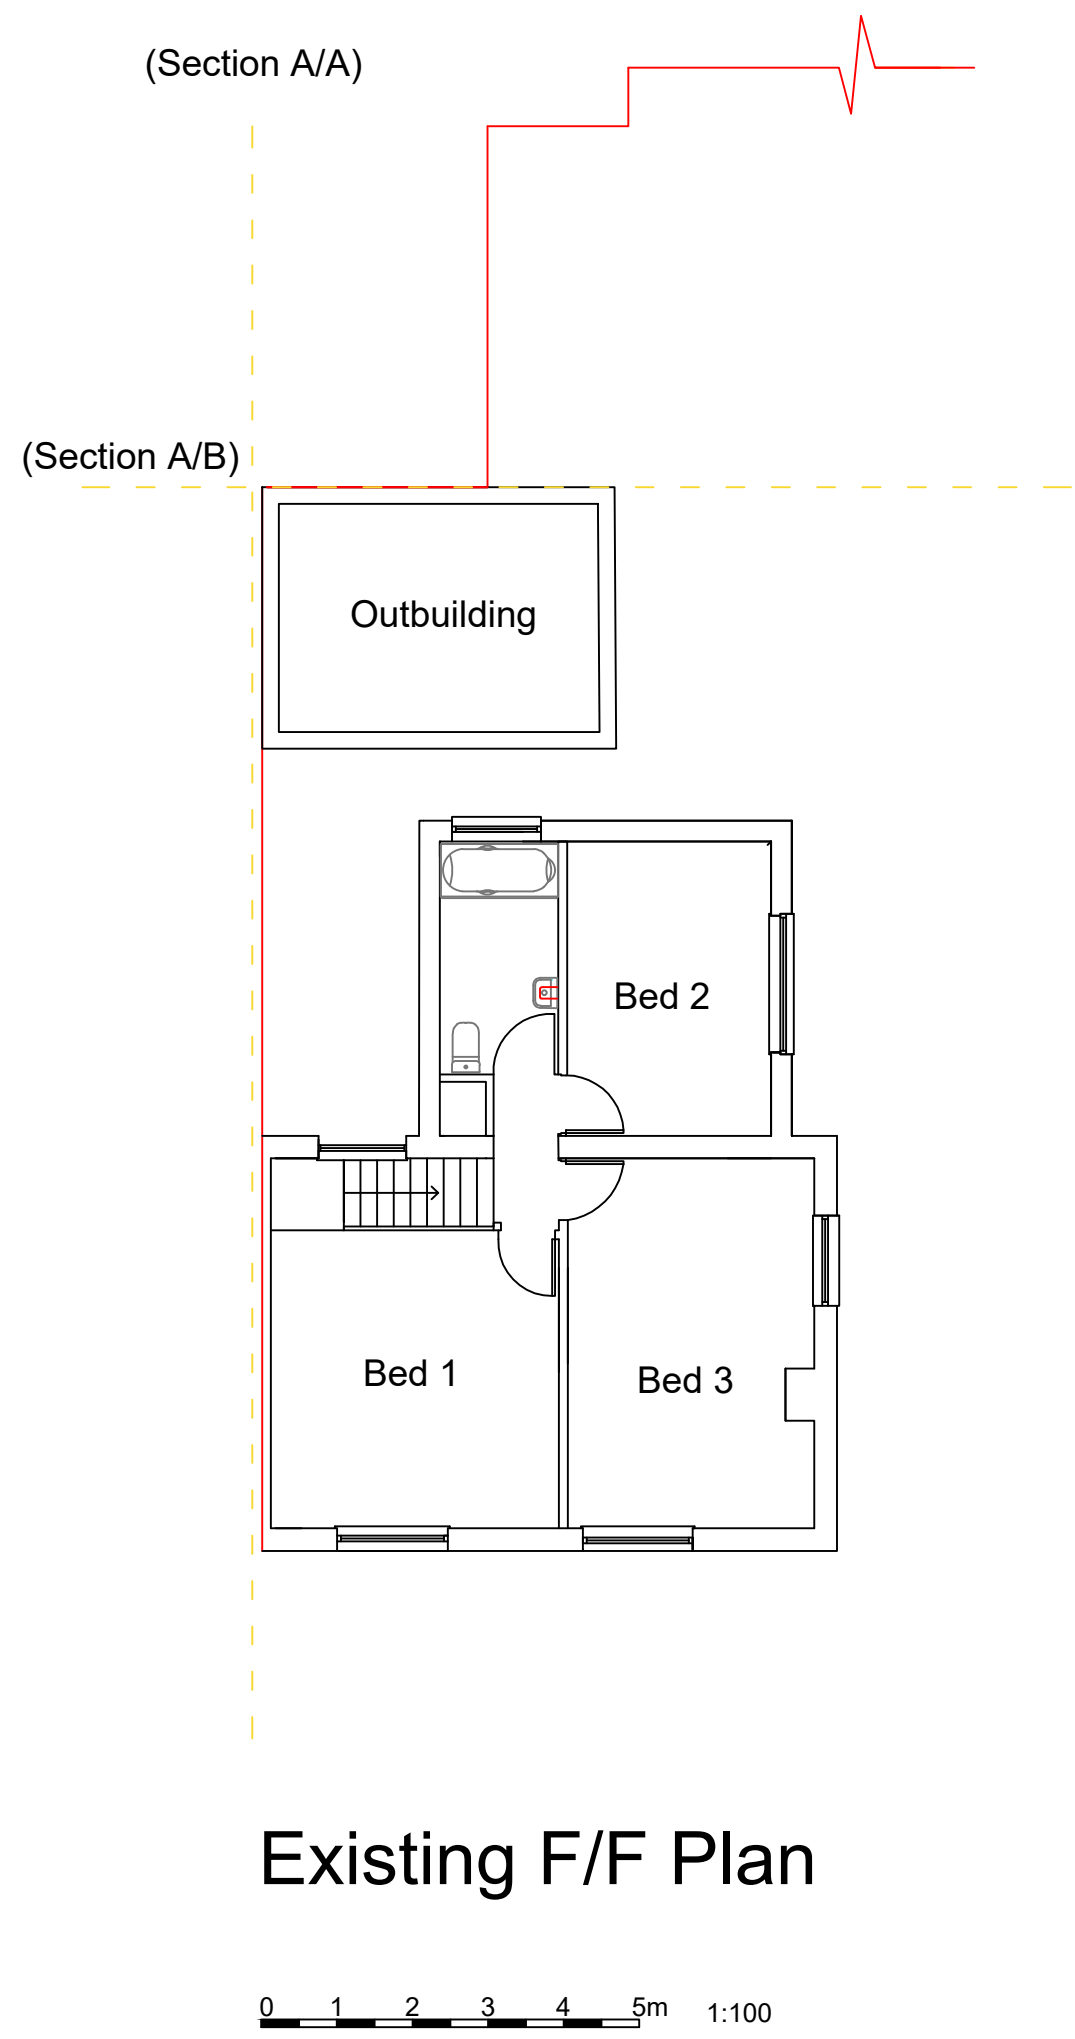

PRODUCED BY AN AUTODESK STUDENT VERSION

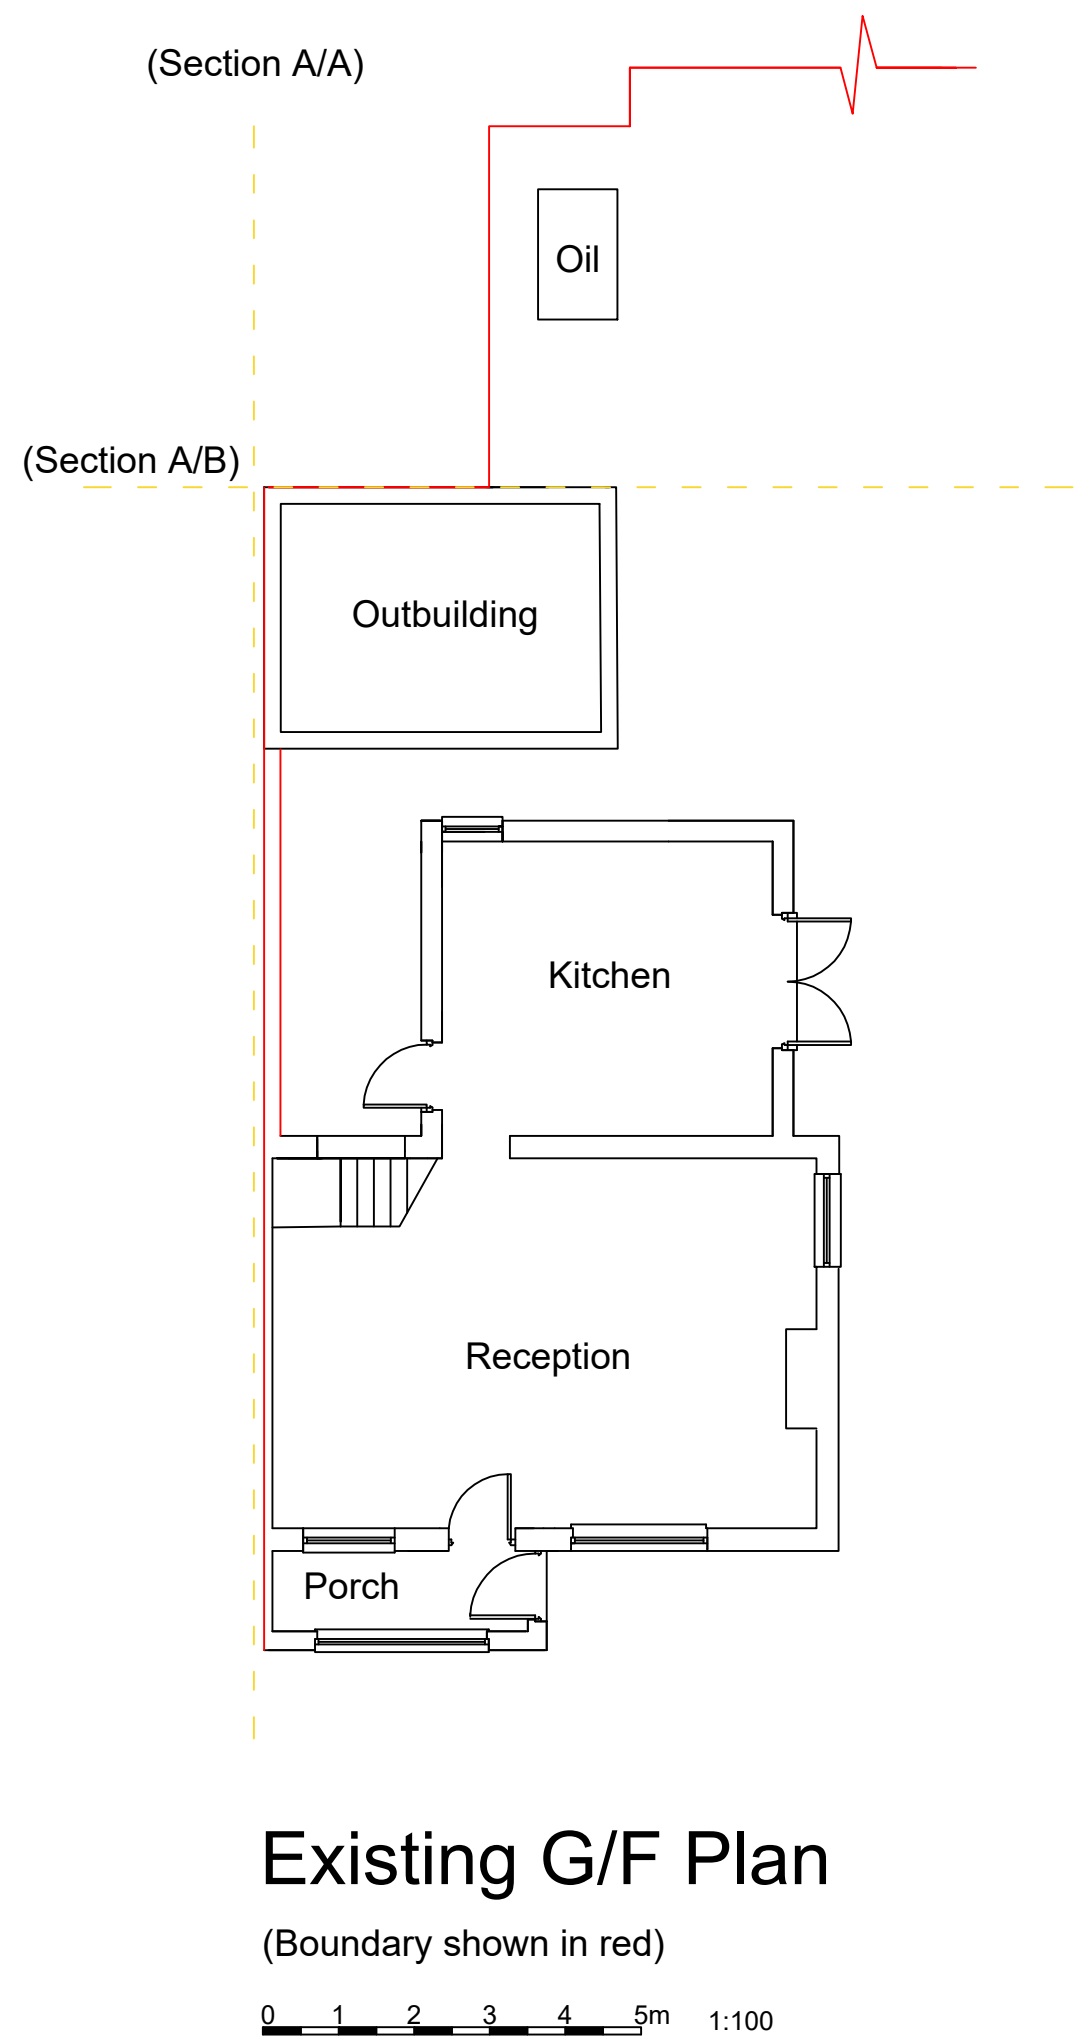

PRODUCED BY AN AUTODESK STUDENT VERSION

A		28/02/21		Initial draft Issued		
Rev. No.	Date.	Amendment.				Initial.

Client:
S E Curran

Project:
Side Extension LDC
Sunnyside Cottage, Greensbridge Lane,
Tarbock Green, Prescot L35 1QD
Drawing:
EXISTING HOUSE PLAN, SITE PLAN & LOCATION

Scale:		Date:	
1:100	1:200	1:1250	@A1
Drawn By:		Checked By:	
SEC		01/PL/01	
		Rev. No:	
		B	

PLANNING ISSUE